



SPECIAL COUNCIL MEETING AGENDA FOR FRIDAY AUGUST 7, 2026

We respectfully acknowledge that the land on which we gather and work is on the Unceded Traditional Territory of the K'ómoks First Nation, the traditional keepers of this land.

NOTICE is hereby given pursuant to section 127 of the Community Charter that a Special Council Meeting will be held at the location and time noted below for the transaction of business as listed below.

Meeting Location: Council Chambers, 1801B Beaufort Avenue, Comox

Call to Order: 12:00 p.m.

Adoption of the Agenda

1. ADOPTION OF AGENDA:

- a. [Adoption of Agenda](#)

That the Special Council Meeting agenda for Friday August 6, 2026 be Adopted.

2. AGENDA ITEMS:

- a. [Subdivision and Development Servicing Bylaw No. 2065](#)

THAT Subdivision and Development Servicing Bylaw No. 2065 be Adopted.

ADJOURNMENT

CORPORATE OFFICER

THE CORPORATION OF THE TOWN OF COMOX

SUBDIVISION AND DEVELOPMENT SERVICING
BYLAW NO. 2065

CONTENTS

PART 1. TITLE	1
PART 2. SEVERABILITY	1
PART 3. INTERPRETATION.....	1
<i>Purpose.....</i>	<i>1</i>
<i>References</i>	<i>1</i>
<i>Definitions</i>	<i>2</i>
<i>Application</i>	<i>8</i>
<i>Standards of Measure</i>	<i>9</i>
<i>Schedules.....</i>	<i>9</i>
PART 4. SERVICING REQUIREMENTS FOR SUBDIVISIONS AND DEVELOPMENTS	9
<i>Highway Dedication at Building Permit</i>	<i>9</i>
<i>Servicing Requirements.....</i>	<i>9</i>
<i>Servicing Requirements on An Adjacent Highway.....</i>	<i>11</i>
<i>Servicing Requirements on a Building Site</i>	<i>11</i>
<i>Works and Services in Highway Rights of Way</i>	<i>12</i>
<i>Excess or Extended Services</i>	<i>12</i>
<i>Cash in Lieu.....</i>	<i>12</i>
PART 5. EXEMPTIONS AND UNIQUE CIRCUMSTANCES	13
<i>Exemptions from Services at Subdivision</i>	<i>13</i>
<i>Unique Circumstances for Subdivision.....</i>	<i>13</i>
<i>Exemptions from Services at Building Permit.....</i>	<i>13</i>
<i>Alternative Designs</i>	<i>14</i>
PART 6. FEES AND SECURITY	14
<i>Fees and Payment of Charges</i>	<i>14</i>
<i>Development Approval Fees.....</i>	<i>14</i>
<i>Works and Services Security.....</i>	<i>14</i>
<i>Maintenance Security.....</i>	<i>15</i>
PART 7. GENERAL PROVISIONS	16
<i>Project Supervision and Certification</i>	<i>16</i>
<i>Consulting Professionals.....</i>	<i>16</i>
<i>Cost of Services.....</i>	<i>17</i>
<i>Latecomer.....</i>	<i>17</i>
<i>Transfer of Ownership.....</i>	<i>17</i>
<i>Stop Work Order.....</i>	<i>17</i>
<i>Record Drawings</i>	<i>17</i>
<i>Delegation</i>	<i>18</i>
PART 8. Enforcement.....	18
<i>Authorization to Enter.....</i>	<i>18</i>
<i>Violation and Offence.....</i>	<i>18</i>
<i>Offences and Penalty.....</i>	<i>18</i>
PART 9. REPEAL AND ADOPTION.....	20

Schedule 1 – Supplementary Design Guidelines

Schedule 2 – Supplementary Construction Specifications

Schedule 3 – Supplementary Standard Detail Drawings

Schedule 4 – Standards for Sanitary Lift Stations

Schedule 5 – Landscape Standards

Schedule 6 – Fibre Optic Construction Standards

Schedule 7 – North East Comox Special Requirements

Schedule 8 – Quality Control & Assurance and Documentation Standards

Schedule 9 – Small Scale Housing Stormwater Management Standards

TOWN OF COMOX

SUBDIVISION AND DEVELOPMENT SERVICING BYLAW NO. 2065, 2026

A BYLAW TO REGULATE AND REQUIRE THE PROVISION OF WORKS AND SERVICES IN CONNECTION WITH THE SUBDIVISION AND DEVELOPMENT OF LAND.

WHEREAS pursuant to the *Local Government Act*, the *Council* of the Town of Comox may, by bylaw, regulate and require the provision of *works and services* for the *Subdivision* or *Development* of land;

NOW THEREFORE BE IT RESOLVED that the Municipal *Council* of the Town of Comox, in open meeting assembled, hereby ENACTS AS FOLLOWS:

PART 1. TITLE

- 1.1. This bylaw may be cited as "Subdivision and Development Servicing Bylaw No. 2065".

PART 2. SEVERABILITY

- 2.1. If a section, subsection, paragraph, subparagraph or phrase in this bylaw is for any reason declared invalid by a court of competent jurisdiction, the decision will not affect the validity of the remaining portions of this bylaw.

PART 3. INTERPRETATION

Purpose

- 3.1. The purpose of this bylaw is to establish standards for *Works and Services* which must be constructed and installed to service any *Subdivision* or *Development* of lands within the Town of Comox.

References

- 3.2. Every reference to this bylaw in this or another bylaw of the *Town* is a reference to this bylaw as amended to the date of the reference.
- 3.3. Every reference to the Master Municipal Construction Document (*MMCD*) is a reference to the version of *MMCD* design guidelines, construction specifications, and standard detail drawings for each respective issuance date, indicated in Section 3.4, 3.5, and 3.6.
- 3.4. If the requirements in Schedule 1 – Supplementary Design Guidelines conflict with the requirements set out in the *MMCD* Design Guidelines, dated 2022, the design guidelines

found in Schedule 1 shall take precedence over design guidelines found in the MMCD Design Guidelines, dated 2022.

- 3.5. If the requirements in Schedule 2 – Supplementary Construction Specifications conflict with the requirements set out in the MMCD Volume II Master Municipal Specifications, dated 2019, the construction specifications found in Schedule 2 shall take precedence over construction specifications found in the MMCD Volume II Master Municipal Specifications, dated 2019.
- 3.6. If the requirements in Schedule 3 – Supplementary Detail Drawings conflict with the requirements set out in the MMCD Volume II Standard Detail Drawings, dated 2019, the drawings found in Schedule 3 shall take precedence over construction specifications found in the MMCD Volume II Standard Detail Drawings, dated 2019.

Definitions

- 3.7. Unless otherwise defined in this Bylaw, a word or expression in this Bylaw has the meaning assigned to it in the *Local Government Act*, *Interpretation Act*, *Community Charter*, *Transportation Act* or *Land Title Act* or any of successor legislation.
- 3.8. Definitions of words and phrases used in this bylaw that are not included in the definitions in this part have the meanings commonly assigned to them in the context in which they are used in this bylaw, considering the specialized use of terms with the various trades and professions to which the terminology applies.

- 3.9. In this bylaw, the following words are defined:

"Application for Building Permit" means the information, documents, agreements, covenants and *fees* required under this bylaw for a *development*.

"Application for Subdivision" means the information, documents, agreements, covenants and *fees* required under this bylaw for a *subdivision*.

"Approving Officer" means the person appointed by the *Town* as the Approving Officer under the *Land Title Act* and includes their lawful designate.

"Benefiting Lands" means lands, other than lands that are the subject of the *Owner's Application for Subdivision* or *Application for Development*, that are capable of being connected to or serviced by *Excess or Extended Services* and are identified as such in a *Latecomer Agreement*.

"Building Bylaw" means the *Town of Comox Building Bylaw*, as amended.

"Building Official" means the person appointed by the *Town* as the Building Official under the *Building Bylaw* and includes their lawful designate.

"Building Permit" means permission or authorization, in writing, by the *Building Official* to perform work regulated by the *Building Bylaw* and the British Columbia Building Code.

"Certificate of Acceptance" means a certificate issued by the *Town* verifying that all conditions of this bylaw have been met by the *Owner*.

"Certificate to Proceed with Construction" means a notice issued by the *Approving Officer* authorizing the *Owner* to proceed with *construction* of the *Works and Services*.

"Certificate of Substantial Performance" means a certificate issued by the *Consulting Engineer*, certifying that Substantial Performance of all of the *Works and Services* has been achieved.

"Certificate of Total Performance" means a certificate issued by the *Consulting Engineer*, certifying that Total Performance of all of the *Works and Services* has been achieved.

"Certified Irrigation Designer" means an individual certified by the Irrigation Industry of British Columbia.

"Chief Administrative Officer" means the Chief Administrative Officer of the *Town*, or designate.

"Community Sewer System" means a sanitary sewer or a system of sewage disposal works which is owned, operated and maintained by the *Town*.

"Community Stormwater Management System" means a system of works owned, operated and maintained by the *Town*, designed and constructed to control the collection, conveyance and disposal of surface and other water.

"Community Water System" means a system of waterworks which includes the water distribution and treatment facilities which are owned, operated or maintained by the *Town*.

"Construct" or "Construction" means build, erect, install, repair, alter, add, enlarge, move, locate, re-locate, re-construct, upgrade, demolish, remove, excavate, or shore.

"Consulting Engineer" means a *professional engineer*, registered under and in good standing with Engineers and Geoscientists British Columbia (EGBC), and retained by the *Owner* to work on their behalf.

"Consulting Landscape Architect" means a professional landscape architect, registered under and in good standing with British Columbia Society of Landscape Architects (BCSLA) and retained by the *Owner* to work on their behalf.

"Contract Documents" means the contract documents between the *Owner* and its contractor in connection with the Construction of *Works and Services*.

"Council" means the Municipal Council of the *Town of Comox*.

"Cul-de-sac" means a *highway* with only one point of intersection with another and which terminates in a vehicular turning area.

"Design Drawings" means the drawings identifying the *Works and Services* requirements of this bylaw, provided by the *Owner* and submitted to the *Town* pursuant to an *Application for Subdivision*.

"Develop" "Developed" or "Development" means any construction to which the *Building Bylaw* applies.

"Director of Operations" means the Director of Operations for the *Town* including a delegate fulfilling an Acting Director position in their absence.

"Director of Development Services" means the person appointed to be responsible for development applications at the *Town* including a delegate fulfilling an Acting Director position in their absence.

"Excess or Extended Services" means those *Works and Services* in respect of:

- (a) a portion of a *Highway* system that will provide access to *Benefiting Lands*; and
- (b) a portion of a water, sewage or drainage system that will serve *Benefiting Lands*.

"Estimated Cost of Works and Services" means an estimate prepared by the *Consulting Engineer* that itemizes the fair market value of the Work and Services and which includes the value of all professional *Fees* for design, approvals, Construction period services and *Record Drawings*.

"Fees" means those *fees* payable to the *Town* in connection with the Subdivision or *Development* of land, as prescribed by the *Town's Development Application Procedures Bylaw and Fees and Charges Bylaw*.

"Final Approval" means the execution by the *Approving Officer* of a plan of Subdivision.

"Frontage" means that length of *parcel* boundary which immediately adjoins a *highway*, other than a *lane* or walkway.

"Highway" includes a street, *road*, *lane*, bridge, viaduct, and any other way open to public use, other than a private right-of-way on private property.

"Highway Reservation Agreement" means an agreement between the *Owner* and the *Town*, in the form prescribed by the *Town*, as referred to in the *Community Charter*.

"Latecomer" means an *Owner* of *Benefiting Lands* who wishes to connect to or use Excess or Extended Services prior to the expiration of a Latecomer Agreement to which the *Benefiting Lands* are subject, provided that a Latecomer who makes an *Application for Subdivision*, or an *Application for Development*, with respect to the *Benefiting Lands*, will also be considered an "Owner" of a *Parcel* or proposed *Parcel* for the purpose of this bylaw.

"Latecomer Agreement" means an agreement between the *Owner* and the *Town*, in the form prescribed by the *Town*, as referred to in the *Local Government Act*.

"Latecomer Charges" means those charges determined and imposed by the *Town* and as defined by the Latecomer Agreement.

"Maintenance Bond" means:

- (a) a deposit in the form of cash or a certified cheque provided for the *Maintenance Period*, or
- (b) an unconditional irrevocable standby letter of credit in a form satisfactory to the *Town*, expiring no earlier than the end date of the *Maintenance Period* from the date of issuance of *Substantial Performance* and providing for a right of renewal unless the bond or letter of credit is perpetual, issued to the *Town* by a branch of a chartered bank, credit union or trust company.

"Maintenance Period" means:

- (a) the period of one year from the date of *Substantial Performance* and all other obligations of the *Owner* and its *Consulting Engineer(s)* have been performed; or
- (b) the period of two years from the date of *Substantial Performance* and all other obligations of the *Owner* and its *Consulting Landscape Architect(s)* have been performed; or
- (c) with respect to *Works and Services* that appear to be incomplete, defective or deficient during the Maintenance Period referred to in either (a) or (b) above, the period from the date on which such *Works and Services* are completed or corrected.

"MMCD" means the version of Master Municipal Construction Documents as indicated for each Schedule.

"Medical Health Officer" means the official appointed under the Health Act who has jurisdiction over the area in which the *Subdivision* is located.

"OCP" means the *Town of Comox* Official Community Plan.

"Off-site Works and Services" means *Works and Services* that are outside the *parcel* being *Subdivided* or *Developed* and are directly attributable to the *Subdivision* or *Development* and that are owned or will be owned and maintained by the *Town* following issuance of the *Certificate of Total Performance*.

"On-site Works and Services" means *Works and Services* that are located on the *parcel* being *Subdivided* or *Developed* and are directly attributable to the *Subdivision* or *Development* that may be owned and/or maintained by the *Town* following the issuance of the *Certificate of Total Performance*.

"Owner" means the registered owner of an estate in fee simple of land, or an agent duly authorized by the owner in writing in the prescribed form, and also where the context or circumstances so require:

- (a) a tenant for life under a registered life estate;
- (b) a registered holder of an agreement for sale;
- (c) a holder or occupier of land held in the manner mentioned in Sections 228 and 229 of the *Community Charter* (Crown land held by others); or
- (d) a lessee with authority to build on land.

"Owner/Consulting Engineering Confirmation" means a confirmation letter from the *Owner* and the *Consulting Engineering Firm*, in the form prescribed by the *Town*.

"Panhandle Parcel" means any *parcel* which gains *Highway Frontage* through the use of a narrow strip of land providing sufficient width for vehicular access which is an integral part of the said *parcel* (hereinafter called the "access strip").

"Parcel" means any *lot*, block or other area in which land is held or into which it is subdivided, but does not include a *Highway*.

"Preliminary Layout Review " means such drawings, plans, information and documents as the *Approving Officer* requires, and in such form as is required by the *Town*, to determine, on a preliminary basis:

- (a) whether the proposed *Subdivision* would be against the public interest or otherwise unsuitable for *Subdivision*; and

- (b) if not against the public interest or otherwise unsuitable for *Subdivision*, what the *Owner* must include in the *Application for Subdivision Approval*.

"Preliminary Layout Review Letter" means a letter from the *Approving Officer* to the *Owner* advising of the *Approving Officer's* response to *Preliminary Layout Review* information provided by the *Owner*.

"Professional Engineer" means a person who is registered or duly licensed as such under the provisions of the Engineers and Geoscientists Act of British Columbia.

"Public Access Route" means public land located between or beside *parcels* that will provide a connection between public *roads* or between public *roads* and open space or parks behind the *parcels* fronting the public *road*.

"Record Drawings" means drawings prepared by and certified by the *Consulting Engineer* that record the location, properties and details of all *Works and Services*.

"Road" means the portion of a *highway* to be used for vehicular traffic movement.

"Service Application" means an application made by the *Owner* to connect to the *Town's Works and Services*, in the form prescribed by the *Town*.

"Servicing Agreement" means an agreement between the *Owner* and the *Town* made pursuant to Section 219 of the *Land Title Act*, in the form prescribed by the *Town of Comox*, as referred to in the *Local Government Act*. The *Servicing Agreement* describes the terms and conditions agreed upon between the *Town* and the *Owner* relative to provision of *Works and Services* associated with a *Subdivision* or *Development*.

"Servicing Officer" means the Director of Operations or the Director of Development Services

"Statutory Declaration" means the *Owner's* sworn declaration that all amounts relating to the *Works and Services* due and owing to third parties as of the date on which the Statutory Declaration is given have been paid, including all amounts owing to contractors and sub-contractors, and all assessments and levies under applicable legislation.

"Statutory Right-of-Way Agreement" means an agreement between the *Owner* and the *Town*, in the form prescribed by the *Town*, as referred to in the *Land Title Act*.

"Subdivide" "Subdivided" or "Subdivision" means:

- (a) the division of land into two or more *Parcels* whether by plan, apt descriptive words, or otherwise;

- (b) the consolidation of *Parcels* into one *Parcel* by plan; or
- (c) the creation of a *Highway* or a portion of a *Highway* by plan.
- (d) a boundary adjustment between two *parcels*.

"Substantial Performance" means the stage of performance of all of the *Works and Services* when the *Works and Services* are ready to be used for their intended purpose, as determined by the *Consulting Engineer* and verified by the *Director of Operations*, the total incomplete and deficient *Works and Services* can be completed at a cost of no more than 3% of total cost, estimated by the *Consulting Engineer* and verified by the *Director of Operations*.

"Surveyor" means a person currently licensed to practice by, and is in good standing with, the Association of British Columbia Land Surveyors.

"Total Performance" means when all *Works and Services*, including all incomplete, defective or deficient *Works and Services* that were apparent when the *Certificate of Substantial Performance* was issued have been completed or corrected, as certified by the *Consulting Engineer* and verified by the *Town*.

"Town" means the Town of Comox.

"Watercourse" means any natural or artificial stream, river, creek, ditch channel, canal, conduit, culvert, drain, waterway, gully or ravine in which water flows in a definite direction or course, either continuously or intermittently, and has a definite channel, bed and banks and includes an area adjacent thereto subject to inundation by reason of overflow or flood water.

"Works and Services" includes site grading, *Highways*, sidewalks, boulevards, boulevard crossings, transit bays, street lighting, wiring, water distribution systems, fire hydrants, sewage collection and disposal systems, drainage collection and disposal systems, amenities, transportation infrastructure that supports walking, bicycling, public transit or other alternative forms of transportation, engineering, *Record Drawings* and such other infrastructure or systems as may be provided within the *Town* from time to time.

"Zone" means a zone identified and defined in *Town of Comox Zoning Bylaw*.

Application

- 3.10. Applications shall be submitted to the *Approving Officer*, in the case of applications to *Subdivide* land, and to the *Building Official*, in the case of building permit applications for *development* in accordance with Town application forms, application requirements and process procedures. The *Approving Officer* and *Building Official* may require the *Owner* to direct the *Owner's Consulting Engineer*, *Consulting Landscape Architect* or other Qualified Professionals to provide supplementary designs, plans and supporting documents to the

extent that they are reasonably required to determine whether proposed *Works and Services* comply with this Bylaw and will function as intended. The *Approving Officer* and *Building Inspector* shall refer such plans, drawings, and specifications to the *Director of Operations* for confirmation of compliance with this Bylaw and approval.

Standards of Measure

- 3.11. Any equivalent imperial units of measure shown, in parenthesis, after metric units in any schedule to this bylaw are for information purposes only and do not form part of this bylaw.

Schedules

- 3.12. The following schedules are attached to and form part of this bylaw:

- Schedule 1 – Supplementary Design Guidelines
- Schedule 2 – Supplementary Construction Specifications
- Schedule 3 – Supplementary Standard Detail Drawings
- Schedule 4 – Standards for Sanitary Lift Stations
- Schedule 5 – Landscape Standards
- Schedule 6 – Fibre Optic Construction Standards
- Schedule 7 – North East Comox Special Requirements
- Schedule 8 – Quality Control & Assurance and Documentation Standards
- Schedule 9 – Small Scale Housing Stormwater Management Standards

PART 4. SCHEDULE 9 – SMALL SCALE MULTIPLE UNIT HOUSING STORMWATER MANAGEMENT STANDARDSSERVICING REQUIREMENTS FOR SUBDIVISIONS AND DEVELOPMENTS

Highway Dedication at Building Permit

- 4.1. The *Servicing Officer* is authorized to require a portion of a property to be dedicated for *Highway* use or for the purposes of providing sustainable design features and alternative forms of transportation infrastructure requirements as a condition of issuance of *Building Permit*.

Servicing Requirements

- 4.2. No *Owner* shall *Subdivide* land in the *Town* unless:
- (a) the *Works and Services* required by this bylaw have been provided by the *Owner* to the satisfaction of the *Approving Officer*; or

- (b) the *Owner* has entered into a *Servicing Agreement* with the *Town* to construct and install the required *Works and Services* by a date specified in the agreement and provided to the *Town* security as required in Part 6.
- 4.3. No *Owner* shall construct a building or structure in the *Town* for which a *Building Permit* is required unless:
 - (a) the *Works and Services* required by this bylaw have been provided by the *Owner* to the satisfaction of the *Director of Operations*; or
 - (b) the *Owner* has entered into a *Servicing Agreement* with the *Town* to construct and install the required *Works and Services* by a date specified in the agreement and provided to the *Town* security as required in Part 6.
- 4.4. As a condition of the approval of a *Subdivision* or issuance of a *Building Permit* the owner of the land shall provide the *Works and Services* required by this bylaw to the satisfaction of the *Director of Operations*, and *Works and Services* must be certified by a Qualified Professional as designed and constructed in substantial compliance with Schedules established under this Bylaw.
- 4.5. *Highways*, sidewalks, bicycle lanes, boulevards, roadway lighting, wiring, traffic signals, any other components associated with the provision of transportation systems shall be provided in accordance with the level of service set out in Section 5 of Schedule 1, following the standards set out in Schedules established under this bylaw.
- 4.6. Water systems shall be provided in accordance with the level of service set out in section 1 of Schedule 1 and the standards set out in section 2 in Schedule 1, and Schedules 2 and 3 established under this bylaw. Water systems shall be connected to an existing *Community Water System*, unless located in an area that permits connection to individual, on-site water systems as set out in Section 2 of Schedule 1.
- 4.7. Despite section 4.6, even if located in an area that permits connection to individual wells, the *parcel* or *development* shall be connected to an existing *Community Water System* if the *Community Water System* extends along the *frontage* of the *parcel*, or if the *Community Water System* exists within 15 metres of the *parcel*.
- 4.8. For clarity, lands capable of *Development* using on-site water systems are prohibited to be *Subdivided* without connection to the *Community Water System*.
- 4.9. Sewer systems shall be provided in accordance with the level of service set out in section 1 of Schedule 1 and the standards set out in section 3 in Schedule 1, and Schedules 2 to 4 established under this bylaw. Sewer systems shall be connected to an existing *Community Sewer System*, unless located in an area that permits on-site sewage system set out in Section 3 of Schedule 1.

- 4.10. Despite section 4.9, even if located in an area that permits on site sanitary sewage effluent by ground disposal, the *parcel* or *development* shall be connected to an existing *Community Sanitary System* if the *Community Sanitary System* extends along the *frontage* of the *parcel*, or if the *Community Sanitary System* exists within 15 metres of the *parcel*.
- 4.11. For clarity, lands capable of *Development* using on-site sanitary sewer systems are prohibited to be *Subdivided* without connection to the Community Sewer System, with the exception being 721 Lazo Road, provided that a minimum 1.3ha parkland dedication is provided at subdivision approval.
- 4.12. Stormwater Management systems shall be provided in accordance with the level of service set out in section 1 of Schedule 1 and the standards set out in section 4 of Schedule 1 established under this bylaw. Stormwater management systems shall be connected to an existing *Community Stormwater Management System*, unless located in an area that permits other forms of Stormwater Management set out in Section 4 of Schedule 1.
- 4.13. For areas located in the North East Comox Stormwater Management Area, storm servicing requirements are set out in Schedule 7 established under this bylaw.
- 4.14. For Small Scale Multiple Unit Housing (SSMUH) Development, alternate stormwater management standards have been established in Schedule 9.
- 4.15. Landscaping shall be provided in accordance with the standards set out in Schedule 5 established under this bylaw.
- 4.16. Fibre optics shall be installed in accordance with guidelines outlined in Schedule 6 established under this bylaw.
- 4.17. The *Works and Services* required in Part 5 shall be provided on that portion of any *highway* or *lane* immediately adjacent to the *parcel* that is the subject of the *subdivision* or *building permit* application, as the case may be.
- 4.18. All *Works and Services* to meet quality control & assurance and documentation standards outlined in Schedule 8.

Servicing Requirements on An Adjacent Highway

- 4.19. *Council* hereby delegates the Approving Officer the authority outlined in the *Local Government Act* to require that, prior to *Subdivision Approval* the *Owner* shall provide *Works and Services* directly attributable the *Subdivision*, in accordance with the level of service set out in section 1 of Schedule 1 and the standards set out in Schedules established under this bylaw, on that portion of every *Highway* immediately adjacent to the *Parcel* being subdivided up to the centre line of the *Highway*.

Servicing Requirements on a Building Site

- 4.20. Council hereby delegates to the *Director of Operations* the authority outlined in the *Local Government Act* to require that, as a condition of the issuance by the Town of a *Building Permit*, that the *Owner* shall provide *Works and Services* directly attributable the *development*, on or adjacent to the site subject to the *Building Permit* in accordance with the level of service set out in section 1 of Schedule 1 and the standards set out in Schedules established under this bylaw.

Works and Services in Highway Rights of Way

- 4.21. The *Works and Services* required by this bylaw shall be provided in dedicated *Highways*, unless the *Director of Operations* or *Approving Officer* has approved the location of the *Works and Services* in a statutory right-of-way granted to the *Town*, in which case the statutory right-of-way, including any required plan of right-of-way, must be prepared at the cost of the Developer, in terms satisfactory to the *Approving Officer*, and deposited concurrently with the deposit of the *Subdivision* plan in the case of a *Subdivision* application and prior to building permit issuance the case of a *Building Permit* application.
- 4.22. Any *Works and Services* required by this bylaw within an existing *Highway* right-of-way shall be provided, at a minimum, to the centre line of the *Highway* along the entire *Frontage* of the property, except that all required utility upgrades for water, sanitary sewer, stormwater, natural gas, electrical, power, street lighting, fibre optics, and telecommunications shall be provided within the entire right-of-way regardless of its location.

Excess or Extended Services

- 4.23. Council delegates to the *Approving Officer* and *Director of Operations* the authority to:
- (a) determine what *Excess or Extended Services* are required in connection with a *Subdivision* or *Development*;
 - (b) determine whether the cost of those *Excess or Extended Services* are excessive such that the municipality cannot pay for those costs;
 - (c) identify the *Benefiting Lands* in relation to *Excess or Extended Services*; and
 - (d) determine what proportion of the costs associated with the *Excess or Extended Services* is associated with each *Benefiting Lands*.

Cash in Lieu

- 4.24. The *Approving Officer* or *Director of Operations* may require the *Owner* to provide to the *Town*, cash in lieu of the required *Works and Services*. The amount of cash in lieu shall be approved by the *Approving Officer* or *Director of Operations* but shall not exceed 125% of the value of the design, construction, and installation of the required *Works and Services*. The *Consulting Engineer* may be required to prepare and submit the *Estimated Cost* of

Works and Services to assist the *Approving Officer* and *Director of Operations* in their evaluation.

PART 5. EXEMPTIONS AND UNIQUE CIRCUMSTANCES

Exemptions from Services at Subdivision

- 5.1. Despite the requirements in Part 4, the *Works and Services* requirements of this bylaw do not apply to a *Subdivision* which creates only:
- (a) a *Highway* dedication;
 - (b) parkland;
 - (c) a *Parcel* for the installation of public utilities and related structures and equipment;
or
 - (d) a consolidation of *parcels*; or
 - (e) a *parcel* line adjustment, in which the number of buildable *parcels* is not increased, except that the *owner* must meet section 5.3.
- 5.2. *Council* hereby delegates to the *Approving Officer* the power to exempt a *parcel* from the statutory or bylaw minimum *frontage* provided for in the *Local Government Act*.

Unique Circumstances for Subdivision

- 5.3. Despite section 5.1, where an *owner* is making an application to adjust *parcel* lines, and the *parcel* line adjustment does not create any additional *parcels*, the *owner* shall:
- (a) extend the existing services to the adjusted *parcel lot* line;
 - (b) provide a drawing, prepared by a *surveyor*, indicating the locations of all existing and extended services, including power, water, sewer, and onsite disposal, if applicable; and
 - (c) identify which *parcel* will connect to which service.

If a service is not located in a dedicated *Highway* right-of-way or within the *Parcel* that it will service, the location and access to that service shall be protected by a *Highway* right-of-way in accordance with section 4.17.

Exemptions from Services at Building Permit

- 5.4. *Works and Services* requirements of this bylaw do not apply to a *Building Permit* for accessory buildings or structures, internal alterations of a building and/or structure

where the principal use and number of dwelling units of the building and/or structure, or part thereof, is not changing.

- 5.5. *Works and Services* requirements for small scale multi-unit housing of up to 4 units in infill areas with at least 1 existing dwelling unit and existing frontage works that do not meet the standards set out in this bylaw may either construct the required frontage improvements as determined by the *Director of Operations* or pay cash-in-lieu, in accordance with section 4.20, for the proportion of the units being developed as follows:
- (a) 33 percent for the second principal unit;
 - (b) 33 percent for the third principal unit; and
 - (c) 34 percent for the fourth principal unit.

Alternative Designs

- 5.6. Despite the requirements in Part 4, the *Approving Officer* or *Director of Operations* may approve alternative designs that meet the performance objectives of the requirements set out in the Schedules if the *Owner* provides a report prepared by their *Consulting Engineer* clearly demonstrating that the alternative design will meet or exceed the performance objectives of the requirements set out in the Schedules.

PART 6. FEES AND SECURITY

Fees and Payment of Charges

- 6.1. *Final approval* of the *Subdivision*, issuance of the *Certificate to Proceed with Construction*, issuance of a *Preliminary Layout Review Letter*, or issuance of *Building Permit*, as the case may be, will not be issued by the *Town* until all applicable fees and charges have been paid.

Development Approval Fees

- 6.2. The *Owner* shall pay all engineering and legal fees as well as outside consulting costs incurred by the *Town* relating to the *subdivision* and servicing of the land, including detailed review and approval of the *Design Drawings*, monitoring the installation of the *Works and Services*, and the costs of connecting the *Works and Services* to the *Town's* existing infrastructure.
- 6.3. Prior to issuance of the *Certificate to Proceed with Construction*, the *Owner* shall pay to the *Town* a Review and Inspection Fee in an amount equal to 2 percent of the estimated cost to *construct* the *Works and Services* as approved by the *Town*.

Works and Services Security

- 6.4. Final approval of the *Subdivision* or issuance of a *Building Permit* shall not be granted prior to the provision of *Works and Services* unless the *Owner* pays to the *Town* a security in an amount equal to 125% of the *Consulting Engineer's* Estimate of the Cost of the *Off Site Works and Services* required for the proposed *Subdivision* or *Development* to meet the requirements of this bylaw.
- 6.5. Prior to issuance of a *Building Permit* for a *Development* or *Final Approval* of a *Subdivision* in which landscaping is required, the *Owner* will pay to the *Town* security in the amount equal to 125% of the estimated value of the landscaping as prepared by the *Consulting Landscape Architect* for the proposed *Subdivision* or *Development* to meet the requirements of this bylaw.
- 6.6. The *Owner* shall be responsible for the actual cost of the *Works and Services* and landscaping regardless of the adequacy of the security deposited with the *Town*.

Maintenance Security

- 6.7. The *Town* shall:
 - (a) Return the security required pursuant to Sections 6.4 of this bylaw, less ten percent (10%) as maintenance security, plus two hundred percent (200%) of the cost to repair deficiencies and defects as estimated by the *Owner's Consulting Engineer* as approved by the *Director of Operations* as a deficiency holdback during the one-year *Maintenance Period*;
 - (b) Establish the date of commencement of the one-year *Maintenance Period*, and
 - (c) Advise the *Owner* of the terms of the one-year *Maintenance Period*.
- 6.8. For *Subdivisions* completed under the provision of section 4.2(a), at time of *Substantial Performance*, the *Owner* must pay to the *Town* a security in an amount equal to 10% of the *Consulting Engineer's* estimate of the cost of the *On-Site Works and Services* plus two hundred percent (200%) of the cost to repair deficiencies and defects as estimated by the *Owner's Consulting Engineer* as approved by the *Director of Operations* as a deficiency holdback during the one-year *Maintenance Period*. The *Town* shall:
 - (a) Establish the date of commencement of the one-year *Maintenance Period*, and
 - (b) Advise the *Owner* of the terms of the one-year *Maintenance Period*.
- 6.9. The *Town* shall:
 - (a) Return the security required pursuant to Sections 6.5 of this bylaw, less ten percent (10%) as maintenance security, plus two hundred percent (200%) of the cost to repair deficiencies and defects as estimated by the *Owner's Consulting Landscape*

Architect and as approved by the Director of Operations as a deficiency holdback during the two-year Maintenance Period;

- (b) Establish the date of commencement of the two-year *Maintenance Period*, and
 - (c) Advise the *Owner* of the terms of the two-year *Maintenance Period*.
- 6.10. All *Works and Services* required to be constructed or provided pursuant to the provisions of this bylaw shall remain the sole responsibility of the *Owner* until a *Certificate of Acceptance* has been issued by the *Town*. The *Owner* shall maintain the works and repair or replace any defective works during the *Maintenance Period*. Should the *Owner* fail to maintain, repair or replace said works, the *Town* may undertake such maintenance, repairs or replacement using the security provided.
- 6.11. The *Maintenance Period* shall not commence until:
- (a) *Substantial Performance* of the *Works and Services* has been achieved, and;
 - (b) the *Record Drawings* have been submitted by the *Owner* and approved by the *Approving Officer or Director of Operations*.
- 6.12. Should the *Maintenance Period* commence between the period November 1 and May 31, the *Director of Operations* may require the *Maintenance Period* be extended so that it terminates on June 1 following the anniversary of the commencement date of the *Maintenance Period*.

PART 7. GENERAL PROVISIONS

Project Supervision and Certification

- 7.1. All *Consulting Engineers* that are required as a condition of this Bylaw shall follow the requirements of professional quality control and assurance standards per the Engineers and Geoscientists BC (EGBC) Professional Practice Guidelines and be on-site during the period of *construction* of all works falling within their field of expertise. The *Consulting Engineer* responsible for the respective works shall, upon satisfactory performance of said works, provide the *Town* with their written certification that they were, in fact, on-site during the period of *construction* of the works and that said works were installed meeting the requirements of this bylaw.

Consulting Professionals

- 7.2. The *Owner*, at its expense, shall retain a *Consulting Engineer* to design, inspect, test and certify all *Works and Services*, as set out in Schedules established under this bylaw and a *Consulting Landscape Architect* to design, inspect and certify landscaping as set out in Schedule 5.

Cost of Services

- 7.3. All *Works and Services* required by this bylaw shall be constructed at the expense of the *Owner*.

Latecomer

- 7.4. Where the *Owner* is required by the *Town* to provide *excess or extended services*, the *Owner* is entitled to receive *latecomer charges* in accordance with:
- (a) The *Local Government Act*; and
 - (b) The *latecomer* policy of the *Town*, where applicable; and
 - (c) The *latecomer* agreement in a form acceptable by the *Approving Officer*.
- 7.5. The *Approving Officer* shall require the *Owner* to provide appropriate documentation and associated costs respecting potential *latecomer* eligible properties. The issuance of a *Certificate to Proceed with Construction* shall be withheld until receipt of the said information.
- 7.6. The interest rate applicable to *latecomer charges* as per the *Local Government Act* shall be calculated by the *Town* at the time the *latecomer* agreement is signed and shall equal the Municipal Finance Authority of BC (MFABC) 15-year lending rate.

Transfer of Ownership

- 7.7. *Works and Services* constructed and installed under this bylaw become the property of the *Town* or the agency having jurisdiction, subject to no encumbrances, on issuance of the *Certificate of Acceptance*.

Stop Work Order

- 7.8. The *Approving Officer*, *Director of Operations*, *Building Official*, or the Bylaw Enforcement Officer may order:
- (a) a person who contravenes this bylaw to comply with the bylaw within a time limit specified in the order;
 - (b) a person to stop *construction* on the work, or any part thereof, if such work is proceeding in contravention of this bylaw.

Record Drawings

- 7.9. The *Owner* must submit *Record Drawings* following the completion of the *Works and Services* and prior to issuance of a *Certificate of Substantial Performance*.

- 7.10. If the *Owner* wishes to receive *Subdivision Approval* prior to submission of required *Record Drawings*, tests results, service cards, inspection reports, video reports, maintenance and operations manuals, and professional certifications, such Approval may be granted at the sole discretion of the *Director of Operations*, subject to a deficiency holdback in an amount set by the *Approving Officer* pursuant to this bylaw.

Delegation

- 7.11. The *Director of Operations* and the *Director of Development Services* are hereby delegated as the *Servicing Officer* for the Town. A *Servicing Officer* is authorized to exercise the powers and perform the duties set out in the *Local Government Act*.
- 7.12. The *Director of Operations and Approving Officer* are hereby delegated the powers to execute and amend all forms related to this Bylaw, including:
- (a) Statutory Right-of-way;
 - (b) *Servicing Agreements*;
 - (c) Maintenance Agreements;
 - (d) Section 219 Covenants;
 - (e) Application Forms, Application Requirements, and Drawing Standards; and
 - (f) Latecomer Agreements.

PART 8. ENFORCEMENT

Authorization to Enter

- 8.1. The *Approving Officer, Servicing Officer, Director of Development Services, Director of Operations, Building Official* or their designates are authorized to enter, at all reasonable times, upon any property or premises to inspect the same in connection with their duties under this Bylaw and to ascertain whether the provisions of this Bylaw are being complied with.

Violation and Offence

- 8.2. It is an offence for any person to cause, suffer, or permit the *subdivision* of land in contravention of this bylaw or otherwise to contravene or fail to comply with this bylaw.
- 8.3. It is an offence for any person to prevent or obstruct or attempt to prevent or obstruct the authorized entry of the *Approving Officer, Director of Operations* or their designates, authorized under this bylaw.

Offences and Penalty

- 8.4. Any person who violates any of the provisions of this Bylaw, or who suffers or permits any act or thing to be done in contravention or in violation of any of the provisions of this Bylaw, or who neglects to do or refrains from doing anything required to be done by this Bylaw, is liable upon summary conviction to a maximum fine of \$50,000. A separate offence shall be deemed to be committed on each day during, or on which, a violation occurs or continues.

PART 9. REPEAL AND ADOPTION

- 9.1. "Town of Comox Subdivision and Development Servicing Bylaw No. 2048" and all amendments thereto are hereby repealed upon adoption of this bylaw.

READ A FIRST, SECOND and THIRD time this

5th day of, 2026

ADOPTED this

day of , 2026

MAYOR

CORPORATE OFFICER

SCHEDULE 1
SUPPLEMENTARY DESIGN GUIDELINES

SUPPLEMENTARY DESIGN GUIDELINES

This schedule contains supplementary design guidelines to be applied in conjunction with the Design Guidelines of the Master Municipal Construction Documents, dated 2022, both of which shall apply to all Works and Services constructed within the Town of Comox.

Supplementary Design Guidelines contained within this Schedule supplement or supersede the Master Municipal Construction Document (MMCD). Where the Town of Comox Supplementary Design Guidelines conflict with the MMCD, the Town of Comox Supplementary Design Guidelines shall take precedence.

Refer to the Town's Approved Products List for approved products applicable to all Works and Services constructed within the Town of Comox.

Section number and clause numbers in the Town of Comox Supplementary Design Guidelines coincide with the MMCD numbering protocol.

TABLE OF CONTENTS

SECTION

1.0	GENERAL DESIGN CONSIDERATIONS
1.5	UTILITY SEPARATION
1.8	LEVEL OF SERVICE REQUIREMENTS
2.0	WATER DISTRIBUTION
2.1	GENERAL
2.2	METERING
2.3	PER CAPITA DEMAND
2.5	FIRE FLOWS
2.7	WATER PRESSURE
2.8	HYDRAULIC DESIGN
2.9	MINIMUM PIPE DIAMETER
2.10	DEAD ENDS
2.14	VALVES
2.15	HYDRANTS
2.16	BLOW OFFS AND BLOW DOWNS
2.18	AIR VALVES
2.19	THRUST RESTRAINT
2.21	SERVICE CONNECTIONS
2.22	ALIGNMENTS AND CORRIDORS
2.25	PRESSURE REDUCING VALVE (PRV) STATIONS
2.26	ABANDONMENT
2.27	CROSS CONNECTION CONTROL
3.0	SANITARY SEWERS
3.1	GENERAL

- 3.2 PER CAPITA FLOW
- 3.3 NON-RESIDENTIAL FLOW
- 3.7 PIPE FLOW FORMULAS
- 3.9 ALIGNMENT
- 3.10 MINIMUM PIPE DIAMETER
- 3.12 CURVED SEWERS
- 3.13 DEPTH
- 3.14 MANHOLES
- 3.15 ODOUR CONTROL
- 3.16 SERVICE CONNECTIONS
- 3.18 PUMP STATIONS
- 3.19 LOW PRESSURE SEWERS
- 4.0 STORMWATER MANAGEMENT
 - 4.3 STORMWATER MANAGEMENT PRINCIPLES
 - 4.4 STORMWATER MANAGEMENT PLAN
 - 4.5 SITE AND LOT GRADING
 - 4.6 MINIMUM BUILDING ELEVATION (MBE)
 - 4.8 RAINFALL DATA
 - 4.9 RATIONAL METHOD
 - 4.10 HYDROGRAPH METHOD
 - 4.11 STORM SEWER SYSTEM
 - 4.12 OPEN CHANNEL SYSTEM
 - 4.13 SURFACE FLOW ROUTING
 - 4.15 BEST MANAGEMENT PRACTICES (BMPs) FOR RUNOFF CONTROL
 - 4.17 EROSION AND SEDIMENT CONTROL
- 6.0 ROADS
 - 6.2 ROAD CLASSIFICATION
 - 6.3 CROSS-SECTION ELEMENTS
 - 6.4 ALIGNMENTS
 - 6.5 INTERSECTIONS
 - 6.9 CUL-DE-SAC
 - 6.11 SIDEWALK AND PEDESTRIAN CROSSINGS
 - 6.13 TRANSIT FACILITIES
 - 6.14 DRIVEWAY LOCATION AND WIDTH
 - 6.15 CLEARANCES
 - 6.16 UNDERGROUND UTILITY LOCATIONS
 - 6.17 PAVEMENT ALTERNATIVES
 - 6.20 TRAFFIC CALMING
 - 6.21 STREET PARKING
 - 6.22 SIGNAGE AND LANE MARKINGS
 - 6.23 GREENWAYS
 - 6.24 FIBRE OPTICS
 - 6.25 ROCK MEDIANS
- 7.0 ROADWAY LIGHTING
 - 7.2 CODES, RULES, STANDARDS, AND PERMITS

- 7.5 LIGHT SOURCES AND LUMINAIRES
 - 7.14 POLE FOUNDATIONS
 - 7.17 DESIGN
- 8.0 TRAFFIC SIGNALS
 - 8.1 GENERAL
 - 8.8 SIGNAL PRE-EMPTION
 - 8.9 AUDIBLE PEDESTRIAN SIGNALS
 - 8.11 DETECTION METHODS
 - 8.12 SIGNAL TIMING PLANS
 - 8.18 UNINTERRUPTIBLE POWER SUPPLIES (UPS'S)
- 9.0 ELECTRICAL REQUIREMENTS **(NEW SECTION)**
 - 9.1 GENERAL
 - 9.2 UNDERGROUND REQUIREMENTS

**SUPPLEMENTARY DESIGN GUIDELINES
GENERAL DESIGN CONSIDERATIONS**

1.0 GENERAL DESIGN CONSIDERATIONS

- | | | |
|---|-----------------|--|
| 1.5.2 Utility Separation – Vertical Separation | Add bullet | <ul style="list-style-type: none"> For scenarios where the minimum clearance of 0.5m cannot be met, clearance can be reduced to 0.3m with the use of controlled density fill. |
| 1.5.3 Utility Separation - Sewers in Common Trench | Replace Section | Mainline storm and sanitary sewers may not be installed in a common trench. |
| 1.8 Level of Service Requirements | Add Section | <p>The minimum level of service to be constructed is set out in Table 1.8 below. While Table 1.8 sets out the minimum level of service required, the <i>Approving Officer</i> retains the right to require a higher level of service or standard due to the conditions affecting a specific Subdivision. The following definitions correspond to Table 1.8:</p> <ul style="list-style-type: none"> WTR – Town water system. Connection requirements are outlined within this schedule and corresponding schedules for construction specifications and detail drawings. WELL – “On-site” water system for each given parcel, where servicing by the Town water system is not available. Note that this definition is included for reference purposes. SWR – Town sanitary sewer system. Connection requirements are outlined within this schedule and corresponding schedules for construction specifications and detail drawings. SEP – “On-site” sanitary system for each given parcel, where servicing by the Town sanitary system is not available. Note that this definition is included for reference purposes. STM – Closed drainage collection and disposal system. Connection requirements are outlined within this schedule and corresponding schedules for construction specifications and detail drawings. DITCH – “Open” drainage collection and disposal system with open ditches and culverts. Technical requirements are outlined within this schedule and corresponding schedules for construction specifications and detail drawings. SL-C – street lighting with cobra head-style SL-D – decorative streetlighting |

- UG – underground communication and electrical wiring

Table 1.8 – Level of Service Guidelines

Road Classification for Level of Service	Water*	Sanitary**	Storm	Lighting	Wiring***	Roadways / Sidewalks
Local	WTR	SWR	STM	SL-C	UG	Per section 6 of Schedule 1
Minor Collector	WTR	SWR	STM	SL-C	UG	Per section 6 of Schedule 1
Major Collector	WTR	SWR	STM	SL-C	UG	Per section 6 of Schedule 1
Arterial	WTR	SWR	STM	SL-C	UG	Per section 6 of Schedule 1
Rural Collector	WTR	SWR	DITCH	N/A	UG	Per section 6 of Schedule 1
Downtown	WTR	SWR	STM	SL - D	UG	Per section 6 of Schedule 1
Waterfront	WTR	SWR	DITCH	N/A	UG	Per section 6 of Schedule 1

*Parcels with allowances for on-site water ("WELL") can be referenced in this schedule, Section 2.1.

**Parcels with allowances for on-site sanitary ("SEP") can be referenced in this schedule, Section 3.1.

***Wiring to match existing conditions where possible. Underground is required for greenfield subdivisions. More information can be referenced in this schedule, Section 9.

**SUPPLEMENTARY DESIGN GUIDELINES
WATER DISTRIBUTION**

2.0 WATER DISTRIBUTION**2.1 General**

Add to Section

For parcels located more than 15 metres from the nearest Town of Comox watermain, the following water servicing requirements under the current section 2 in the current Schedule 1 may not apply as these areas are permitted for an on-site water system and regulated under the BC Drinking Water Protection Regulation.

As an alternative to connecting to the Town's water system, the owner of a parcel located more than 15 metres from the nearest watermain may provide an on-site water system complying with applicable regulations under the BC Drinking Water Protection Act if the owner has complied with the Comox Water Rates and Regulation Bylaw, No. 529. The parcels described above shall connect to the Town's municipal water system as a requirement for subdivision.

For the purposes of this section, the distance of a parcel from the nearest watermain shall be determined by projecting the side parcel line nearest to the watermain and the centre line of the watermain such that the projected lines intersect and measuring the distance from point of intersection to the closest part of the watermain.

Additionally, in the case of an application for building permit to alter a parcel serviced by an on-site water system, the current section 2 shall not apply if the building permit application does not require an upgrade of the existing on site sanitary system as certified by an authorized person defined in the Sewerage System Regulation. For the purposes of this section, buildings shall be deemed to produce sewage at the minimum flow rate as indicated in the BC Ministry of Health Sewerage System Standard Practice Manual.

2.2 Metering

Replace Section

Meters shall be required on all developments. The water meter setter size shall be minimum 25mm for all lots. All service lines and meters must be sized in accordance with AWWA M22, with service lines and meters having the same size. It should be noted that this methodology is based on the fixture value method

SDG | pg. 8

and not the fixture unit method employed in the BC Building Code for piping within buildings.

Meters are to be sized and purchased by the developer per the Town's Approved Products List and deposited at the Town of Comox Public Works Yard for installation at Town cost prior to occupancy.

The maximum operating range for a water meter shall be less than 80% of the maximum instantaneous flow capacity as outlined by the meter manufacturer, with a maximum pressure loss of 48 kPa at the design flow rate. The size selection must not compromise the operating range or the long-term life of the meter and must ensure that pressures supplied to property are appropriate for the intended use.

For developments that are proposed to be phased, the meter chamber and piping must be sized for the meter required for the ultimate buildout of the development. However, the initial meter installed must also be sized to accurately capture the range of flows for the first phase.

The Consulting Engineer must ensure the meter selection and installation requirements are appropriate for the designed application.

For applications where domestic and fire demands are supplied from the same internal system, refer to the Town's Approved Products List for acceptable systems.

For applications where fire demands are to be supplied from a designated fire system separate from the domestic system, refer to the Town's Approved Products List. Approved backflow prevention shall be provided by the Developer and installed on private property to isolate the fire system from the Municipal System. A separate meter and service per the Town's Approved Products List.

Other water meter requirements are as follow:

1. Units of measurement shall be cubic metre
2. Water service meters shall be located within the public Right of Way located 300mm off the property line unless authorized by the Town.

SDG | pg. 9

3. Service boxes for water services larger than 40 mm diameter shall be as approved by the Town.
4. All meter lids shall be drilled to allow for the installation of "Touch Pad".
5. Bypasses shall be provided on all meters 50 mm diameter and larger.

Water service and meter installations are to follow typical installation requirements noted in the Supplementary Detail Drawing W11 (as applicable for size), W15a for 25mm services and W15b for 50mm services.

2.3 Per Capita Demand

Replace Section

The following per capita demands shall be applied to future residential development.

- Average annual daily demand (ADD) – 635 L/c/d
- Maximum day demand (MDD) – 2100 L/c/d
- Peak hour demand (PHD) – 3000 L/c/d

2.5 Fire Flows

Replace Table 2.5

Table 2.5 Minimum Fire Flow Requirements

Developments (without sprinklers)	Minimum Fire Flow
Low Density Residential	75 L/s
Multi-Unit Residential (includes Apartments, Townhouses)	90 L/s
Institutional	150 L/s
Commercial	150 L/s
Industrial	225 L/s

Add to Section

Alternative designs regarding fire flow may be considered by the Town if they meet fire flow requirements outlined in this section.

2.7 Water Pressure

Replace Section

Maximum allowable pressure	700 kPa (102 psi)
----------------------------	-------------------

Minimum pressure at Peak Hour Demand (PHD)	350 kPa (51 psi)
Minimum pressure in system during design Maximum Day Demand plus Fire Flow (MDD+FF)	150 kPa (22psi)

In exceptional circumstances or for brief periods design pressures of 280 kPa (41 psi) to 770 kPa (112 psi) are permitted.

In areas where buildings may be expected to have automatic sprinklers, a special design is required to ensure a continuous supply to the sprinklers while providing adequate flow to standpipes and hydrants. The consulting Engineer shall apply the results from the water model into their design accordingly.

2.8 Hydraulic Design Add to Section

2.9 Minimum Pipe Diameter Replace Section

Distribution mains: 200 mm
 Fire hydrant connections: 150 mm
 Cul-de-sacs without fire hydrants: 150mm
 Service connections: 25 mm
 ■ All designations with fire sprinklers: 50 mm

2.10 Dead Ends Replace Section

Runs of 150 mm main that are more than 200 m should be avoided by construction of additional cross mains, or by increasing the diameter of the long run main.

2.14 Valves Replace Section

Blow offs must be provided at the end of each dead ends as per MMCD Design Guidelines Section 2.16.

In general, valves should be located as follows:

- In intersections in a cluster at the pipe intersection, there should be:
 - Minimum three valves at 'X' intersections
 - Minimum two valves at 'T' intersections
- Not more than 20 service connections isolated
- Not more than 200 m apart, except on watermain sections where there is no hydrant or services along it, in which case spacing can be increased to 800 m while still meeting the hydrant isolation requirement in the next bullet.

- Not more than 1 hydrant isolated.
- On a new water line near the point of connection to the existing system
- Adjacent to a pressure reduction station or a connection to a supply main
- In high density residential areas where more than 50 dwelling units would otherwise be without water supply in the event of a single water break or un-serviceability.

2.15 Hydrants

Replace Section

All valves shall be gate valves of the same size as the main.

Fire hydrants should be located in general at street intersections and as follows:

- In accordance with the latest “Water Supply for Public Fire Protection – A Guide to Recommended Practice”, published by Fire Underwriters Survey
- Not more than 90 m from a building.
- 2.0 m back from curb or 0.5 m back of sidewalk.
- Minimum 1.0 m clear of any other utility structure.
- At property line in mid-block locations.
- Located a minimum of 60 meters from the end of cul-de-sacs/dead end roads.

Hydrants installations are to follow typical installation requirements noted in the Supplementary Detail Drawing W14.

Head loss through the hydrant (s) should be calculated as:

$$HL = 1,083 \times Q^2$$

Where: HL = Head loss (m)

Q = Fire flow (m³/s)

The minimum pressure for all nodes of the system should be at least 150 kPa (22 psi) during fire flow events.

2.16 Blow Offs and Blow Downs

Add to Section

Location and installation shall be in accordance with Supplementary Detail Drawing W16.

2.18 Air Valves

Add to Section

Air valve chambers shall be located off the road; the use of standpipe vent pipes is prohibited.

2.19	Thrust Restraint	Add to Section	Location and installation shall be in accordance with Supplementary Detail Drawing W17. Mechanical thrust restraints can also be used in lieu of thrust blocks.
2.21	Service Connections	Add to Section	Refer to Supplementary Detail Drawings W12 and W13 for thrust block details. New service connections shall be designated at one service per parcel. Service connections connected to watermains to be decommissioned/abandoned should be disconnected at the saddle/connection to watermain, in addition to disconnecting at the curb stop end.
2.22	Alignments and Corridors	Replace Section	A double check valve assembly is required on all services 100mm and larger. Water mains shall be located to serve all parcels directly. Where a road curves, bends shall be used at intervals to maintain the offset between intersections. Deflection of any sections of the water main is prohibited. Where the proposed travelled surface of a roadway is on a consistently ascending or descending grade, the main may be installed at a constant depth below such grade with appropriate vertical bends as necessary. On straight roads, watermains should have straight alignment with uniform offsets between intersections. For curved roads and alignments, design joint deflections should be limited to half the maximum deflection specified by the pipe manufacturer for a standard, 6m pipe length. Where the road grade fluctuates between ascending and descending, the main shall be laid on a uniform grade, avoiding unnecessary high and low points. Arcing of pipe is prohibited. Bends shall be used to negotiate horizontal and vertical turns. Horizontal and vertical curves should not coincide, and unnecessary curves should be avoided.

Pipe alignment to be at a parallel offset with an established road right-of-way or property line.

Mains on new roads must be located as indicated in the applicable road cross section Supplementary Detail Drawings.

Watermains and associated appurtenances should not be installed in fill that has been raised above its surrounding natural grade. Where it is impracticable to do otherwise, a special design and Town approval is required.

2.25 Pressure Reducing Valve (PRV) Stations

Replace Section

General requirements for pressure reducing stations shall be as follows:

- Include a dual Pressure Reduction Valve (PRV) arrangement with separate domestic and fire flow PRV's
 - Epoxy coated valve bodies both inside and out.
 - Fire flow PRV must be equipped with a position indicator (limit switch).
 - Domestic flow PRV must be equipped with position indicator and insertion flow meter.
 - Filters shall be provided on all valve control piping.
 - All piloting shall be set to fail close.
- Include a surge/high pressure relief valve with stainless steel mesh dichlorination basket (capable of housing a minimum of 8 – 65mm dichlorination pucks).
- Pressure relief valves and surge relief valves to include anti-cavitation trim where recommended by the manufacturer based on site specific differential pressures.
- Each PRV and surge relief valve must be provided with isolating valves such that individual components can be removed for repair and each component can be operated independently.
- Pressure gauges and pressure transducers complete with snubbers and isolating valves must be included to register both upstream and downstream pressure.
- All piping and fittings, including control piping, must be stainless steel.

- Grooved couplings must be included to assist in disassembly of piping as required.
- All equipment and controls must be mounted in an above ground secure, lockable cabinet, on a concrete foundation. The cabinet shall be as follows:
 - Include two separate compartments, including one for the electrical controls and another for the mechanical piping and valves. All compartment must be heated, lighted and the controls enclosure must be ventilated
 - Include removable roof hatch above the Mechanical compartment.
 - Fabricated from powder coated aluminum.
 - Include a rubber gasket between the aluminum kiosk and the concrete to prevent water leakage into the kiosk.

2.26 Abandonment

Add Section

All mains are to be abandoned as part of the works, fitting shall be removed and the mains shall be filled with grout or Controlled Density Fill (CDF).

**SUPPLEMENTARY DESIGN GUIDELINES
SANITARY SEWERS**

3.0 SANITARY SEWERS**3.1 General**

Add to Section

The quantity of sewage to be carried in a proposed sanitary sewer shall be determined by the Consulting Engineer having regard for the type and extent of existing and ultimate development within the total area to be served.

The presence of an existing sewer does not imply that such is a suitable or adequate point of discharge. Where downstream facilities are inadequate to handle the increased flow from the proposed subdivision and/or development, a special design is required.

For parcels located more than 15m from a sewer main, the following sanitary servicing requirements under the current section 3 in the current Schedule 1 may not apply as these areas are permitted for an on-site sewerage system.

For parcels identified in Map 3.1: As an alternative to the Town's sewage collection and disposal system, for the development of a low-density residential dwelling, home occupation, carriage house, or secondary suite, the owner of a parcel located more than 15 metres from the nearest sewer main may provide an on-site sewage disposal system complying with applicable regulations under the BC *Public Health Act*. The parcels described above shall connect to the Town's municipal sanitary system as a requirement for subdivision, with the exception being 721 Lazo Road, provided that a minimum 1.3ha parkland dedication is provided at subdivision approval.


For parcels located more than 15 metres from a sewer main not identified in Map 3.1: As an alternative to the Town's sewage collection and disposal system, the owner of a parcel used or proposed to be used for only one low-density residential dwelling unit and one accessory dwelling unit may provide an on-site sewage disposal system complying with applicable regulations under the BC *Public Health Act*. The parcels described above shall connect to the Town's municipal sanitary system as a requirement for subdivision.

For the purposes of this section and lots identified in Map 3.1, the distance of a parcel from the nearest

sewer main shall be determined by projecting the side parcel line nearest to the sewer main and the centre line of the sewer main such that the projected lines intersect, and measuring the distance from point of intersection to the closest part of the sewer main or manhole in which the main terminates.

Additionally, in the case of an application for building permit to alter a parcel serviced by an on-site sewage disposal system, the current section 3 shall not apply if the building permit application does not require an upgrade of the existing on site sanitary system as certified by an authorized person defined in the Sewerage System Regulation. For the purposes of this section, buildings shall be deemed to produce sewage at the minimum flow rate as indicated in the BC Ministry of Health Sewerage System Standard Practice Manual.

On-site sewerage systems are regulated under the *Sewerage System Regulation* under the *BC Public Health Act*.

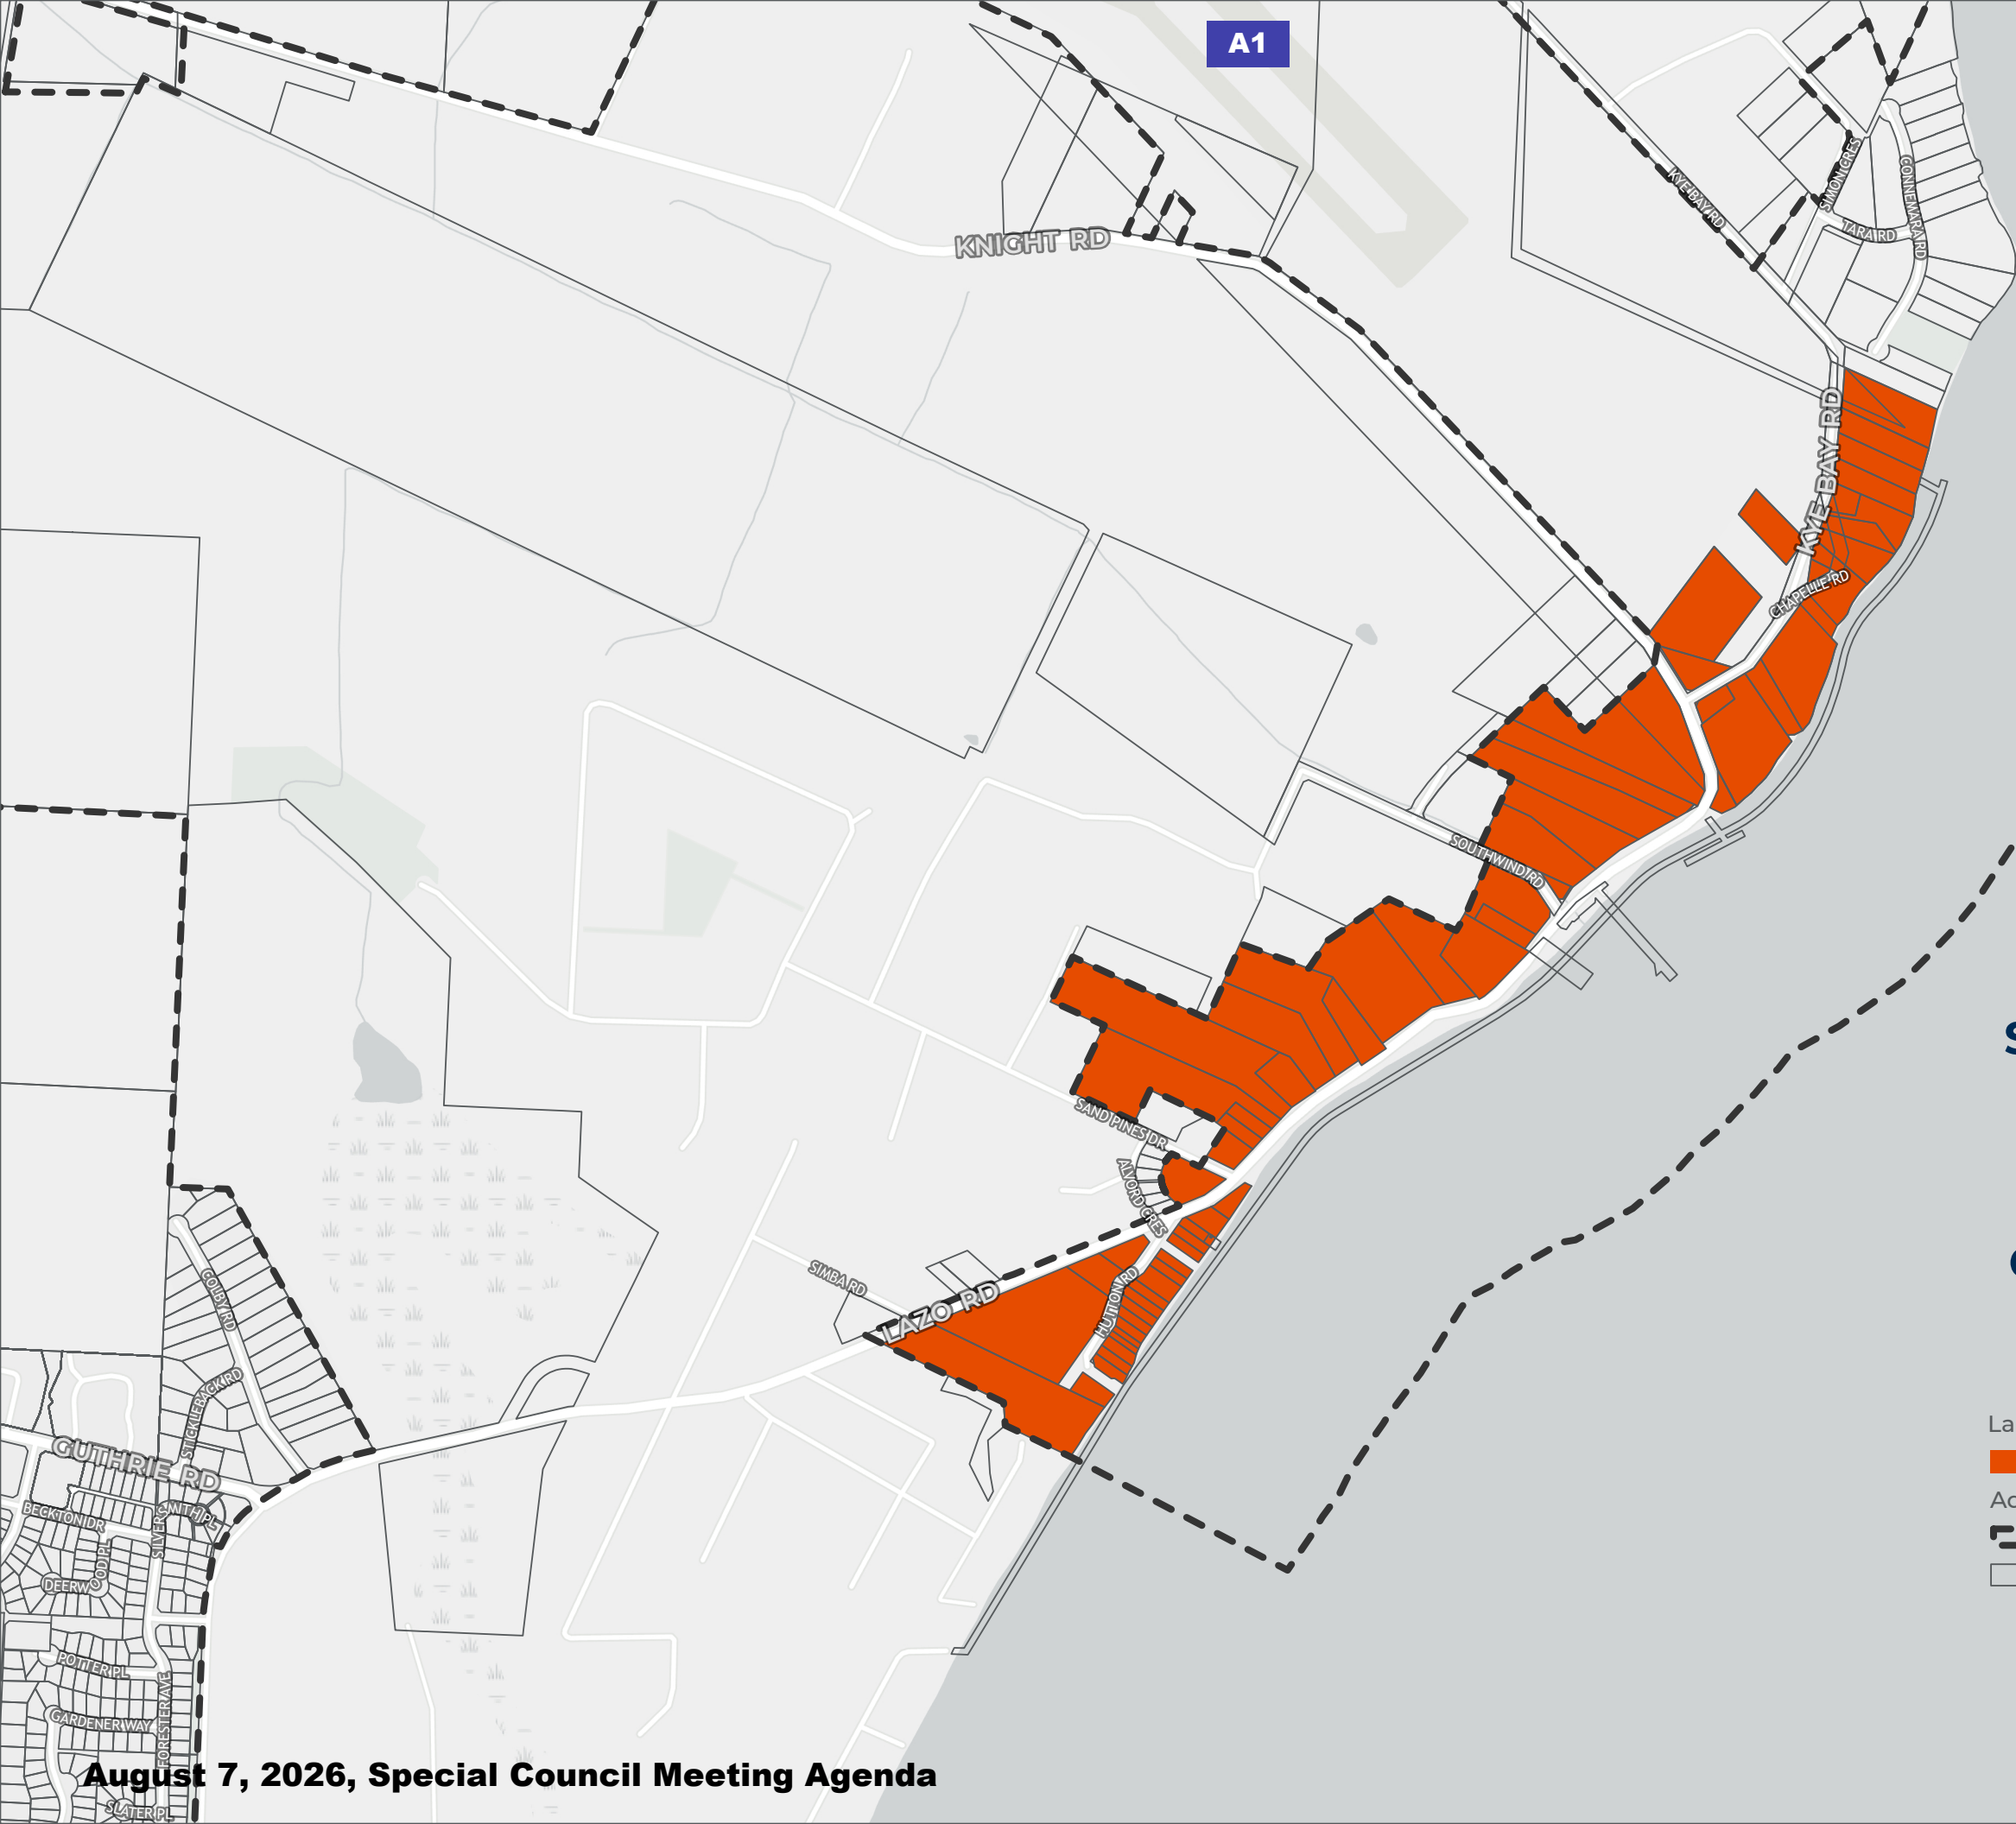

A1



TOWN OF
COMOX

MAP 3.1
SDS Bylaw – Land Capable of
Development Using On-Site
Sanitary Sewer System -
Dwelling Containing Home
Occupation, Carriage House,
or Secondary Suite

- Land Capable of Development Using On-Site Sanitary System
- Kye Bay
- Administrative Boundaries
- Town of Comox Boundary
- Parcel

1,000
Meters

Scale: 1:10,000
(When Printed at 11 x 17")

- 3.2 Per Capita Flow** Replace Section Sanitary sewer design should be based on an average daily dry weather flow (ADWF) of 360 L/c/d.
- 3.3 Non-Residential Flow** Replace Section Average dry weather flow (ADWF) for non-residential areas should be based on specific data related to the development or zoning.

In the absence of specific data, the following sewage quantities can be used:

Schools, pupils and staff	45 L/c/d
Hotel, full service	1,000 L/room
Motel	350 L/unit
Restaurant and pub	150 L/seat
Other retail and office	120 L/employee
Industrial	11,000 L/ha

- 3.7.1 Pipe Flow Formulas - Gravity Sewers** Remove n = Roughness coefficient = 0.013 for all pipe.
- Replace with n = Roughness coefficient = 0.011 for PVC pipe and 0.013 for all other pipe material.
- 3.9 Alignment** Replace Section Horizontal and vertical alignments shall be straight lines between manholes for gravity sewers and between defined deflection points for force mains.

Force main line and grade requirements are as indicated for water mains. Air release valves are required at high points.

Sanitary sewers and associated appurtenances should not be installed in fill that has been raised above its surrounding, natural grade. Where it is impracticable to do otherwise, a special design and Town approval is required.

- 3.10 Minimum Pipe Diameter** Replace Section The minimum pipe diameter is 200mm except for the upstream section of a residential sewer where future extension is not possible, in which case 150mm is acceptable.

Service connections: 100mm, min 2%

Sewage force mains: 100mm

Sewers must be designed to satisfy the following parameters:

- 200mm diameter: $q/Q < 0.5$.
- 250mm diameter: $q/Q < 0.84$.
- 300mm diameter and greater: $q/Q < 0.98$.

3.12 Curved Sewers Replace Section

Horizontal and vertical curves may not be formed using pipe joint deflections regardless of recommendations from the manufacturer.

Horizontal and vertical adjustments in the sewer alignment shall only be achieved through the use of manholes connecting straight sections.

3.13 Depth Add to Section

Where the depth of cover over the main exceeds 3.6 m, service drops should be provided in accordance with MMCD Standard Drawing S7.

3.14.1 Manholes - Locations Remove listed items

- Every change in grade, except as indicated in the Curved Sewers section
- Every change in direction, except as indicated in the Curved Sewers section
- Downstream of curved sewers

3.14.2 Manholes - Hydraulic Details Replace Table 3.14

Table 3.14 Drop Structures

Invert Difference	Structure
Up to 0.25 m	Inside Ramp
Greater than 0.6 m	Outside Ramp

Note that drop structures for drops between 0.25m and 0.6m are not permitted. Re-grading of the pipes should be completed.

3.15 Odour Control Add to Section

Carbon filter-style odour control units that are secured between the manhole frame and lid are not accepted in the Town. Refer to Approved Products List for further details.

3.16.3 Service Connections - Grade Replace Section

Preferred grade from property line to sewer main is 2%. Any grades not meeting the preferred grade must be approved by the Town. The following are the absolute minimum grades to be met:

**3.16.4 Service
Connections -
Details****Replace Section**

- 100 mm diameter pipe: 1.5%
- 150 mm diameter pipe: 0.6%

Larger sizes should maintain grades in keeping with minimum velocity as described in section 3.8.

Use standard wye fittings for connections to new mains. For connections to existing mains, use direct tapping only. The service connection centreline must not be below the sewer main centreline.

Service connections may be permitted into manholes if:

- The connection is not oriented against the flow in the main.
- Manhole hydraulic requirements are met.
- The connection enters the manhole so the service invert is no lower than the sewer main crown.
- Benching is performed for each service connection into the manhole.

Services that are decommissioned shall be disconnected at the main. If the service disconnection is temporary and will be reused with a pending development, then it may be disconnected at the property line.

If a stub pipe must be left into a manhole, it shall be capped at such length as to extend outside the pavement surface above.

Inspection chambers are required on residential connections unless the service is less than 2.5 m long and connects to a manhole.

Control manholes are required on all industrial connections and on commercial connections where required by the local authority.

Manholes are required on the sanitary main for service connections larger than 150 mm diameter.

Connections shall be made in accordance with MMCD Standard Detail S7.

3.18 Pump Stations**Replace Section**

Refer to Schedule 4 – Standards for Sanitary Lift Stations for sanitary lift station design guidelines.

3.19	Low Pressure Sewers	Remove Section
------	------------------------	----------------

**SUPPLEMENTARY DESIGN GUIDELINES
STORMWATER MANAGEMENT**

4.0 STORMWATER MANAGEMENT**4.3 Stormwater
Management Principles****4.3.1 Applicable
Regulatory Policies and
Guidelines**

Add to Section

- Town of Comox Drainage Infrastructure Protection Bylaw 1824
- Town of Comox Runoff Control Bylaw 1919
- Town of Comox Northeast Comox Stormwater Management Plan
- Town of Comox Anderton Servicing Area Stormwater Management Plan (Anderton Corridor Servicing Study)
- BC Water Quality Guidelines
- Canada Environmental Quality Guidelines

**4.3.1.1 Applicable
Regulatory Policies and
Guidelines – North East
Comox Stormwater
Management**

Add Section

Development that would be applicable under the North East Comox Neighbourhood Stormwater Management Plan should reference all relevant specifications and guidelines for the North East Comox Special Requirements, instead of the following stormwater management sections of the Supplementary Design Guidelines. See Schedule 7 for further information.

**4.3.1.2 Applicable
Regulatory Policies and
Guidelines – Anderton
Drainage Area**

Add Section

Development that would be applicable under the Anderton Corridor Servicing Study should reference all relevant specifications and guidelines under that study, instead of the following stormwater management sections of the Supplementary Design Guidelines. Guidelines for this area will include the Anderton Corridor Servicing Study and North East Comox Special Requirements (found in Schedule 7).

**4.3.2.1 Stormwater
Design Criteria – Flood
Risk Management**Replace Minor
System Paragraph

Minor System – Consists of storm sewers, gutters, catch basins, driveway and local road culverts and local roadside ditches, to be designed to contain flow for the 1:10-year return period to minimize inconvenience of frequent surface runoff.

Replace Major
System Paragraph

Major System – Consists of surface flood paths, roadways, trunk storm sewers and culvert crossings under collector roads, arterials roads and provincial highways, watercourses, and bypass structures for onsite and offsite stormwater management facilities, to be design to safely convey design flows for 1:100-year return period to minimize damage to life and property.

**4.3.2.2 Stormwater
Design Criteria -
Stormwater Detention
and Flow Rate Control**

Add

If required to accommodate low buildings elevations and if approved by the Town, a piped minor system may be enlarged or supplemented to accommodate major flows, designed to the 1:100-year return period.

All stormwater detention facilities shall be designed to limit post-development peak flows to equal to the corresponding pre-development peak flows for the 1 in 2, 1 in 5, 1 in 10, 1 in 25, 1 in 50, and 1 in 100-year return period storm events. Pre-Development Peak Runoff is defined as the runoff leaving the site based on the land use with the highest permeability over the previous 5 years. Pre-development flows for undeveloped areas shall be based on the land's natural state. This is typically defined as forested, unless it can be shown that another condition is applicable.

For new developments and re-developments that eventually discharge into a creek, river, or wetland system, runoff volume controls are required to prevent erosion and shall recognize both peak flow rates and the duration of the peak flows.

Overland escape routes must be provided to account for storms up to 1 in 100-year return period in a manner that does not result in negative downstream impact. Alternatively with Town approval a Development may optionally design the stormwater facility to limit post-development peak runoff to the 100-year pre-development for the 24-hour storm. Alternative designs may be considered by the Town if they meet the requirements outlined in this section.

Discharge at the downstream watercourse shall comply with the BC Water Quality Guidelines regarding watercourses and storm drainage systems, and shall be done to prevent erosion to streambeds and streambanks. New flows from development entering natural systems shall be confirmed to not increase flood risk to downstream properties or adversely affect the receiving ditch or channel.

**4.3.2.3 Stormwater
Quantity and Quality
Control**Remove Section
and Replace with
the Following:

Stormwater Management Systems are to be used to capture rainfall on development lots and roadways. Captured rainfall volume should be infiltrated, evapotranspired, and/or re-used at the source. This is

to promote the natural water balance and hydrology. Designs shall incorporate infiltration where possible.

The infiltration potential is not consistent across the Town, therefore infrastructure will need to be sized to suit local conditions. It is understood that in some cases, infiltration may not be achievable. In such cases, management systems shall be sized to temporarily store the runoff, maximize infiltration and evapotranspiration potential, and allow some extent of discharge provided it's in the form of seepage and not *direct* runoff ('seepage' meaning the flow of water in a permeable medium and 'direct runoff' meaning stormwater drainage that is collected and conveyed away from the development). This could include but not be limited to planting areas, topsoiled areas, and other impervious surfaces.

4.4	Stormwater Management Plan	Add bullet	Show that major storm systems do not negatively impact any properties downstream.
		Add to Section	The Town has created a Small Scale Housing Stormwater Management Standards that may be used for low density residential lots (See Schedule 9). Where applicable, a site-specific Storm Water Management Plan is not required where parcels are following these standards.
4.5	Site and Lot Grading	Add to Section	Roof leaders shall be directed to the surface or rock pits, not to building's perimeter drain.
4.6	Minimum Building Elevation (MBE)	Remove Sentence	The BME is to be at least 0.60 m above the storm sewer service connection invert and 0.30 m above the 1:100-year hydraulic grade line (HGL), whichever is greater.
		Replace Sentence With	The BME is to be at least 0.60 m above the storm sewer service connection invert at the property line or 0.30 m above the 1:100-year hydraulic grade line (HGL), whichever is greater.
		Add to Section	Refer to Town of Comox Flood Plain Designation Bylaw, No. 1474.

4.7	Runoff Analysis Method	Add to Section	Where the hydrograph method is used for storm drainage design, the output of the software program used shall be made available to the Town for inclusion in Town wide modelling.
4.8	Rainfall Data	Add to Section	The intensity duration curve for Environment Canada's monitoring station at Comox Airport at shown in Figure 4.4, with the corresponding table 4.4.1 and interpolation equation table in 4.4.2.
4.9.4	Rational Method – Time of Concentration	Remove Section for Inlet or Overland Flow Time (T _i) and Replace with	<u>Inlet or Overland Flow Time (T_i)</u> Inlet time should not be less than 10 minutes. Time exceeding 15 minutes may be used when that portion of the catchment area is in the Agricultural Land Reserve (ALR) or is otherwise prohibited from development. For relatively flat areas within the ALR, the inlet time for larger areas can be calculated using the "Airport Method" as follows: $T_i = \frac{3.26(1.1 - C)L^{0.5}}{S^{0.33}}$ Where: T_i = Inlet time (minutes) C = Runoff coefficient (see above) L = Travel distance (m). Max length = 300m S = Slope of travel path (%)
4.10.3	Hydrograph Method – Modelling Parameters	Remove Sentence	At a minimum, post-development hydrographs should be generated at key points of the drainage system for a 5-year (or 10-year, whichever is selected as the minor event) and 100-year design storm with durations of 1, 2, 6, 12, and 24 hours for each development condition.
		Replace Sentence With	At a minimum, post-development hydrographs should be generated at key points of the drainage system for 10-year and 100-year design storms with durations of 1, 2, 6, 12, and 24 hours for each development condition.
4.11.1	Storm Sewer System - General	Remove Sentence	It is most common to apply the 1:5 year storm; however in steeper topography it is not uncommon to apply the 1:10 year storm.
		Replace Sentence With	Use the 1:10 year storm to size the minor storm sewer system. Flows in excess of the 1:10 year storm are to be conveyed overland to stormwater management features or appropriate outlets to environment.

4.11.1 Storm Sewer System – Pipe Capacity	Remove	n = Roughness coefficient = 0.013 for all smooth pipes.	
	Replace with	n = Roughness coefficient = 0.011 for PVC pipe and 0.013 for all other smooth pipe material.	
4.11.6 Storm Sewer System – Alignment	Replace Section	Horizontal and vertical alignments are to be straight lines between manholes.	
4.11.7 Storm Sewer System - Minimum Pipe Diameter	Remove bullets	- Storm Sewers 250 mm - Culverts - Crossing Driveways 300 mm - Service Connections - Residential 100 mm	
	Replace with	- Storm Sewers 300 mm Except for the upstream section of a residential storm sewer where future extension is not possible, in which case 250mm is acceptable. - Culverts - Crossing Driveways 450 mm - Service Connections - Residential 150 mm	
	Add to Section	Sewers must be designed to satisfy the following parameters: 250mm diameter: $q/Q < 0.84$. 300mm diameter and greater: $q/Q < 0.98$	
	Remove Sentence	In areas where the minimum grades cannot be achieved, minimum grades of storm sewers are as required to obtain the minimum velocity of 0.60m/s except for catch basin leads and service connections, for which minimum grades are as indicated in Section 4.11.14, Service Connections.	
	Replace Sentence With	In areas where the minimum grades cannot be achieved, minimum grades of storm sewers are as required to obtain the minimum velocity of 0.75m/s when the pipe is full but not surcharged, except for	

4.11.9 Storm Sewer System - Curved Sewers	Replace with	catch basin leads and service connections, for which minimum grades are as indicated in Section 4.11.14, Service Connections. Horizontal and vertical curves may not be formed using pipe joint deflections regardless of recommendations from the manufacturer.
4.11.10 Storm Sewer System - Sewer Depth	Remove	Horizontal and vertical adjustments in the sewer alignment shall only be achieved using manhole connecting straight sections. In no case shall the cover be less than 0.9m or greater than 6.0m without the approval of the local authority
	Replace with	In no case shall the cover be less than 1.0m as measured from finished grade.
	Add to Section	Storm sewers and associated appurtenances should not be installed in fill that has been raised above its surrounding, natural grade. Where it is impracticable to do otherwise, a special design and Town approval is required
4.11.11 Storm Sewer System – Pipe Joints	Remove Sentence	Gasket-less joints should only be used with permission of the local authority.
	Replace Sentence With	Gasket-less joints shall be used in areas where surrounding ground has high permeability and is not in areas of high traffic/loading, such as a roadway.
4.11.12 Storm Sewer System - Manholes	Remove, under subsection “Locations”	• Every change in grade, except as indicated in the Curved Sewers section • Every change in direction, except as indicated in the Curved Sewers section • Downstream of Curved sewers • 150 m maximum spacing for pipes smaller than 900 mm diameter • 250 m maximum spacing for pipes 900 mm diameter and larger
	Add Bullets, under subsection “Locations”	• 125 m maximum spacing for pipes smaller than 900mm diameter • 200 m maximum spacing for pipes 900mm diameter and larger

Replace Table
4.9.12

Table 4.9.12 Drop Manholes and Ramp Structures

Invert Difference	Structure
Up to 0.25 m	Inside Ramp
Greater than 0.6 m	Outside Ramp

Note that drop structures for drops between 0.25m and 0.6m are not permitted. Re-grading of the pipes should be completed.

**4.11.13 Storm Sewer
System – Catch
Basins**

Remove Sentence Catch basins at low points and on steep grades shall include a side inlet for roads with a barrier curb.

Replace Sentence With Catch basins at low points shall include a side inlet for roads with a barrier curb.

**4.11.14 Storm Sewer
System - Service
Connections**

Remove Sentence Every legal lot and each unit of a residential duplex is to be provided with a separate service connection.

Replace Sentence With Every legal lot is to be provided with a separate service connection.

Remove Sentence Pumped connections may be permitted if requested prior to design and if appropriate covenants are provided.

Replace Sentence With Pumped connections will not be permitted for new subdivisions where storm main is installed; pumped connections will only be considered where there are no building connections to existing mains.

Add to Section Refer to Supplementary Detail Drawing S19 for service connections.

**4.11.16 Storm Sewer
System –
Surcharged Pipes**

Remove and Replace Section Surcharged pipes are not allowed.


4.12.1 Open Channel System - Culverts	Remove Bullet	300mm for driveway crossings.
	Replace Bullet With	450mm for driveway crossings.
4.13.2 Surface Flow Routing – Surface Flow Capacity	Remove Bullet	0.04 to 0.10 for irregular or treed channels.
	Replace Bullet With	0.05 for irregular or treed channels.
4.15.1 Best Management Practices (BMPs) for Runoff Control - General	Add to Section	The application of Best Management Practices is encouraged on individual properties and will be considered on a case-by-case basis for installation on Town land where practical and supported by the Town's capacity for maintenance and operations. All stormwater facilities intended to be maintained and operated by the Town requires the Consulting Engineer to provide a maintenance manual that includes operating, maintenance, and monitoring procedures, as well as the following information where applicable: - Record drawings of the completed facility. - A description of the facility operation including design flows, design depths, and schematic diagrams of the inlet and outlet structures, connections, controls, valves, bypass, overflows, etc. - Applicable vegetation maintenance. - Applicable environmental regulations and best management practices. - Recommended monitoring and inspection schedule, including a list of manufacturer's operation, service, and repair instruction and parts list. - Calculations for sediment yield / discharge.
4.15.7 Pre-Treatment Controls	Add subsection "Oil Grit Separator" under 4.15.7	<u>Oil Grit Separator</u> A common mechanical separator is the oil-grit separator, which is an underground device which cleans stormwater runoff by forcing pollutants to separate prior to runoff reaching the stormwater system. Oils and other light pollutants float to the top, while heavier sediments settle to the bottom, allowing them to be easily removed. Oil/grit separators are recommended for locations where:

- There is impervious parking of vehicles, for all zoning other than the low-density residential zone.
- There is a vehicle and/or equipment washing establishment.
- There is a commercial or industrial site where there is handling of liquid waste containing grease or any flammable waste, sand, grit, or other harmful ingredients.

Oil and grit separators shall be designed by a Qualified Engineering Professional in accordance with local site requirements. These systems should be installed on private property with the property owners required to maintain the oil and grit separator according to the maintenance schedule and manufacturer's specifications.

4.15.8 Best Management Practices (BMPs) for Runoff Control – Conveyance Controls	Add to Perforated Pipes Subsection	Perforated pipes shall not be installed under roadways.
	Add to Pervious Catch Basins Subsection	Perforated catch basins shall not be installed in roadways.
4.17 Erosion and Sediment Control (ESC)	Add to Section	Erosion control shall be undertaken per the Town of Comox Drainage Infrastructure Protection Bylaw, No. 1824.

Figure 4.1: Intensity Duration Frequency Curves Comox A –BCHP ID: 1021830
Years of Record: 1963-2006 (40 Years)

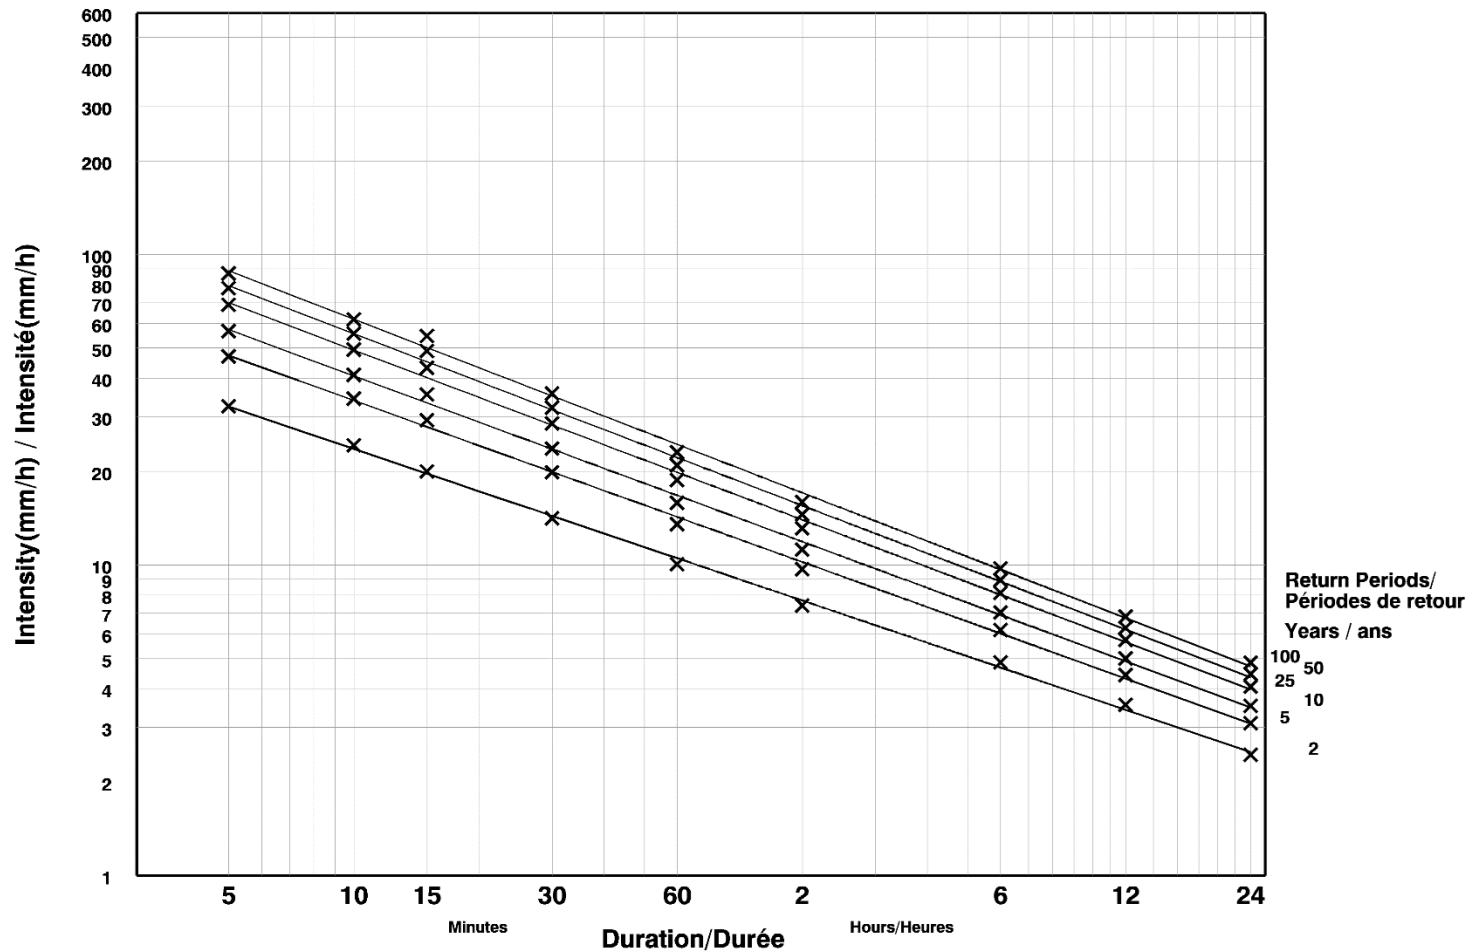

**Table 4.4.1: IDF Curve Intensity Summary Table (mm/hr)
Comox A ID 1021830**

Time		Return Frequency					
Minutes	Hours	2 Years	5 Years	10 Years	25 Years	50 Years	100 Years
15	0.25	20.0	29.3	35.5	43.2	49.0	54.7
30	0.5	14.2	19.9	23.8	28.6	32.2	35.7
60	1	10.1	13.6	15.9	18.8	21.0	23.1
120	2	7.4	9.7	11.2	13.1	14.6	16.0
360	6	4.9	6.2	7.0	8.1	9.0	9.8
720	12	3.5	4.4	5.0	5.7	6.3	6.8
1440	24	2.5	3.1	3.5	4.1	4.5	4.9

Note: Coefficients are based on historical data – When using this table, 15% must be added to resulting intensities to account for climate change.

**Table 4.4.2: Interpolation Equation of IDF Curve – Historical Data for Comox A ID 1021830
 $R = A * T^B$ where: R = Rainfall (mm/hr), A and B = Coefficients, based on return period**

Parameters	Return Frequency					
	2 Years	5 Years	10 Years	25 Years	50 Years	100 Years
A	10.5	14.3	16.8	19.9	22.2	24.5
B	-0.452	-0.482	-0.495	-0.506	-0.513	-0.518

Note: Coefficients are based on historical data – When using this table, 15% must be added to resulting intensities to account for climate change.

**SUPPLEMENTARY DESIGN GUIDELINES
ROADS**

6.0 ROADS**6.2 Road Classification**

Remove Bullet

- A public lane (or alley) is a roadway with the primary function of providing land access, typically at the rear of abutting properties. Public lanes are not generally intended to carry through traffic. For properties fronting collector or arterials roads, rear lanes can eliminate the need for front driveways. Municipalities may adopt zoning that permits frontage of auxiliary dwellings (carriage houses). This type of zoning may impact design requirements of lanes.

Replace Bullet With

- A public lane (or alley) is a roadway with the primary function of providing land access, typically at the rear of abutting properties. Public lanes are not generally intended to carry through traffic. Lanes should run straight between local roads without corners or T-intersections. Lanes are encouraged in new subdivision layout design where possible for access and utility conveyance.

Refer to Supplementary Detail Drawing R18.

Add to Section

Road classifications outlined above, in reference to the Town's Transportation Master Plan, are differentiated by the following daily volumes.

Road Classification	Typical Daily Volumes
Arterial Roads	5,000+ vpd
Collector Roads	Minor: 1,000 – 3,000 vpd Major: < 8,000 vpd
Local Roads	< 1,000 vehicles per day (vpd)

6.3 Cross-Section Elements

Remove Table 6.1, Table 6.2 and Table 6.3

Replace with Table 6.1 noted below. Refer to Supplementary Detail Drawings R9 to R18 for all road cross section details for each road classification.

The preferred cross section for the local road classification is 'Local – B' with the corresponding Supplementary Detail Drawing R16b.

Table 6.1: Road Cross Section Requirements

Classification	ROW Width (m)	Design Speed (km/h)	Pavement Configuration	Sidewalk*	Parking
Local - A	20	50	- Two 3.0m travel lanes	- Width varies from 1.5m to 1.8m, depending on configuration with boulevard	In separate parking pockets/bump-outs
Local - B	20	50	- Two 4.2m travel lanes	- Width varies from 1.5m to 1.8m, depending on configuration with boulevard	Combined with travel lanes
Local - C	20	50	- Two 4.5m travel lanes	- Width varies from 1.5m to 1.8m, depending on configuration with boulevard	Combined with travel lanes
Minor Collector	20	50	- Two 4.3m travel lanes (shared bike and vehicle) - 2.4m parking lane – see note in parking column	- Width varies from 1.5m to 1.8m, depending on configuration with boulevard	2.4m “flex” space for parking, boulevards, pull-outs, bus stops, etc. with preference on one side of the road
Major Collector	20	50	- Two 3.3m travel lanes - Two 1.5m bike lane separated by solid paint marking (0.3m buffer) - 2.4m parking lane	- Width varies from 1.5m to 1.8m, depending on configuration with boulevard	2.4m parking lane on one side of the road
Arterial (2 Lanes)	25	50	- Two 3.3m travel lanes - Two 1.5m bike lane separated by solid paint marking (0.3m buffer)	- Width varies from 2.0m to 2.4m, depending on configuration with boulevard	None
Arterial (3 Lanes)	25	50	- Two 3.3m travel lanes - One 3.3m two-way left turning lane - Two 1.5m bike lane separated by solid paint marking (0.3m buffer)	- Width varies from 2.0m to 2.4m, depending on configuration with boulevard	None

Arterial (4 Lanes)	25	50	- Four 3.3m travel lanes - Two 1.5m bike lane separated by solid paint marking (0.3m buffer)	- Width varies from 2.0m to 2.4m, depending on configuration with boulevard	None
Rural Collector	20	50	- Two 3.0m travel lanes - For roads with bike lanes, two 1.5m bike lanes separated by solid paint marking (0.3m buffer) and 0.5m gravel shoulder on outer edges of the paved section	None	None
Downtown	18.3	50	- Two 3.3m travel lanes - Two 2.4m parking lanes (bump-outs at intersections)	- Required on both sides - 1.8m sidewalk with 1.6m boulevard for softscape landscaping	2.4m parking lanes on both sides
Waterfront	20	50	- Two 3.0m travel lanes - Two 1.5m bike lanes separated by solid paint marking (0.3m buffer) and 0.5m gravel shoulder on outer edges of the paved section	None	None

*Confirm with Maps 6.1 to 6.8 for locations of existing and future sidewalks.

- 6.4 Alignments** Remove Table 6.4 Replace as follow:
– Alignment Standards

Table 6.4: Alignment Standards

Classification	Design Speed (km/h)	Min. Radius (m)	Grade** (%)		K-Value	
					Crest Curve	Sag Curve
			Desired	Absolute	Min.	Min.
Arterial	50	TAC*	8	8	10	11
Collector	50	TAC*	10	10	7	11
Local	50	35	12	15	4	7
Rural	50	120	10	10	10	11
Lane	30	25	12	12	4	7
Downtown	50	TAC*	10	10	7	11
Waterfront	50	TAC*	10	10	7	11
Driveway Multi-Family	-	-	0.5	12	-	-
Driveway Single Family	-	-	0.5	15	-	-
Driveway ICI				12		

*Note: Minimum Sight Distance is per TAC

** Minimum grade is 0.5% for all roads

- 6.4.2 Alignments - Vertical Curves** Add Horizontal curves to be avoided coincident with sharp vertical curves.
- Vertical curves may be omitted where the algebraic difference in grades does not exceed 2% for local roadways and 1% for all other roadways.
- 6.4.3 Alignments - Cross Slopes** Remove Minimum and maximum values vary by design speed between are 1.5% and 4.0%
- Add Minimum and maximum values shall be between 2.0% and 4.0%
- 6.5.1 Intersections - General** Replace Section with The guidelines provided are general considerations for intersection design. The BC Supplement to TAC Geometric Design Guide and the TAC Geometric Design Guide (Chapter 2.3) should be consulted for reference as part of the intersection design process

Intersections should be as close to right angles. The angle may be reduced to a minimum 80 degrees where no other alternative exists due to site characteristics.

The minimum spacing between intersections is measured from centerline to centerline and should be as follow:

- Arterial: 250 m
- Collector: 100 m
- Local: 60 m

The maximum spacing between intersections is 500m.

Table 6.5 Minimum Design Curb Return Radii

6.5.2 Intersections – Curb Returns

Replace Table 6.5
with

	Intersection with:			
	Local/ Front.	Col.	Arterial	Lane
Local/ Frontage	7 m	9 m	10.5 m	3 m
Collector	9 m	10 m	10 m	3 m
Arterial	10.5 m	10 m	Min 10.5 *	N/A
Lane	3 m	3 m	N/A	3 m

* Curb return radii at arterial roads require specific designs considering projected volumes, turning movements, truck traffic and whether turning lanes are provided

Add to Section


Curb return radii at an intersection shall have a minimum radius of 10.5m. A larger radius may be required to facilitate the movements of larger vehicles in industrial and commercial areas, or buses.

6.5.3 Intersections - Corner Cuts	Replace Section	All property corners at an intersection shall be provided with a minimum 6m x 6m corner cut.
6.9 Cul-De-Sac	Add to Section	The grade of a downhill cul-de-sac shall not exceed 10 %, with a minimum grade of 0.5%. The grade around the gutter line of the bulb of a cul-de-sac shall be 0.4 – 5%. The area between the bulb centre point and the intersecting roadway shall have positive drainage. Cul-de-sacs are to be limited in new subdivision layout where possible. A pedestrian connection connecting a turning area of a cul-de-sac street to an adjacent street shall be provided where a cul-de-sac street is longer than 200 metres in length, as measured to the centre of the turning bulb. When such a connection is provided, the length of the cul-de-sac street may be increased to 230 metres. Further details on pedestrian connections can be found in Section 6.11.3.
6.9.1 Cul-De-Sac - Temporary Cul-De-Sac	Add Section	Temporary cul-de-sacs that are to be extended in the future shall be designed with gravel turnarounds beyond the right-of-way dedication. Vehicle Barricades and appropriate signage must be located at the ends of the temporary cul-de-sacs where required for safety or where physical access to the future road is possible. A statutory right-of-way shall be extended to the frontage of all lots around cul-de-sac bulbs.
6.11.1 Sidewalk and Pedestrian Crossings - Sidewalk	Replace Section	Sidewalk requirement varies by road classification and is outlined in Table 6.1. Sidewalk construction shall be conformed to Supplementary Detail Drawings C21 and Supplementary Specifications. The preferred sidewalk location would be on the north side, for east-west aligned roadways, and the west side, for north-south aligned roadways. Refer to Maps 6.1 to 6.8 for the sidewalk requirement on each road, separated by road classification.


Add to Section

For sidewalks behind driveway crossings, the preferred cross-slope is 2% to assist with a smooth transition for accessibility and drainage. A 4% crossfall may be acceptable, provided Town approval is received. Refer to Supplementary Design Drawing C16b for further details.


Map 6.1 All Roads - with Sidewalk - Future Condition

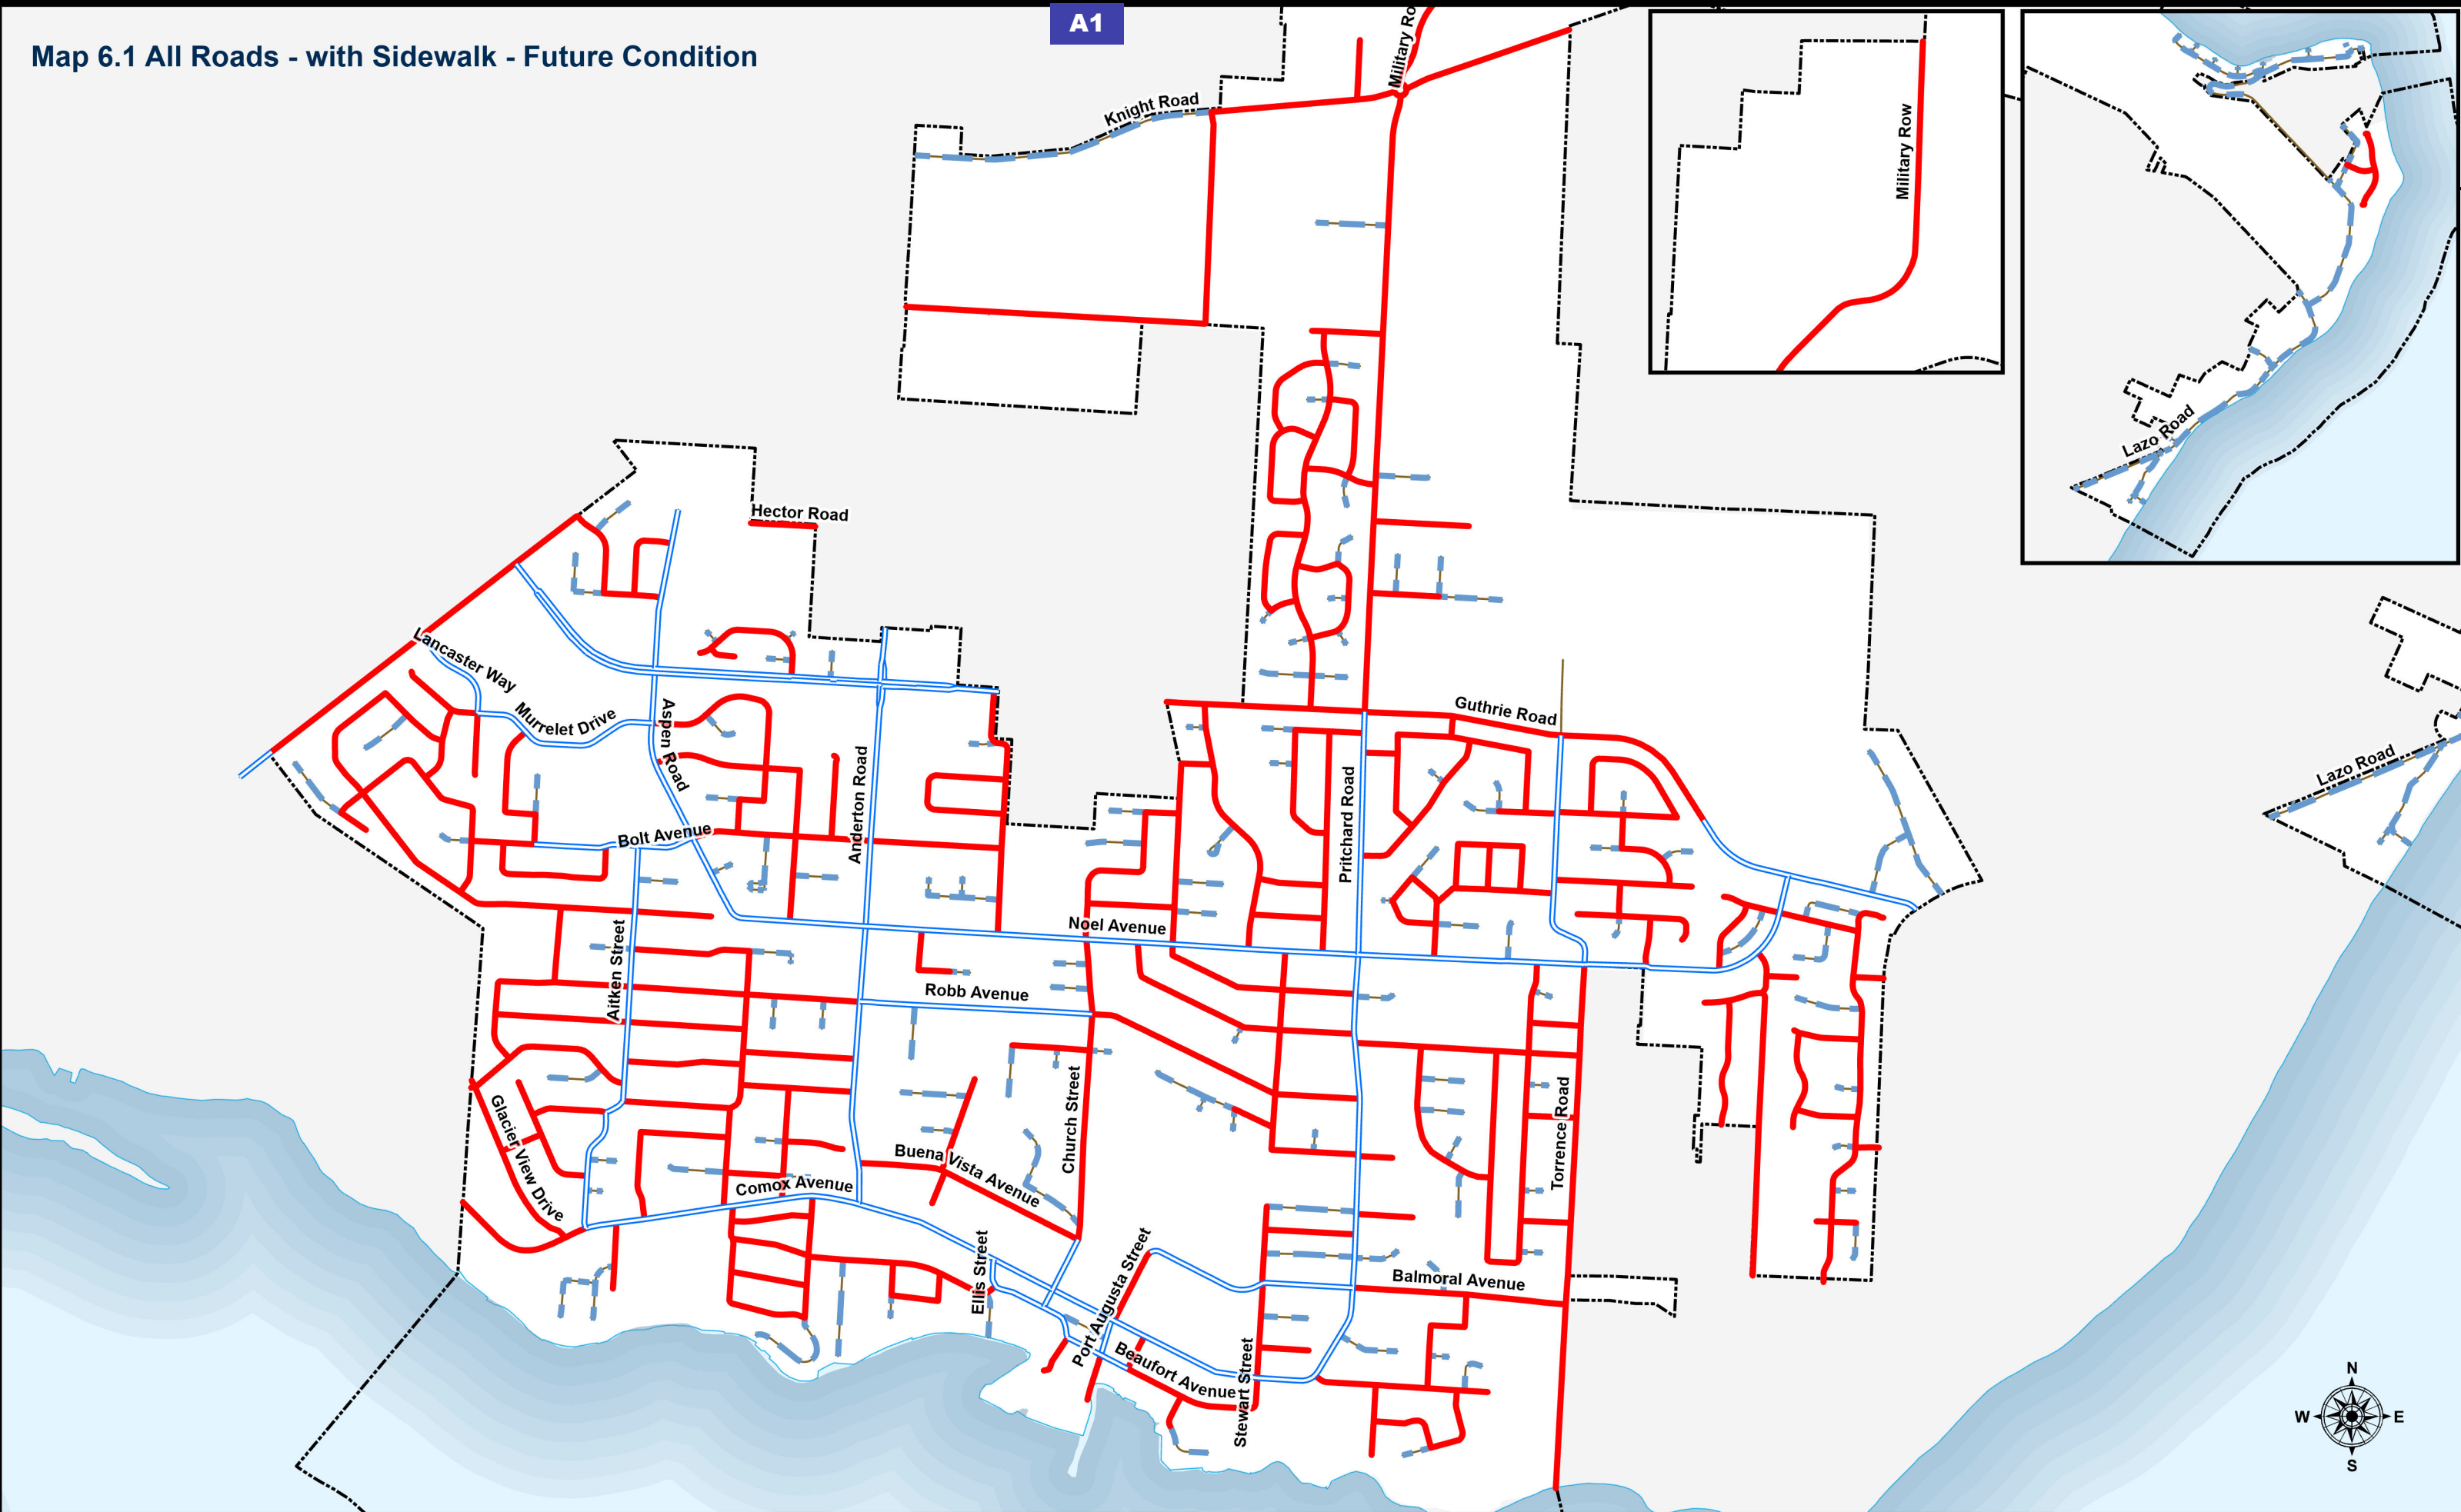

Map 6.2 - Arterial Roads - with Sidewalk - Future Condition

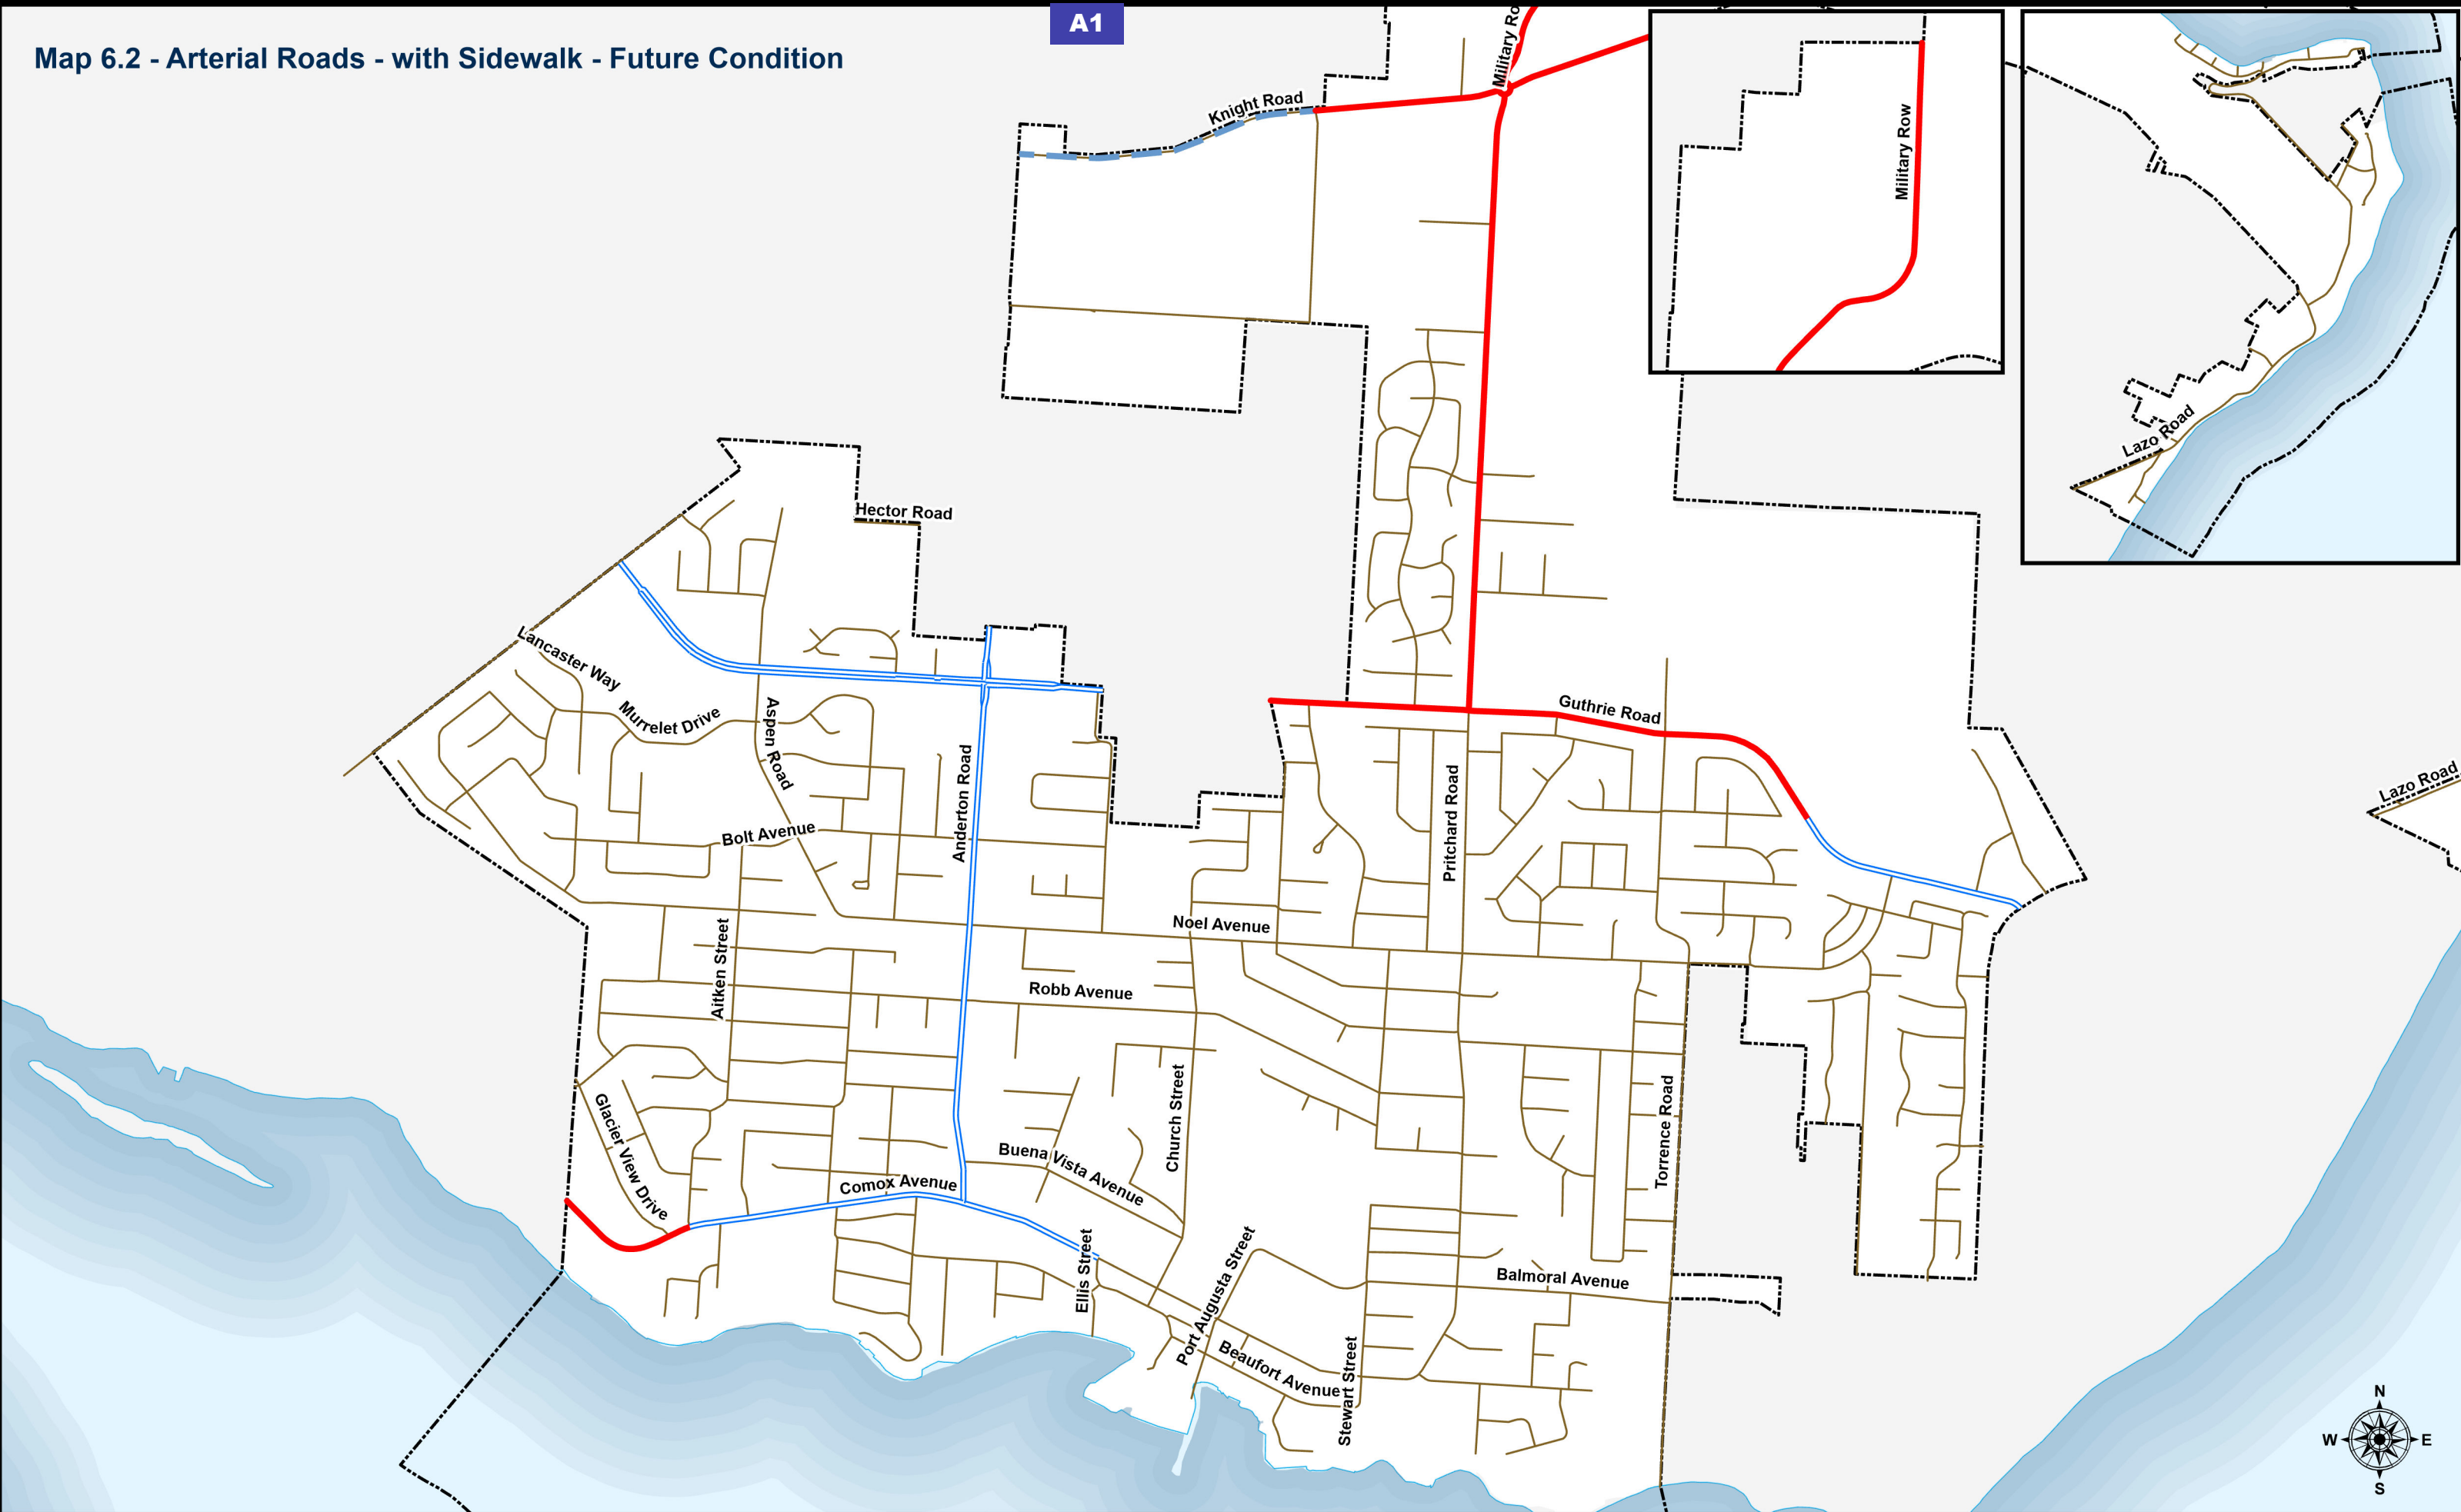


Map 6.3 - Lanes - with Sidewalk - Future Condition

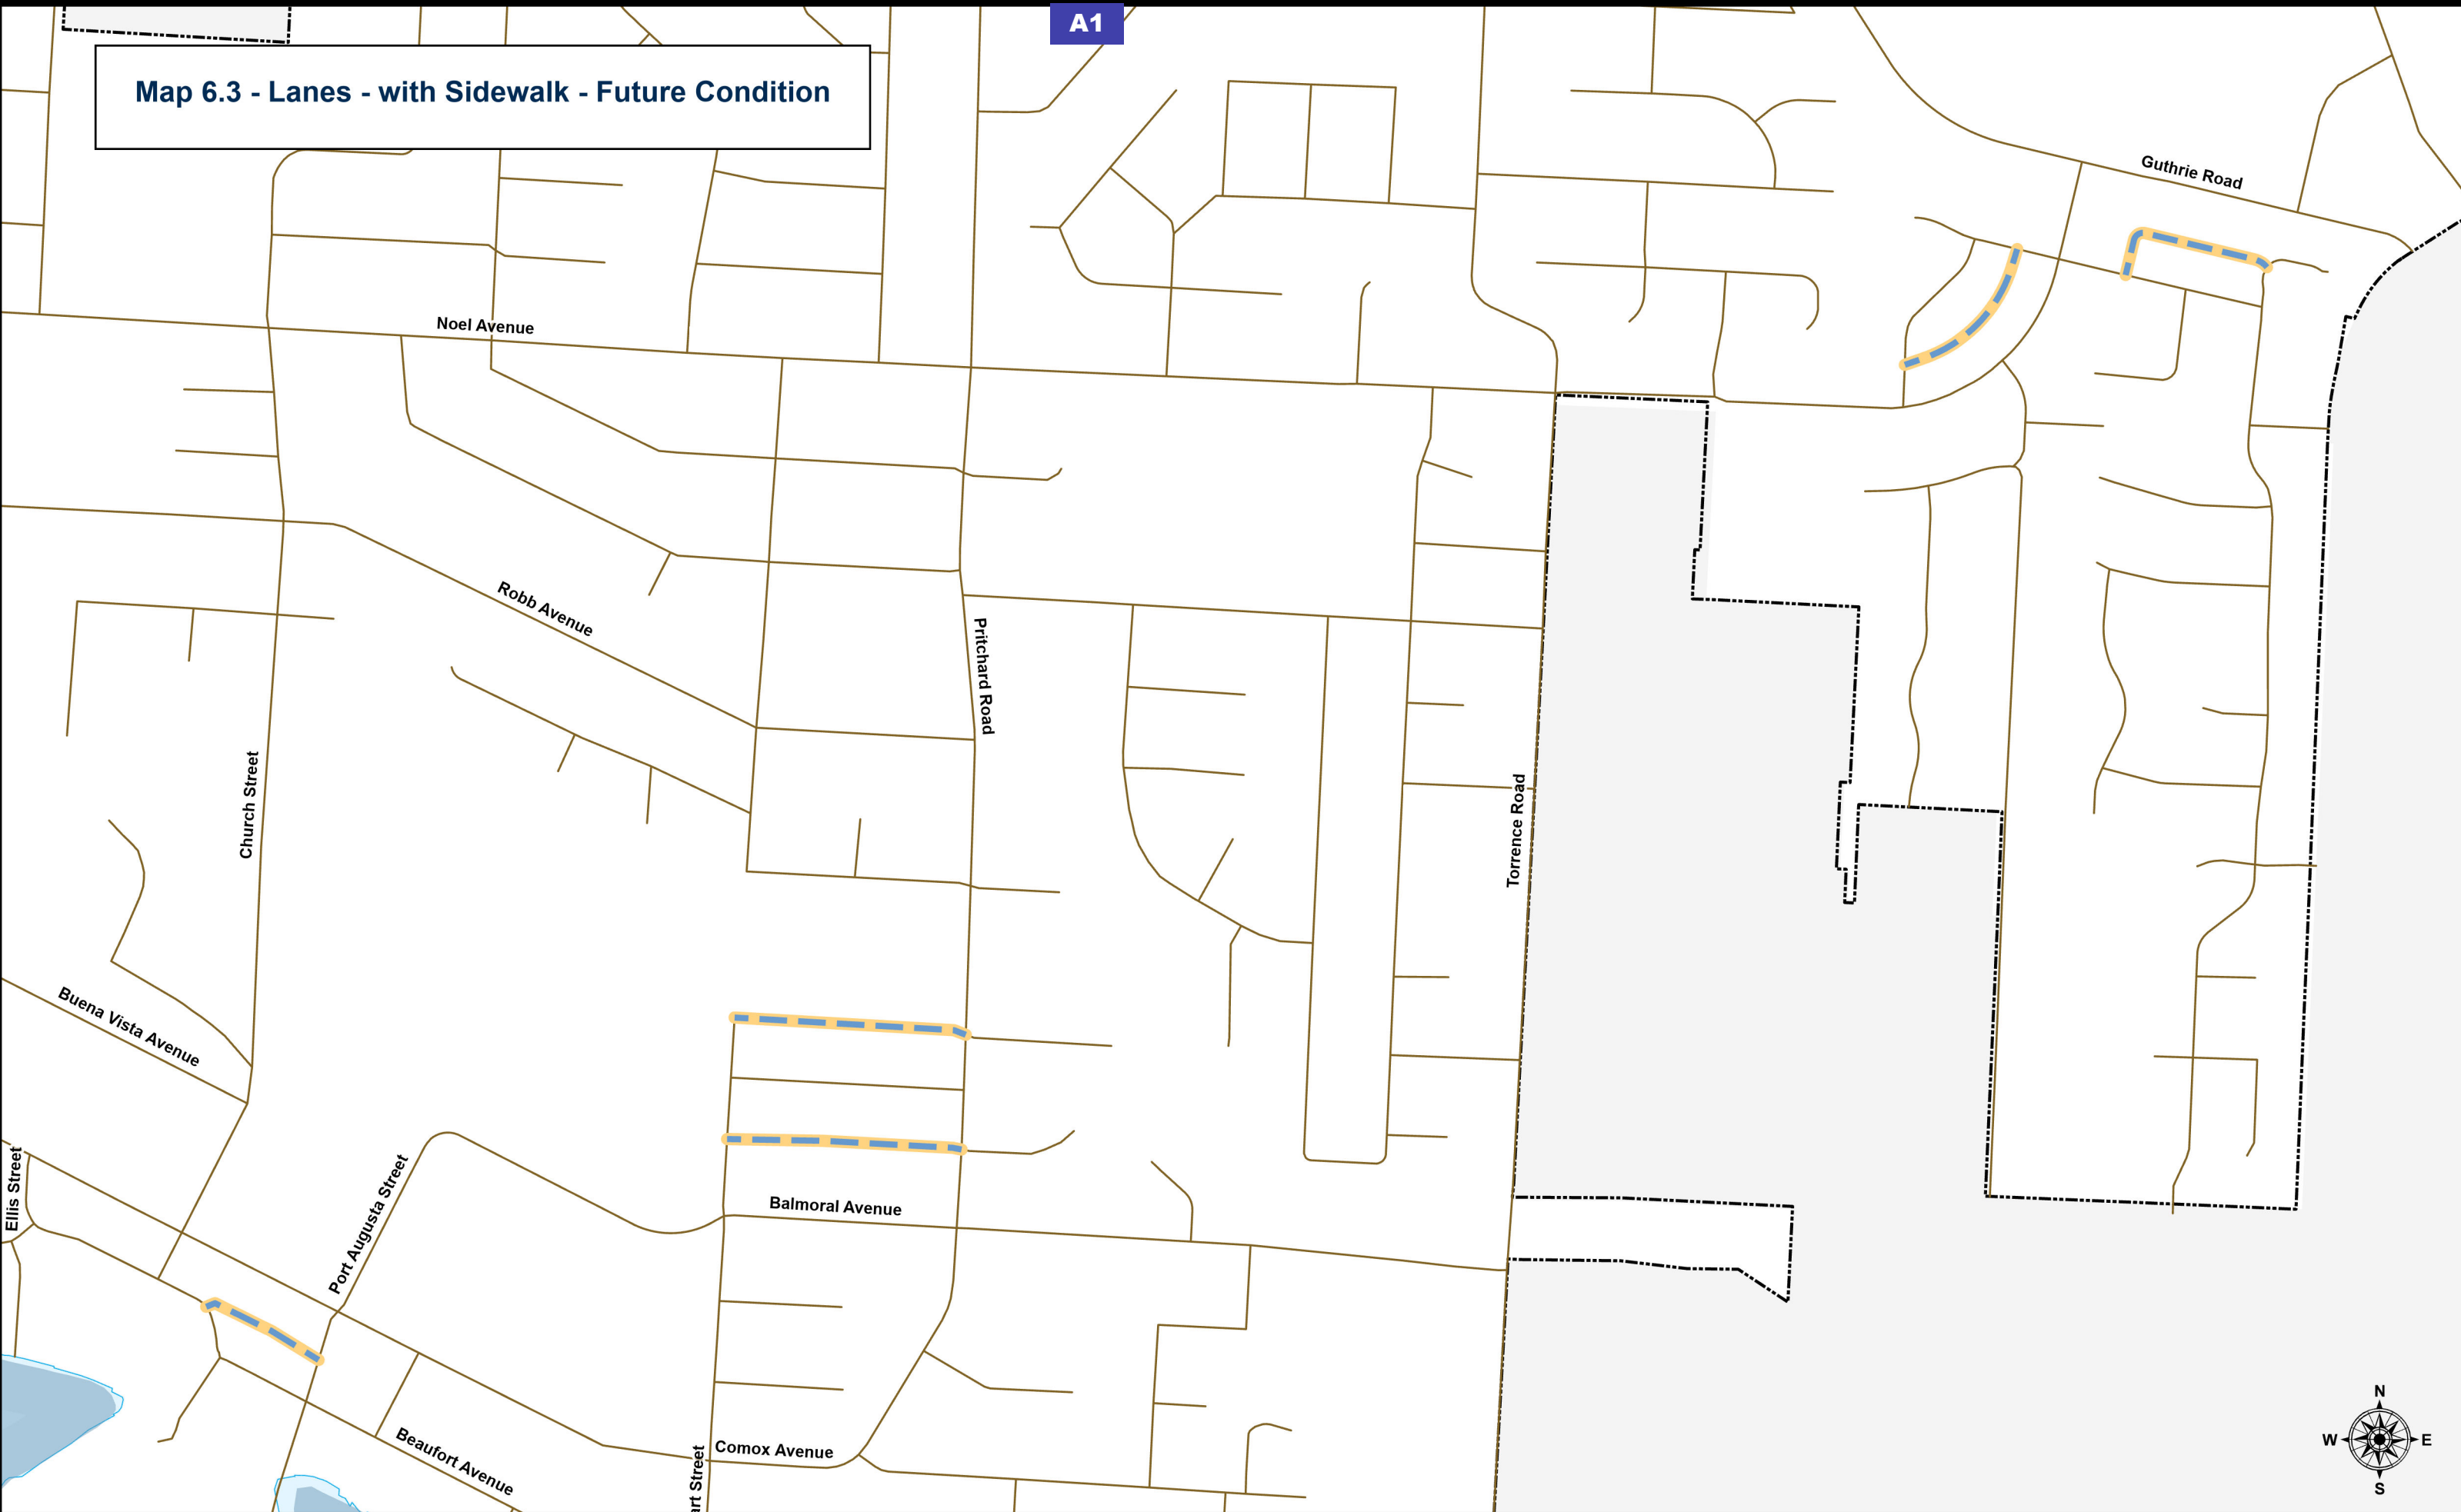


Map 6.4 - Local Roads - with Sidewalk - Future Condition

A1

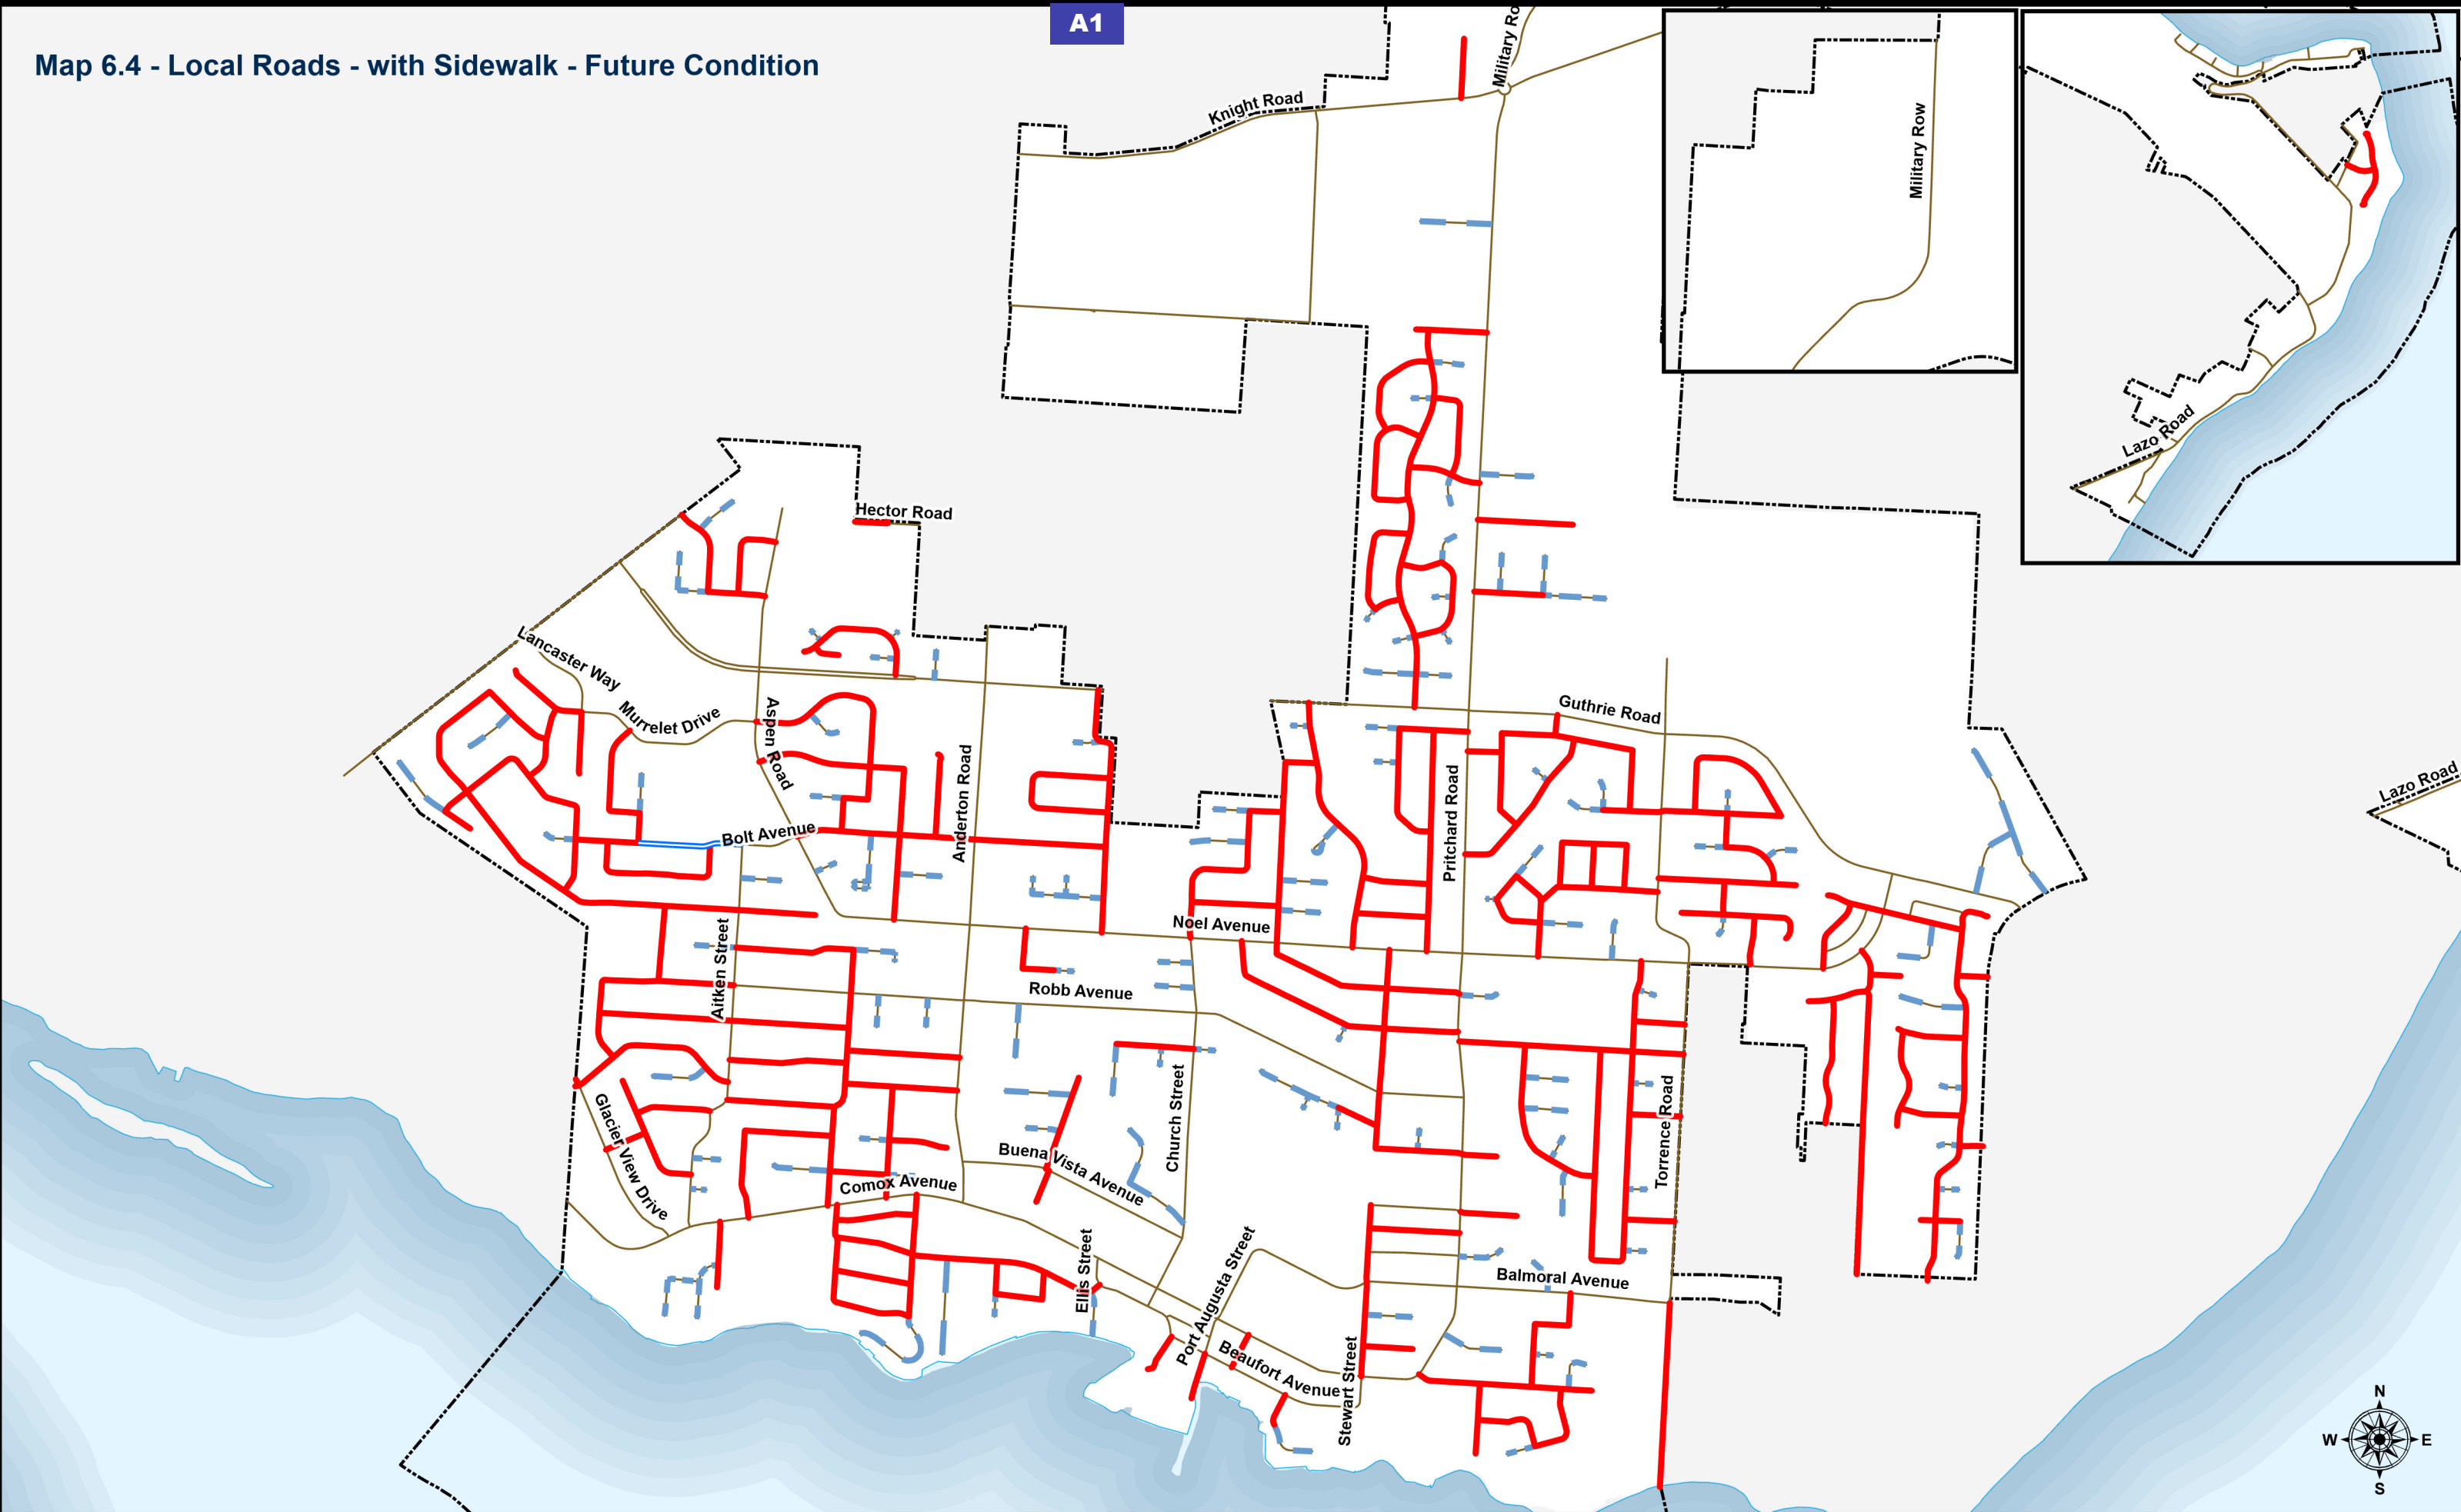


Map 6.5 - Major Collector Roads - with Sidewalk - Future Condition

A1

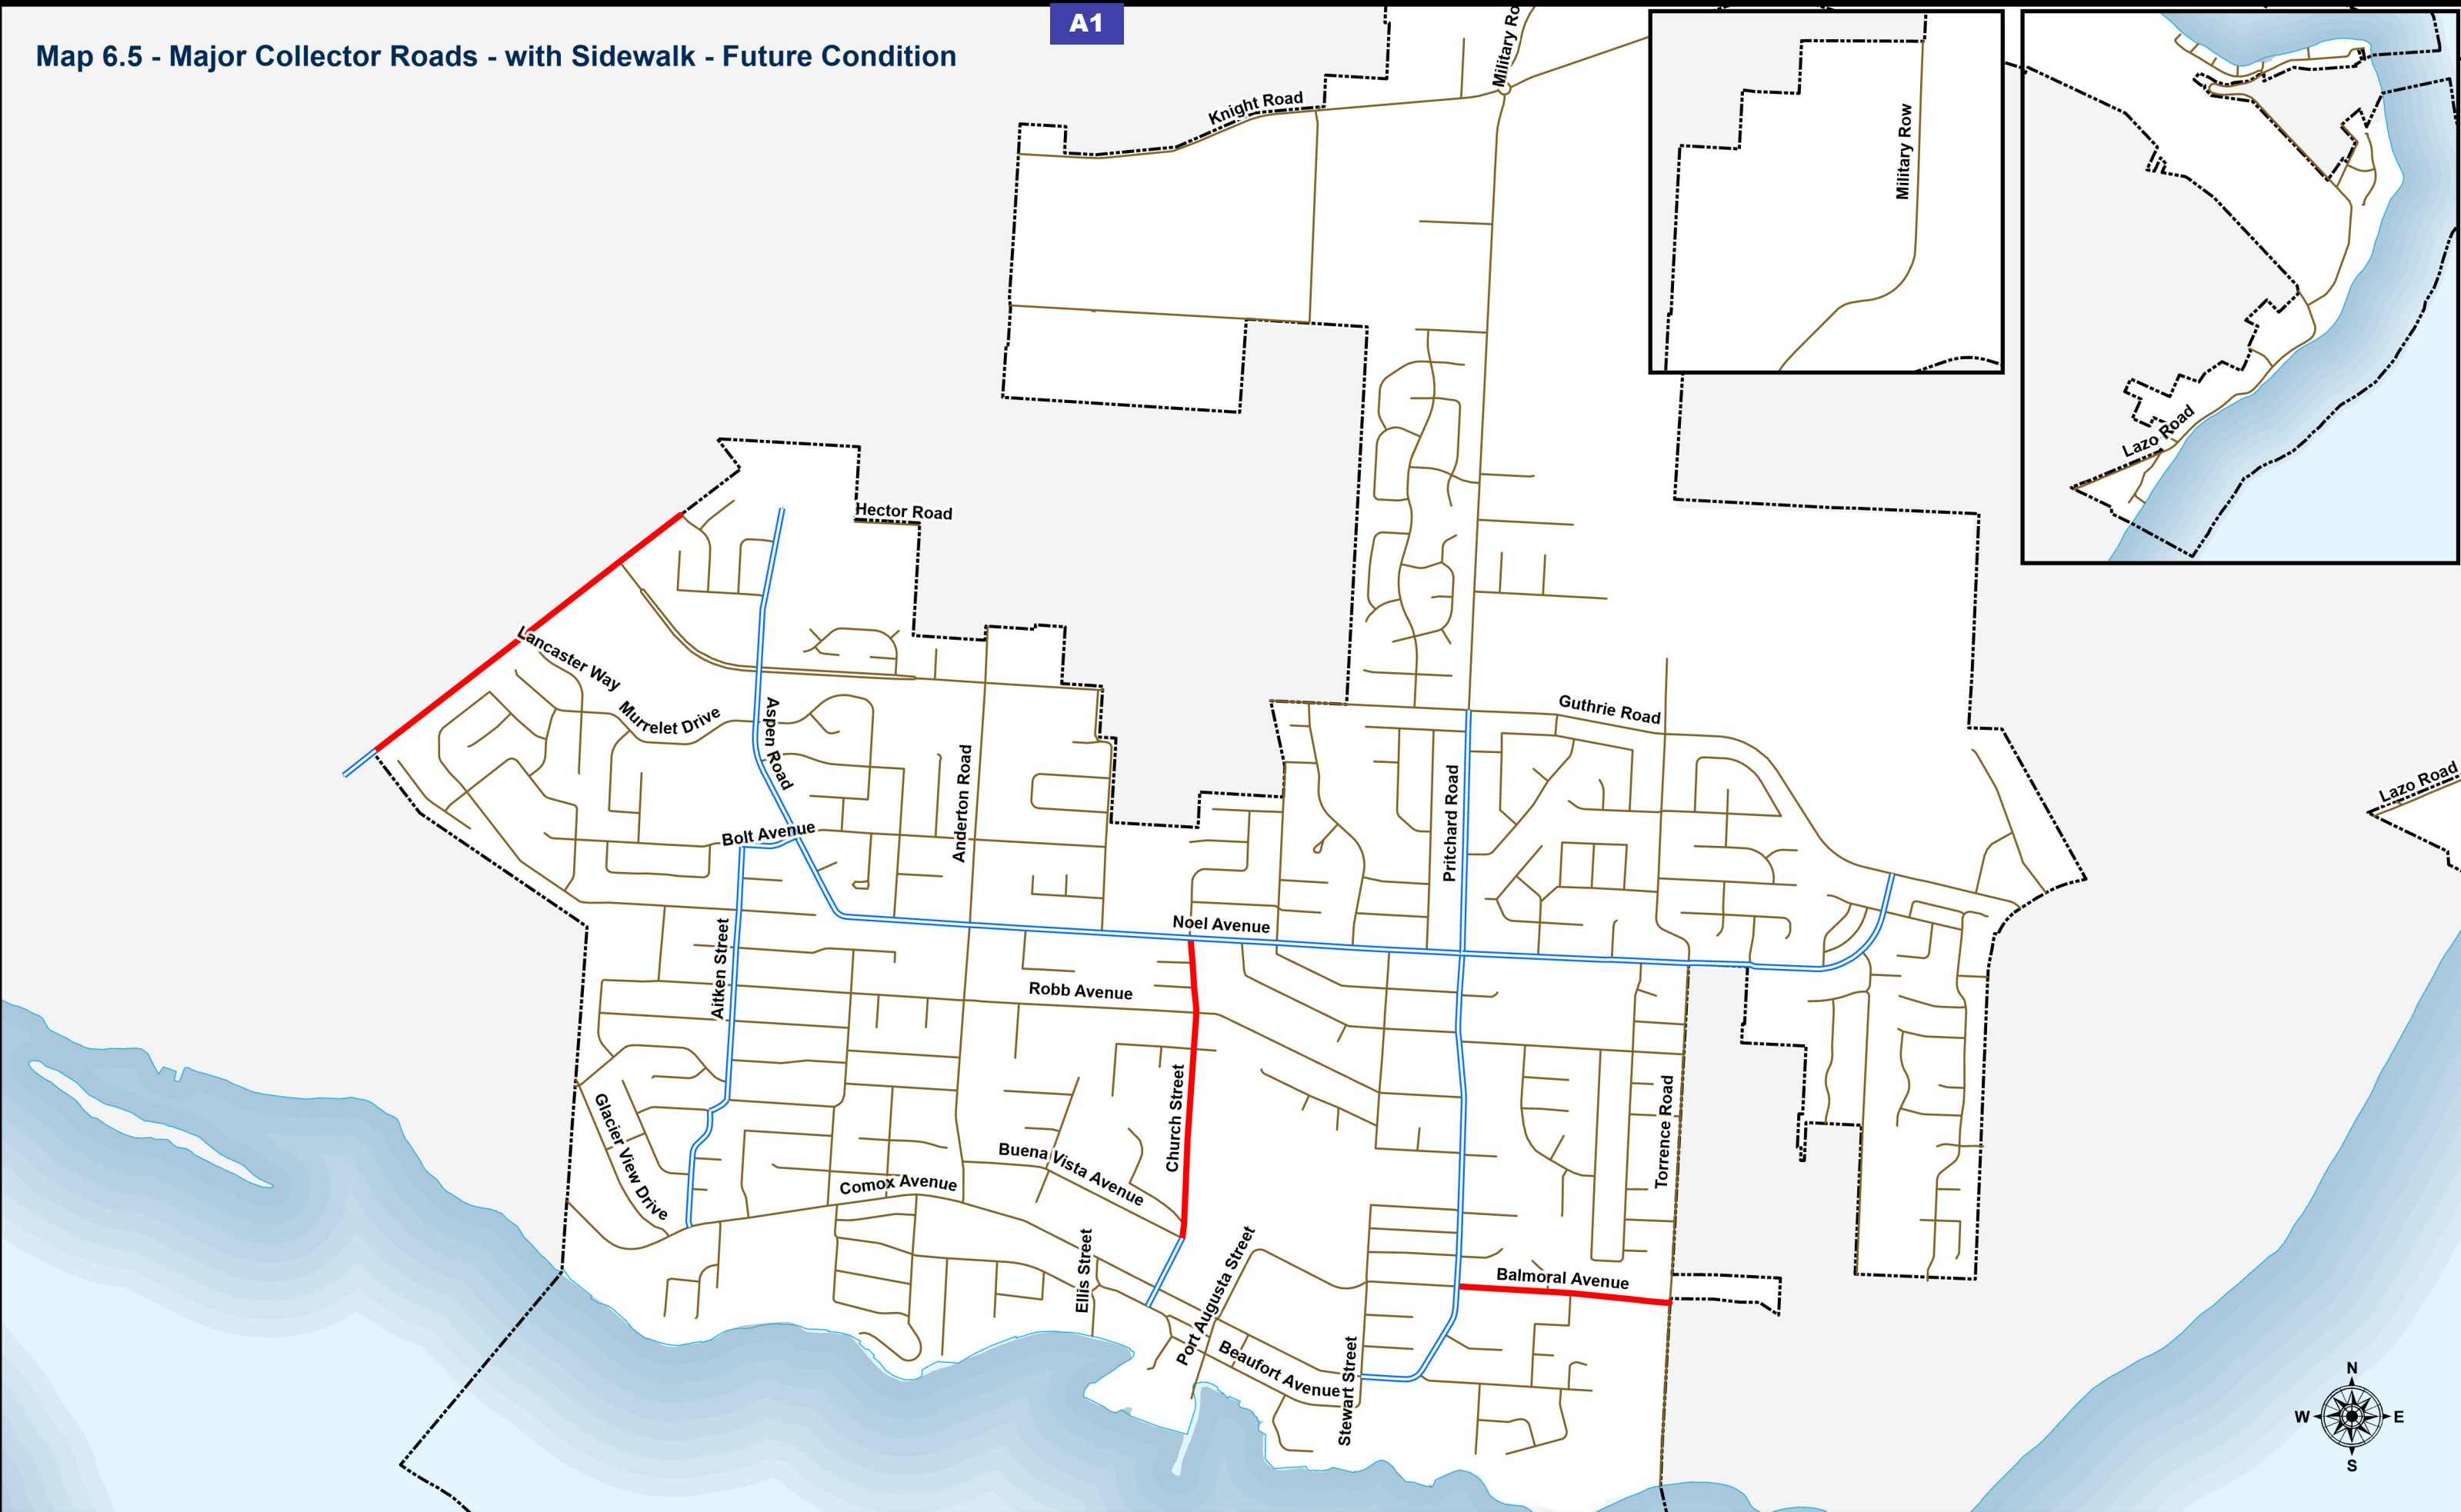


Map 6.6 - Minor Collector Roads - with Sidewalk - Future Condition


A1

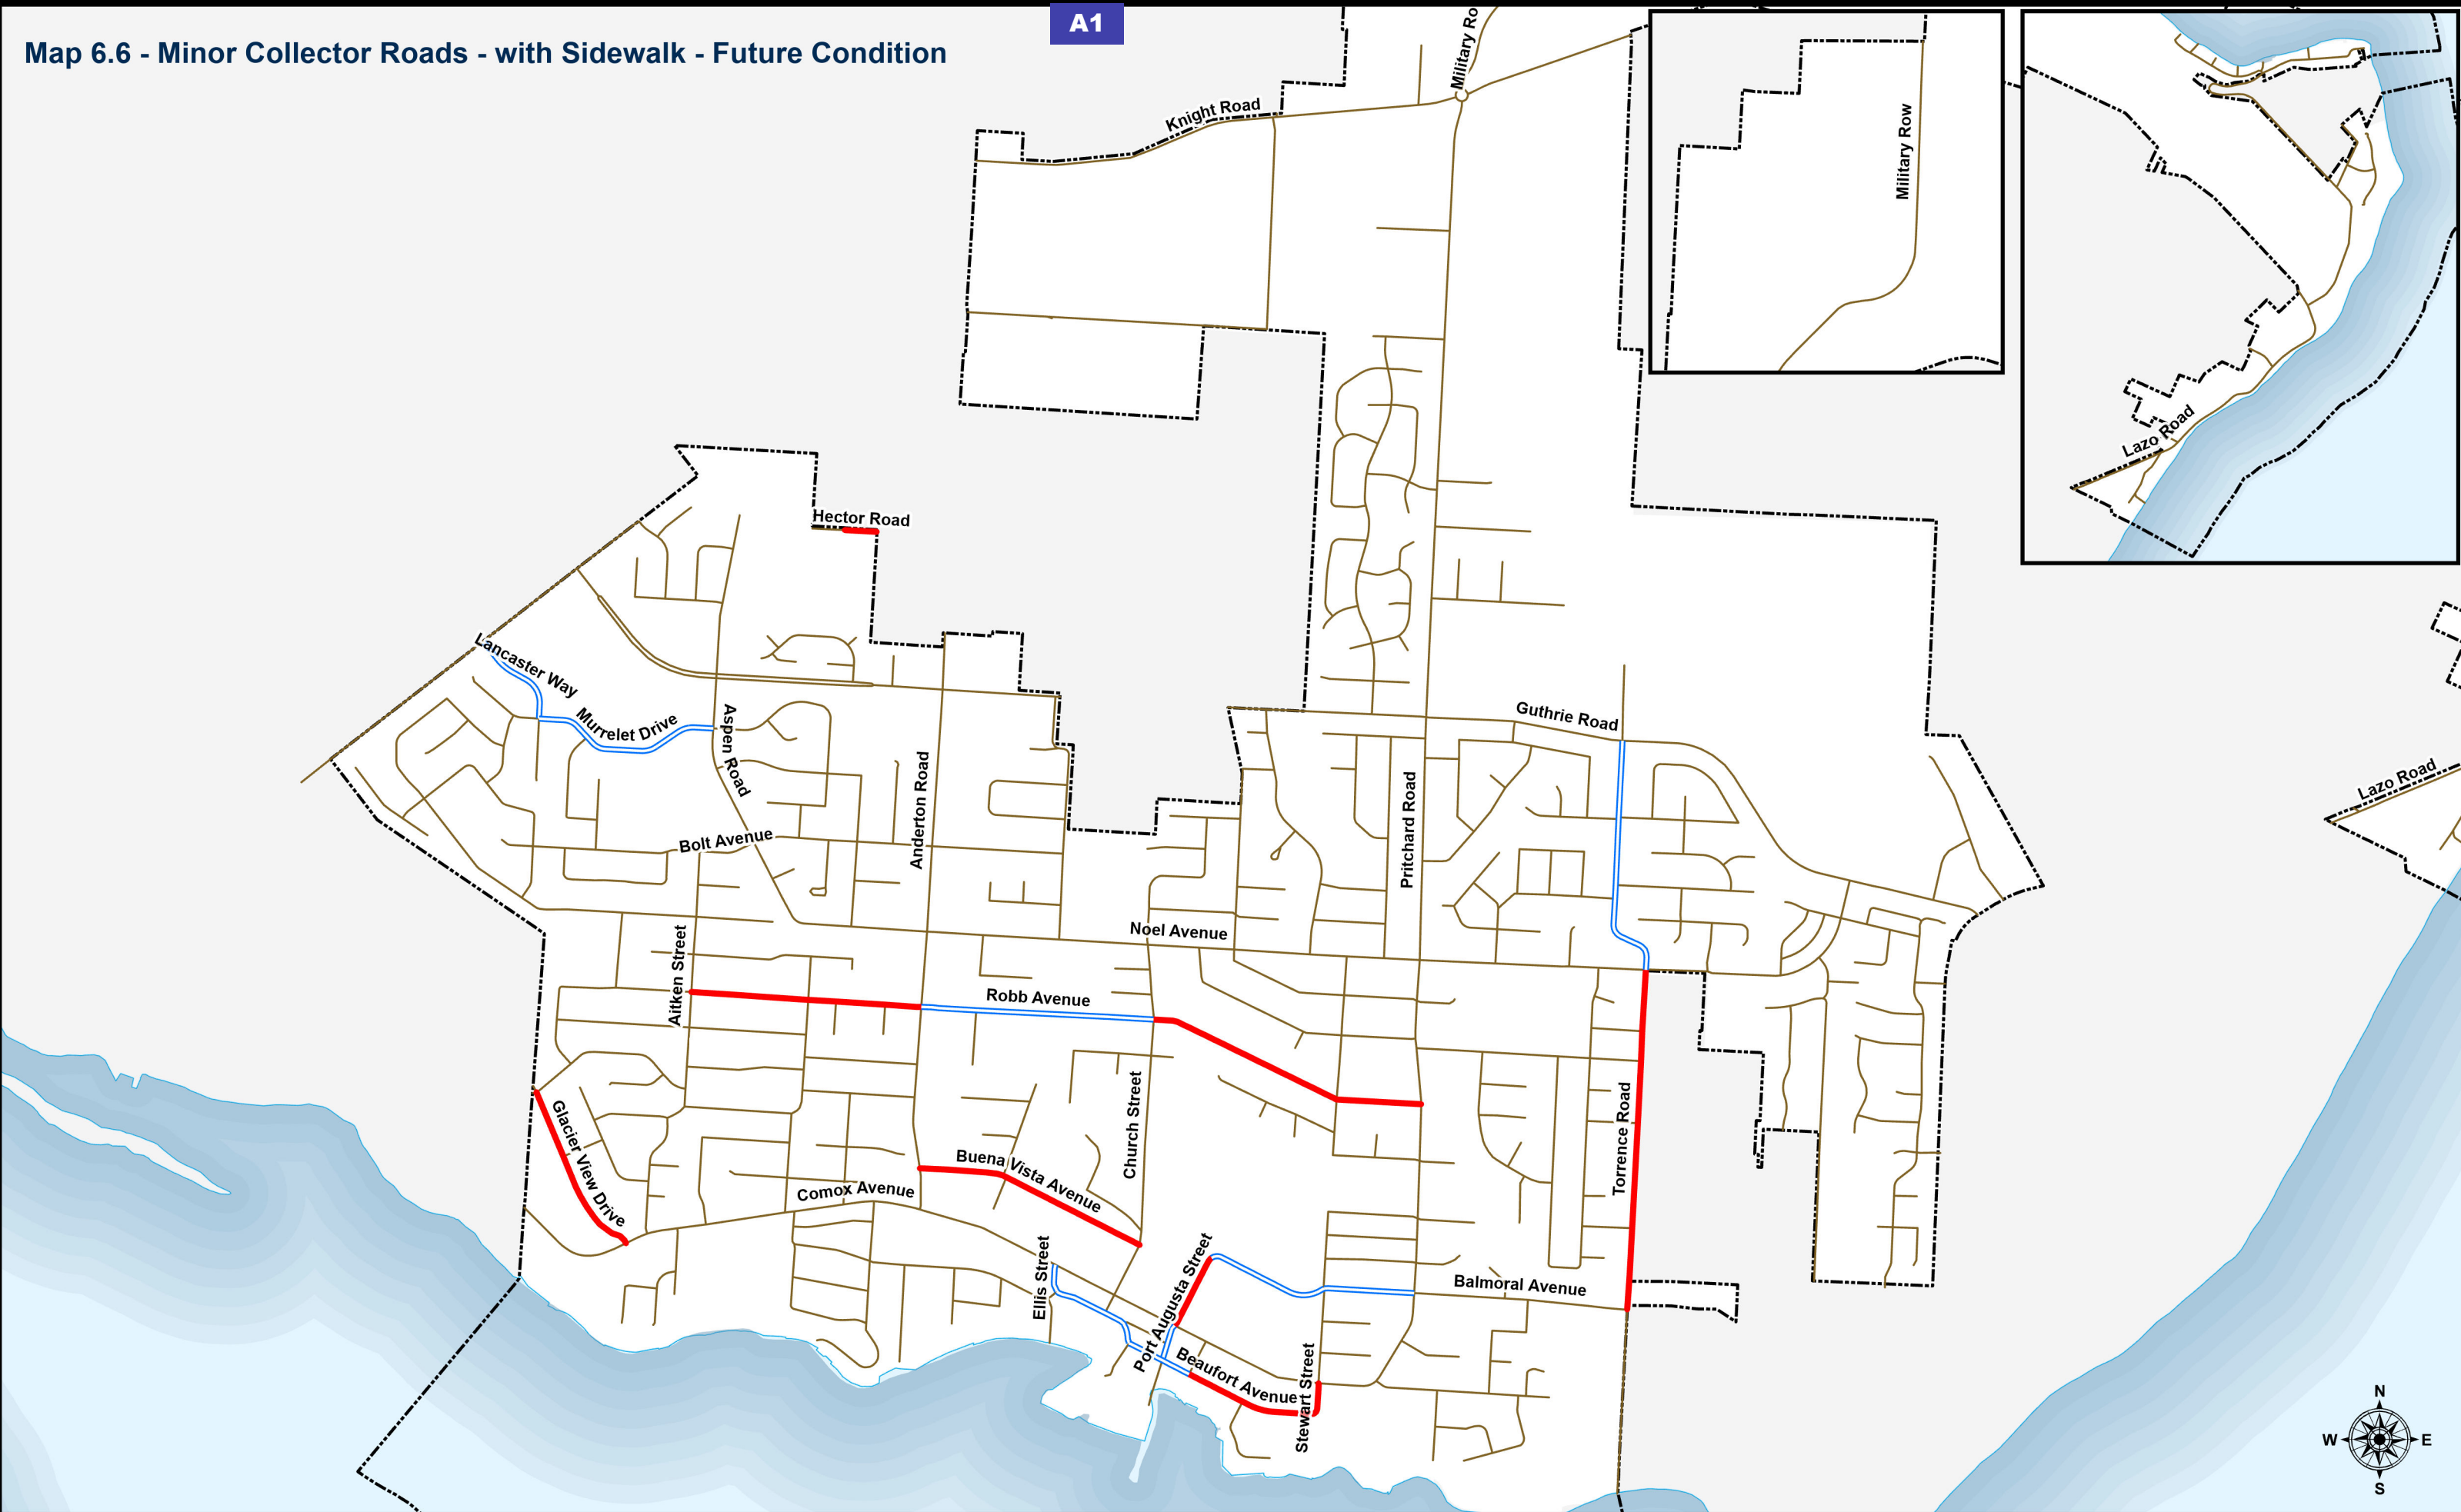

Map 6.7 - Rural Collector Roads -
with Sidewalk - Future Condition

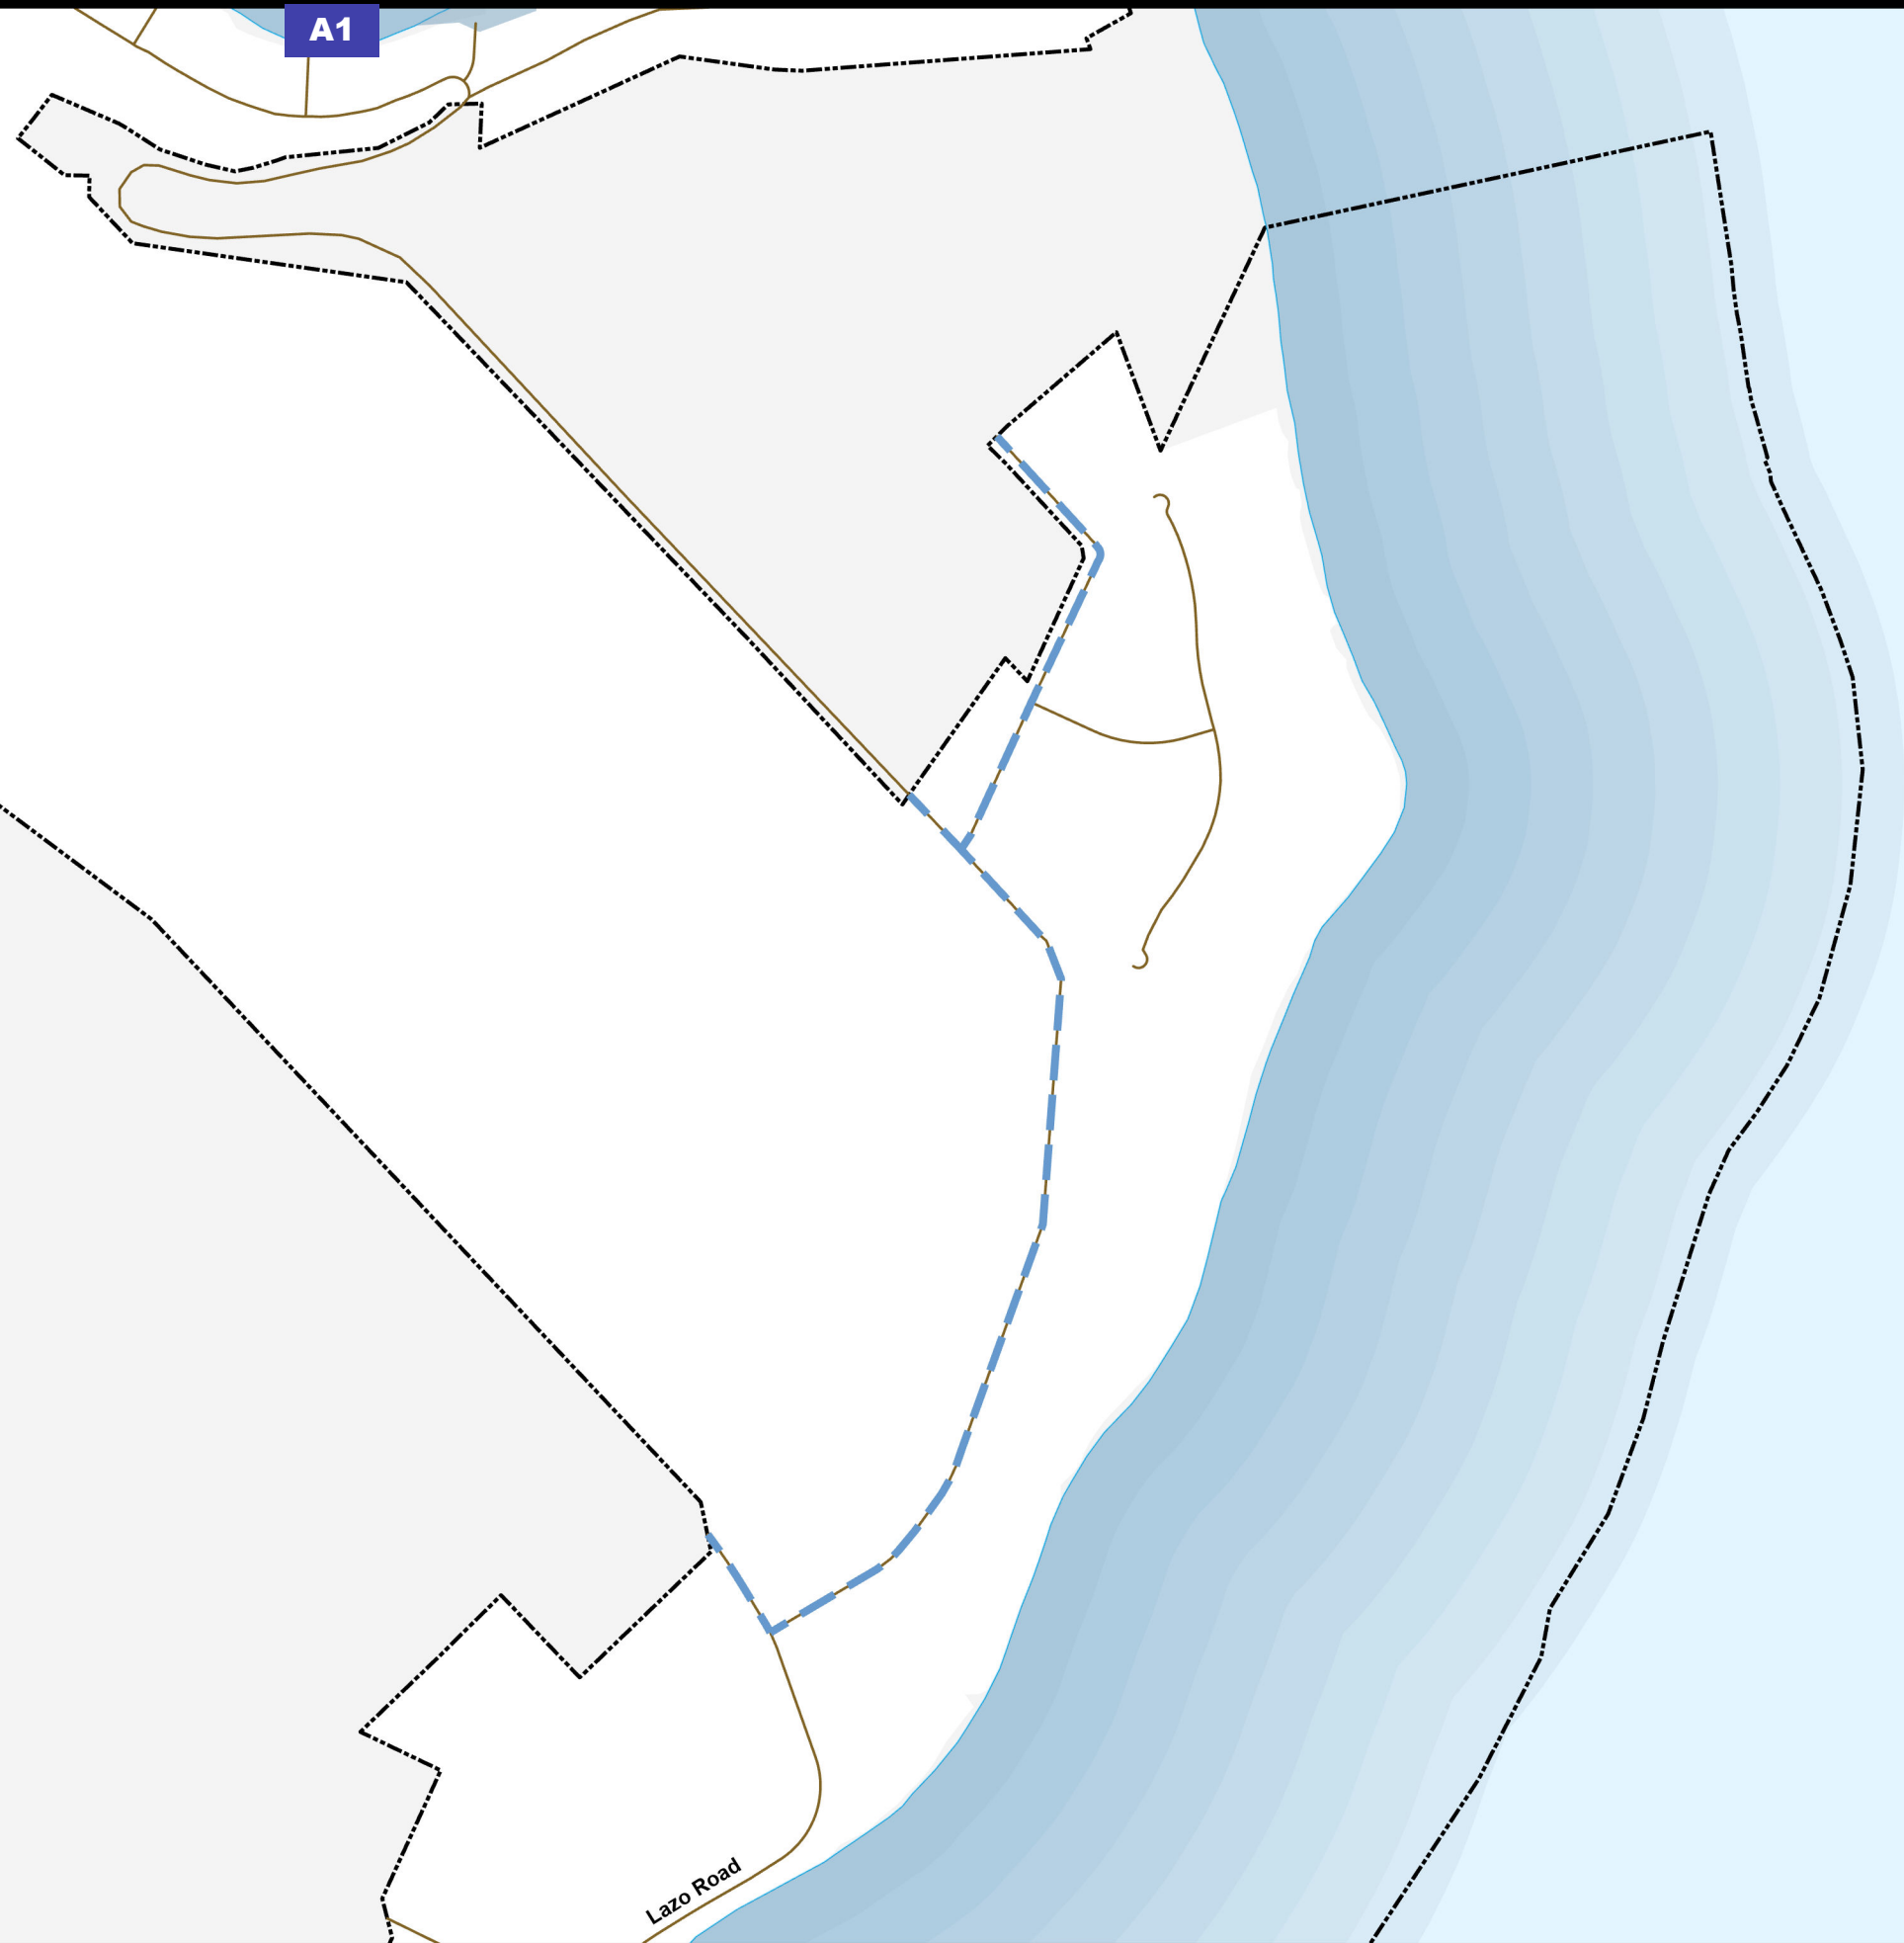

Map 6.8 – Waterfront Road – with Sidewalk – Future Condition

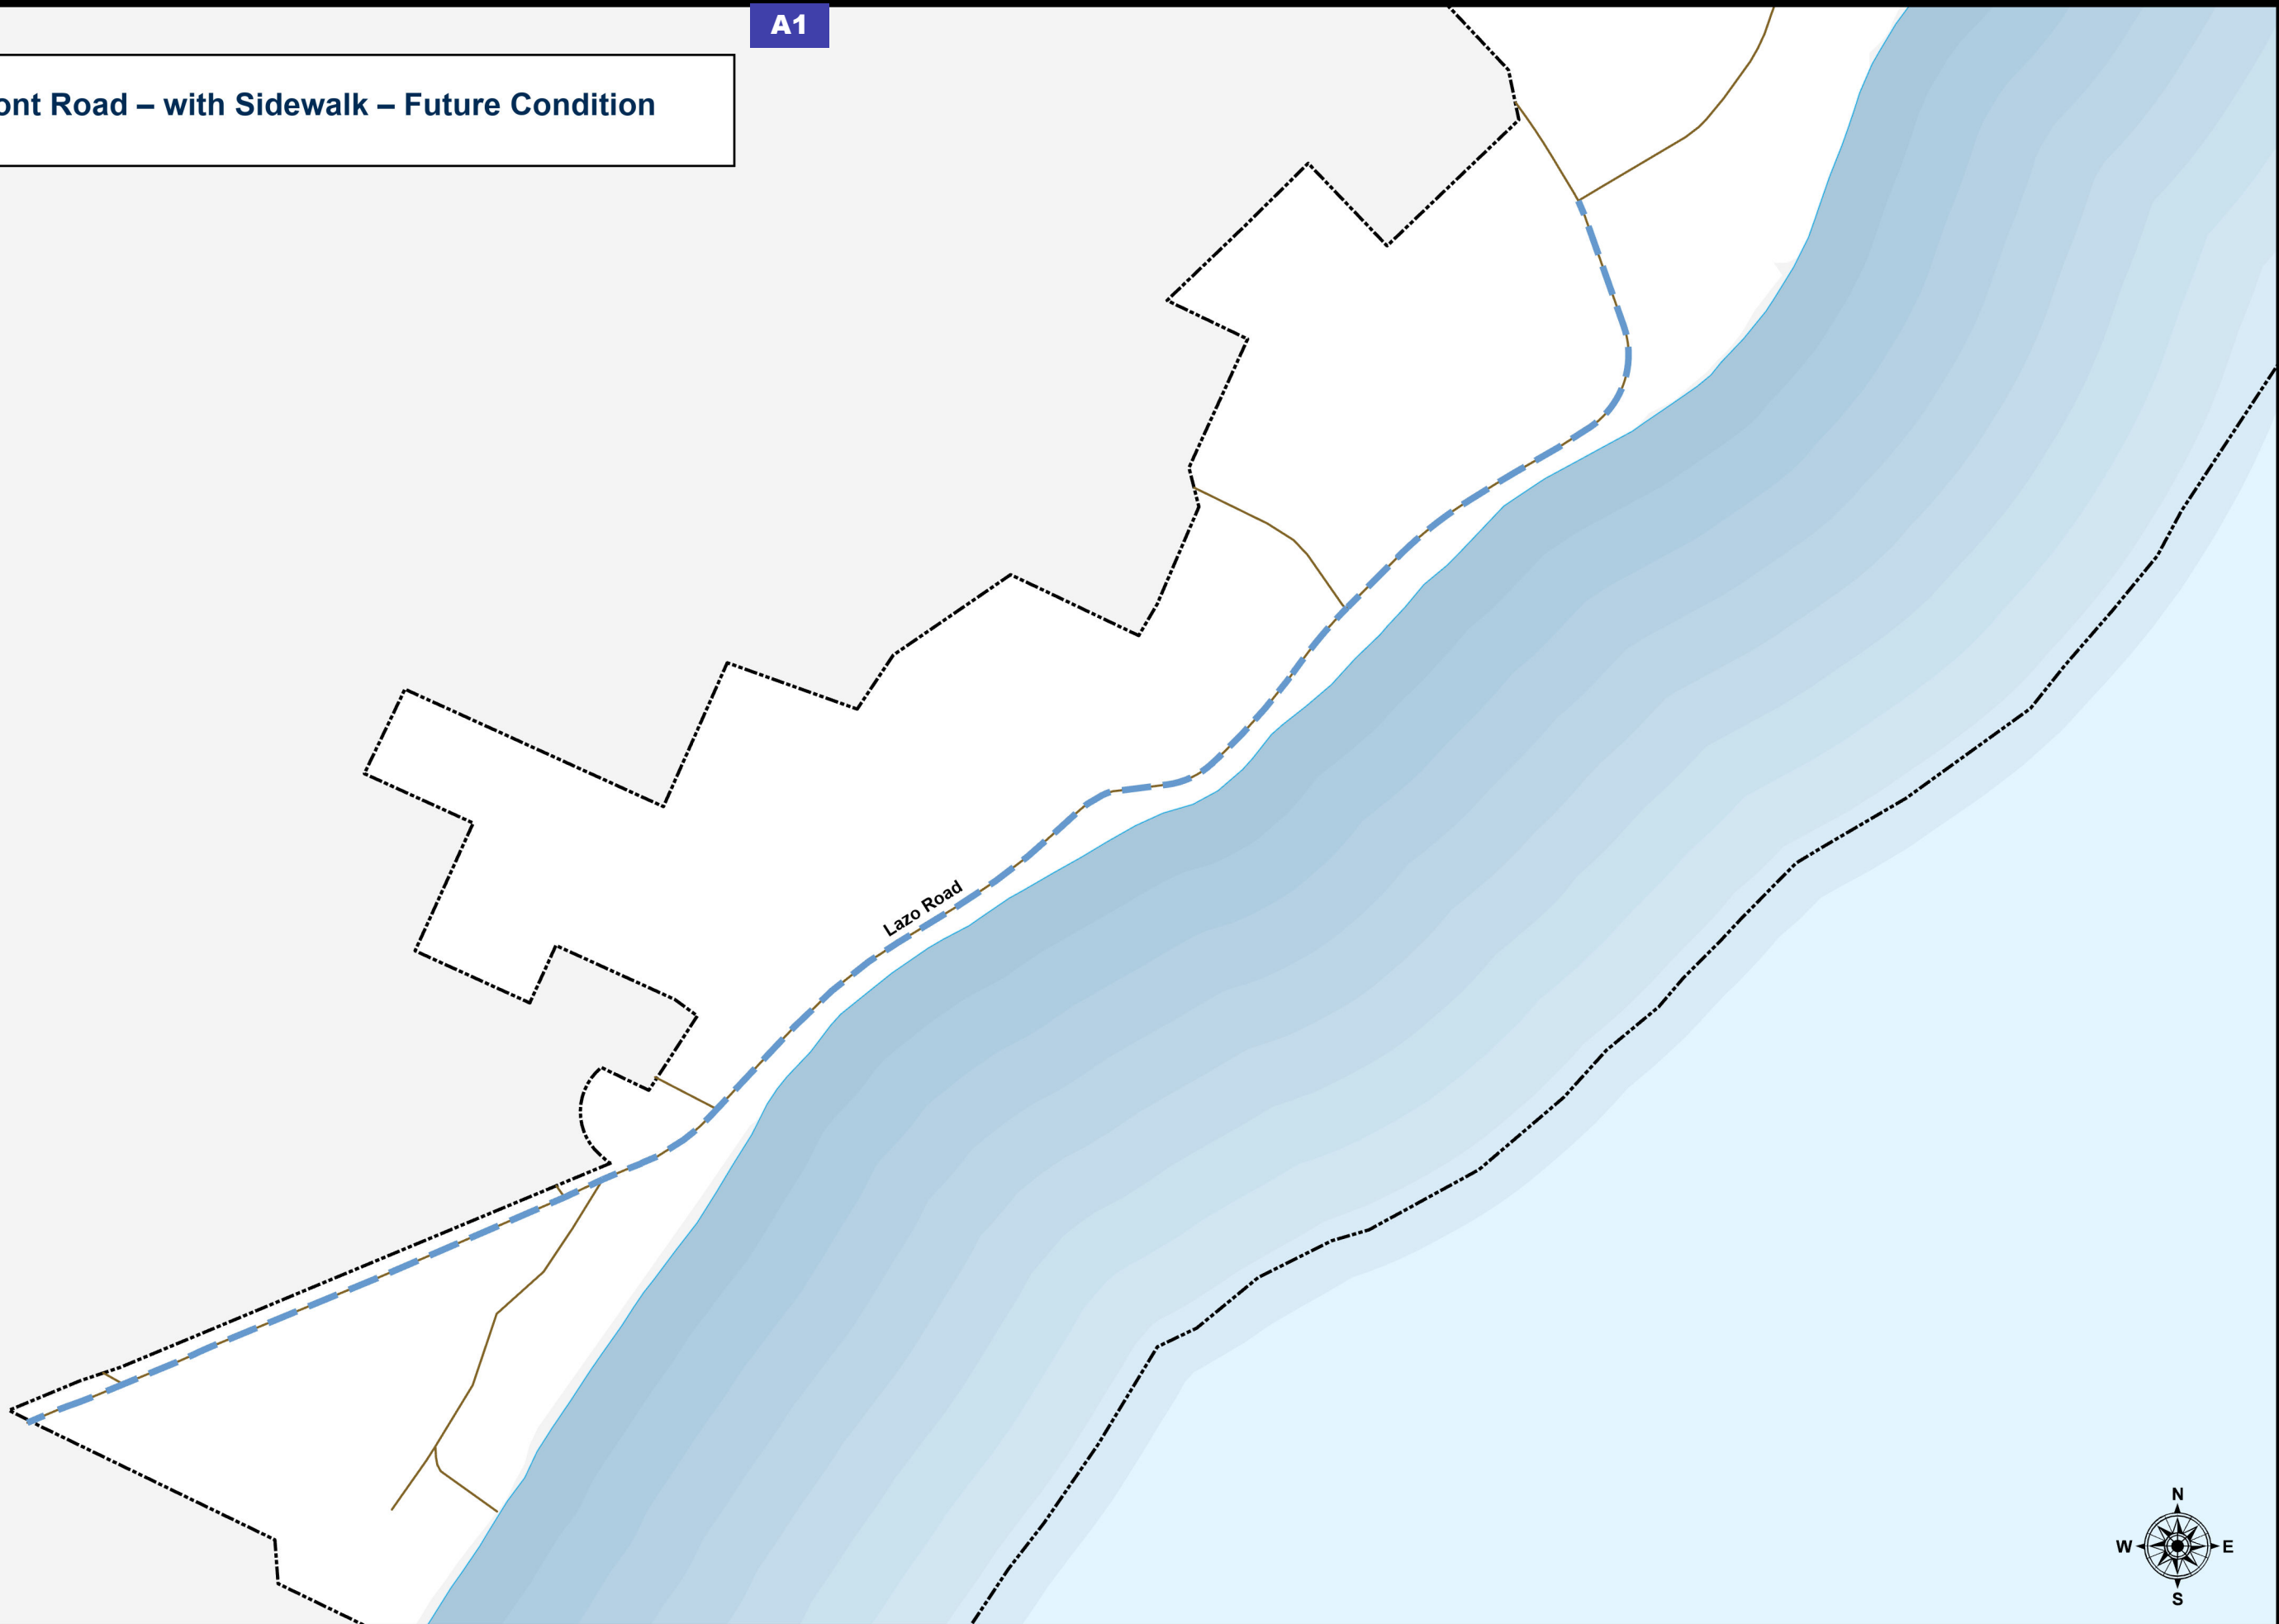

6.11.2 Sidewalk and Pedestrian Crossings – Pedestrian Crossings	Add to Section	In addition to the guidelines outlined above, pedestrian crossings and letdowns shall include tactile surface strips at all intersections with collector, arterial, downtown roads and crosswalks. Tactile surface strips are also required at mid-block crosswalks.
6.11.3 Sidewalk and Pedestrian Crossings - Pedestrian Connections	Add Section	A pedestrian connection is a specific pathway designated for connecting two adjacent local streets or the end of a cul-de-sac. It shall be surfaced with concrete or asphalt with centre valley drainage or crossfall to curb. A pedestrian connection connecting a turning area of a cul-de-sac street to an adjacent street shall be provided where a cul-de-sac street is longer than 200 metres in length, as measured to the centre of the turning bulb. A pedestrian connection connecting a street to an adjacent street shall be provided at the mid-point of a street where continuous street frontage exceeds 370 metres; where a pedestrian connection is provided, frontage may be increased to a maximum of 500 metres. Pedestrian connection widths shall be as specified in Supplementary Standard Drawing R20.
6.13 Transit Facilities	Remove paragraph	Geometric design should also consider the implications on transit users, specifically addressing accessibility constraints at bus stop locations. The TransLink Universally Accessible Bus Stop Design Guidelines can be referenced.
	Replace paragraph with	Geometric design should also consider the implications on transit users, specifically addressing accessibility constraints at bus stop locations. The BC Transit Infrastructure Design Guidelines can be referenced. Shelters will be required to have space to accommodate wheelchairs fully under cover.
6.14.2 Driveways – Number of Driveways	Add to Section	Refer to Town of Comox Highway Use Bylaw, No. 1920.
6.14.3 Driveways - Driveway Location and Width	Replace Section with	Subject to compatibility with local bylaws, use the following dimensions. Residential Zones: Driveways located on corner lots should be no more than 2 m from the lot corner farthest from the intersection.

			Provision of adequate sight distance should be considered in accordance with TAC Geometric Design Guidelines Minimum and maximum widths of driveways and driveway crossings shall be in accordance with Town of Comox Highway Use Bylaw, No. 1920.
			Driveways should be paired where possible. Refer to Supplementary Detail Drawing G10 for preferred utility locations.
			Driveway and lane crossing shall conform to Supplementary Detail Drawing C16.
6.14.4 Driveways – Driveway Grades	Remove Sentence	General limits on driveway grades are as indicated in Table 6.2.	
	Replace Sentence With	General limits on driveway grades are as indicated in Table 6.4.	
	Add to Section	For sidewalks behind driveway crossings, the preferred cross-slope is 2-4% to assist with a smooth transition for accessibility and drainage.	
6.14.6 Access Management	Add	Driveway access means the portion of land providing vehicular access to or from a property up to the curb, edge of pavement or travel surface from servicing ROW.	
		Driveway access to an arterial road will be considered for approval only if access to a lower road classification is not available.	
		Hammerhead turnaround facilities on private driveways shall extend perpendicularly a minimum of 20 m beyond the centre of the driveway to accommodate the turning movements of emergency vehicles. Provide “No Parking” signs along the entire 20 m extension and in front of driveway.	
6.15.4 Clearances - Trees	Remove Section		
6.16 Underground Utility Locations	Remove Bullets	- Water mains under a sidewalk - Sanitary sewers at pavement centre line - Storm sewer 1.2 m from sanitary sewer. - Electrical, telephone and gas in boulevard	
	Add		

Water mains, sanitary sewers, storm sewers and other shallow utilities (power, communications, fibre) shall be located per road cross section Supplementary Detail Drawings.

Underground wiring for power servicing is preferred for greenfield development.

6.17.3 Pavement Alternatives

Remove Table 6.17.3.1 Minimum Pavement Structure for Asphaltic Concrete (A.C.) Pavement

Replace with the following:

Table 6.17.3: Roadway Base Design

Classification	Minimum Thickness
Lanes	50 mm A.C. surface course
	100 mm base course
	250 mm subbase
Local, Rural	50 mm A.C. surface course
	130 mm base course
	230 mm subbase
Collector	35 mm A.C surface course
	40 mm A.C. lower course
	150 mm base course
	300 mm subbase
Arterial, Downtown	40 mm A.C surface course
	60 mm A.C. lower course
	150 mm base course
	300 mm subbase
Waterfront	50 mm A.C surface course
	50 mm A.C. lower course
	130 mm base course
	300 mm subbase
Walkways	50 mm A.C. surface course
	100 mm base course

6.20 Traffic Calming

Remove and Replace Section With

Traffic calming policies for the Town can be referenced at the Town of Comox Traffic Calming Policy and Procedures, 2017.

6.21	Street Parking	Replace Section	Street parking areas shall be designed in accordance with road cross section Supplementary Detail Drawings.
6.22	Signage and Lane Markings	Add Section	Pavement markings should be in accordance with the latest editions of the BC Manual of Standard Traffic Signs and Pavement Markings and the TAC Manual of Uniform Traffic Control Devices. Precedence of signage shall be given to the BC Manual of Standard Traffic Signs and Pavement Markings, then the TAC Manual of Uniform Traffic Control Devices. Town-specific signage requirements can be referenced at Supplementary Detail Drawing R19.
6.23	Greenways	Add Section	Greenways are intended to carry pedestrian and non-motorized traffic only. See the Comox Parks and Trails Master Plan for identification of greenway locations.
6.24	Fibre Optics	Add Section	Refer to Schedule 6 – Town of Comox Fibre Optic Construction Standards for details regarding the design and installation of fibre optics throughout the Town.
6.25	Rock Medians	Add Section	Refer to Section 541 – Stone Paving of the BC Ministry of Transportation and Infrastructure 2020 Standard Specifications for Highway Construction for guidance on new or restoration of stone rock medians.

**SUPPLEMENTARY DESIGN GUIDELINES
ROADWAY LIGHTING**

7.0 ROADWAY LIGHTING

7.2.2	Codes, Rules, Standards and Permits – Standards and Guidelines	Add Bullet	• IESNA RP-8-14 Recommended Practices for Roadway Lighting
7.2.2	Codes, Rules, Standards and Permits – Roadway and Pedestrian Criteria	Remove Bullet Replace Bullet With	• Major: Serves a continuous route primarily for inter-community through traffic. • Arterial: Serves a continuous route primarily for inter-community through traffic.
7.5.1	Light Sources and Luminaires	Remove Replace with	Common light sources are LED, High Pressure Sodium (HPS) and Metal Halide (MH) however LED have the best efficacy and overall life cycle and are most commonly used. Light sources shall be LED with 3000K. The selection process shall be done in consultation with the Town and will only include luminaire manufacturers listed in the most current version of the Town's Approved Product List.
7.14	Pole Foundations	Add to Section	Top of light bases to be 100 – 200mm above top of curb. Round bases are required for poles with circular cross sections; all other pole types require square bases.
7.17.2	Design – Decorative Lighting	Add to Section	Refer to Supplementary Detail Drawing E11 for further details on acceptable decorative lighting. Round bases are required for decorative poles located in the Downtown roadways. Refer to MMCD Standard Detail Drawings E4.1 and E4.2 for details on the Type 2 Luminaire Pole. Refer to BC Ministry of Transportation and Infrastructure Drawing MS316.1 for details on the Type 4A Luminaire Pole.

**SUPPLEMENTARY DESIGN GUIDELINES
TRAFFIC SIGNALS**

8.0 Traffic Signals

8.1 General	Remove Sentence	Lighting requirements for the intersections are defined in 6.0 – Roadway Lighting and not repeated in this section.
	Replace Sentence With	Lighting requirements for the intersections are defined in 7.0 – Roadway Lighting and not repeated in this section.
8.9 Codes, Rules, Standards and permits	Add to 8.3.2	BC Manual of Standard Traffic Signs & Pavement Markings
8.8 Signal Pre-emption	Remove Sentence	Some local authorities require emergency vehicle pre-emption to override normal signal operation and provide or terminate other phases for Emergency vehicles such as fire department equipment and ambulances.
	Replace Sentence With	Emergency vehicle pre-emption is required to override normal signal operation; an audio processing system is also required.
8.9 Audible Pedestrian Signals	Replace Sentence	Accessible pedestrian signals (APS) with voice messages, audible countdowns, and tactile vibrating arrows and locator beacons are available and should be reviewed with the local road authority.
	Replace Sentence With	Accessible pedestrian signals (APS) with voice messages, audible countdowns with timers, and tactile vibrating arrows and locator beacons are required.
8.11 Detection Methods	Replace Section With	Vehicle detector loops (induction) are required for traffic detection and signal actuation.
8.12 Signal Timing Plans	Replace Sentence	Refer to local authority for specific requirements.
	Replace Sentence With	Minimum walking speed for pedestrian crossing is 1 m/s.

8.18	Uninterruptible Power Supplies (UPS's)	Replace Sentence	The use of UPS shall be confirmed with the local authority.
		Replace Sentence With	UPS's are required for all traffic signals.
8.19	Signs	Replace Section With	The Town may also refer to the BC Manual of Standard Traffic Signs and Pavement markings for sign requirements.

**SUPPLEMENTARY DESIGN GUIDELINES
ELECTRICAL REQUIREMENTS**

9.0 Electrical Requirements**9.1 General**

Add Section 9.1

Electrical requirements outlined in this section apply to electrical wiring in the Town. Underground wiring shall conform when required to the Canadian Electrical Code as revised and adopted by the Province of British Columbia, and to the requirements of the electrical, telephone and cable television utilities. The ducts and conductors should be laid in a straight line at a constant offset and uniform grade. Where the road allowance curves, the ducts and cables may be laid on a horizontal curve at a constant offset.

Surface and subsurface electrical, telephone and cable television appurtenances within highways shall be designed and located so as not to interfere with other street fixtures such as hydrants, catch basins and driveways. Such appurtenances should be located on the same offset as the cables they access, and must not be directly above water mains or water service connections.

Above ground appurtenances should not be installed within the right-of-way of any lane, pedestrian connection, or greenways network-dedicated walkway, or the access portion of any panhandle lot. Appurtenances may be installed in easements on private property.

9.2 Underground Requirements

Add Section 9.2

9.2.1 With respect to subdivision, all wiring shall be underground. No further poles may be added to existing overhead wiring.

The following exceptions to the above include:

1. Any development within a low-density residential zone where one parcel will be split into two provided the parcel can connect directly to existing overhead wiring.
2. Any development is adjacent to the portion of Butchers Road commencing at a point 60 metres south from the north west corner of Lot 12, District Lot 186, Plan 449 (392 and 404 Butchers Road) and terminating at the intersection of Butchers Road and Lazo Road where all wiring shall be overhead.

3. Any subdivision within the Downtown Boundary area for the Form and Character Development Permit Area (DPA) under the Town of Comox Official Community Plan (OCP) Bylaw, No. 2054.

SCHEDULE 2

SUPPLEMENTARY CONSTRUCTION SPECIFICATIONS

CONSTRUCTION SUPPLEMENTARY SPECIFICATIONS

This schedule contains supplementary specifications to be applied in conjunction with the Specification of the Master Municipal Construction Documents, dated 2019, both of which shall apply to all Works and Services constructed within the Town of Comox.

Supplementary Specifications contained within this Schedule supplement or supersede the Master Municipal Construction Document (MMCD). Where the Town of Comox Supplementary Specifications conflict with the MMCD, the Town of Comox Supplementary Specifications shall take precedence. Note that this Schedule shall be read in accordance with Schedule 3 – Town of Comox Supplementary Standard Detail Drawings. Select MMCD Standard Detail Drawings mentioned throughout the MMCD Construction Specifications shall be superseded by Town of Comox Supplementary Standard Detail Drawings.

Refer to the Town's Approved Products List for approved products applicable to all Works and Services constructed within the Town of Comox.

Section number and clause numbers in the Town of Comox Supplementary Specifications coincide with the MMCD numbering protocol.

TABLE OF CONTENTS**SECTION**

<u>01 33 01S</u>	PROJECT RECORD DOCUMENTS
<u>01 55 00S</u>	TRAFFIC CONTROL, VEHICLE ACCESS AND PARKING
<u>01 57 01S</u>	ENVIRONMENTAL PROTECTION
<u>03 30 20S</u>	CONCRETE WALKS, CURBS AND GUTTERS
<u>03 40 01S</u>	PRECAST CONCRETE
<u>31 05 17S</u>	AGGREGATES AND GRANULAR MATERIALS
<u>31 11 01S</u>	CLEARING AND GRUBBING
<u>31 11 41S</u>	SHRUB AND TREE PRESERVATION
<u>31 23 23S</u>	CONTROLLED DENSITY FILL
<u>32 11 16.1S</u>	GRANULAR SUBBASE
<u>32 12 16S</u>	HOT-MIX ASPHALT CONCRETE PAVING
<u>32 13 13S</u>	PORTLAND CEMENT CONCRETE PAVING
<u>32 17 23S</u>	PAINTED PAVEMENT MARKINGS
<u>32 91 21S</u>	TOPSOIL AND FINISH GRADING
<u>32 93 01S</u>	PLANTING OF TREES, SHRUBS AND GROUND COVERS
<u>33 11 01S</u>	WATERWORKS
<u>33 30 01S</u>	SANITARY SEWERS
<u>33 40 01S</u>	STORM SEWERS

MMCD Section 01 33 01S

PROJECT RECORD DOCUMENTS

1.0

GENERAL

- 1.6
- Record Documents
- Add point (9) to subsection 1.6.1

(9) Record service cards per Town-provided template.
- Add subsection 1.6.7

Provide the Town with all record documents outlined in the Town’s Subdivision and Development Servicing Administration Documents.

MMCD Section 01 55 00S

TRAFFIC CONTROL, VEHICLE ACCESS AND PARKING

1.0	General	Delete Subsection 1.0.4 and replace with the following	Give minimum 48h notice to the Town public works and fire departments, local police, emergency services, BC Transit, and municipal works authorities prior to beginning construction and comply in all respects with their requirements.
		Add Subsection 1.0.7 as follows	Approval of Town's Highway Use permit required prior to any work occurring within road right-of-way. Approval of Town's Road Permit required prior to any full or partial road or sidewalk closure.
1.4	Traffic Management	Delete and replace subsection 1.4.4	Comply with requirements of the "Traffic Management for Work on Roadways", published by the British Columbia Ministry of Transportation and Traffic, for regulation of vehicle and pedestrian traffic or use of roadways upon or over which it is necessary to carry out work or haul materials or equipment. Note that a Town-approved Road Permit is required prior to any full or partial road or sidewalk closure, and conditions of the permit must be followed.
		Add Subsection 1.4.10(6)	Any signs placed on site shall adhere to the current Town of Comox Sign Bylaw, No. 1197.
		Add Subsection 1.4.10(7)	Traffic control and warning devices shall be in accordance with the most recent Province of British Columbia Ministry of Transportation "Traffic Management Manual for Work on Roadways".
		Replace Subsection 1.4.11 with the following	Use of flaggers shall be according to approved Town Road Permit.

MMCD Section 01 57 01S**ENVIRONMENTAL PROTECTION****1.0 GENERAL****1.2 Temporary Erosion and Sediment Controls**

Replace point (1) in Subsection 1.2.2 with the following

Work around watercourses shall be done in accordance with the most recent version of the "Land Development Guidelines" published by the Provincial Ministry of Environment, the BC Water Quality Guidelines, and the Town of Comox Drainage Infrastructure Protection Bylaw, No. 1824. Note that an Erosion and Sediment Control (ESC) Permit is required for any ESC work, as required by the Drainage Infrastructure Protection Bylaw, No. 1824.

1.4 Environmental Protection

Add point (2) to Subsection 1.4.1

(2) Fires and burning rubbish shall only be in accordance with current Provincial and Municipal regulations and the Town of Comox Fire Regulation Bylaw, No. 1197.

Replace point (5) in Subsection 1.4.2 with the following

(5) Work around watercourses shall be done in accordance with the Town of Comox Drainage Infrastructure Protection Bylaw, No. 1824, the Riparian Areas Protection Regulation, and the most recent version of the "Land Development Guidelines" published by the Ministry of Environment. Note that an Erosion and Sediment Control (ESC) Permit is required for any ESC work, as required by the Drainage Infrastructure Protection Bylaw, No. 1824.

MMCD Section 03 30 20S

CONCRETE WALKS, CURBS AND GUTTERS

2.0 PRODUCTS

2.1 Materials

Add Subsection
2.1.8

2.1.8 The following section outlines material requirements for a standardized aesthetic appearance of exposed aggregate concrete walkways.

- .1 Concrete mixes and material under this section shall also meet Section 03 30 53 with the following criteria specific to exposed aggregate:
- Cement content: 300 kg/m³
 - Supplementary Cementing Materials (SCM) content: 30 kg/m³
 - Air content: 6 – 9%
 - Air entrainment admixture: as required to achieve specified air content and in conformance with ASTM C260
 - Slump: 80 +/- 30mm
 - Water reducing admixture: as required to achieve desired workability and conformance with ASTM C494
 - Maximum water cementing materials ratio: 0.45
 - Curing: type 3 (wet 7 days minimum)
 - Admixtures containing calcium chloride not permitted
 - Coarse aggregate shall be non-staining and non-reactive to alkali conditions
 - Coarse aggregate to be natural round stone not subject to mechanical fracture except as described:
 - Max 15% content of naturally angular and fractured particles, per particle count
 - Max 10% content of thin, flat or elongated particles, per particle count
 - Samples to be submitted to Owner

- Fine aggregate to be natural sand with gradation in conformance with CSA Table 10, FA 1
- Combined aggregate content shall be proportioned such that concrete has a minimum coarse aggregate (>5mm diameter) content of 43% of total concrete volume. If pumping is required and allowable by Owner, the minimum coarse aggregate content shall be 39% of total concrete volume. Satisfactory pumping shall be confirmed prior to commencement of work.

- .2 Acceptable surface retardant (spray-applied water-soluble surface retarder) – approved products are included in the Approved Products List.

Replace Subsection 3.10.1	In sidewalks, construct control joints at maximum 1.5m intervals as shown on Supplementary Detail Drawing C21.
Replace Subsection 3.10.3	Cut to minimum depth of concrete section as shown on Supplementary Detail Drawing C18 and C19.

3.0 EXECUTION

3.7 Driveway Crossings and Wheel Chair Ramps	Replace Subsection 3.7.1	3.7.1 Construct driveway crossings and wheel chair ramps where shown on Contract Drawings and meeting Supplementary Detail Drawings C16a, C16b, and C17 as applicable.
3.10 Control Joints	Replace Subsection 3.10.3	3.10.3 Cut to minimum depth of concrete section as shown on Supplementary Detail Drawings C18 and C19.
3.13 Special Effects	Replace Subsection 3.13.2	3.13.2 Exposed aggregate execution .1 Internal vibration and/or vibrating screed are not permitted for exposed aggregate finishing. .2 Follow surface retardant manufacturer's recommendations for application. Do not apply surface retardant until all bleed water has evaporated. Finish to match surrounding concrete in colour, profile, and texture. .3 Depth of aggregate exposure to be within 15% of sample.

			.4 After initial set, flood with water and brush until 4mm relief is produced throughout. Apply sealer in accordance with manufacturer's instructions and application rates. Provide two complete coats.
3.13	Special Effects	Add Subsection 3.13.3	3.13.3 Downtown road cross section to have stamped concrete finish instead of brushed finish.
3.19	Testing	Add Subsection 3.19	3.19.1 Portland Cement concrete shall be tested for slump, compressive strength and air content.
			3.19.2 The first set of tests each day or each project shall be made on samples from the first load of concrete delivered to the site. Thereafter for every 150 metres of curb or sidewalk the Consultant shall take at least one set of tests. Each set of tests shall consist of a slump test, an air test and casting of at least three cylinders for a compressive strength test. There shall be at least three such tests each with a minimum of three cylinders for each project with 300 metres of curb and/or 150 metres of sidewalk. For all other projects there shall be a minimum of one set of tests with a minimum of three cylinders cast per 60 m ³ poured of a specified strength. Samples shall be obtained, handled and tested in accordance with CSA/CAN-A23.2.
			3.19.3 For extruded curbing installed by a slip-form curbing machine using a no-slump mix design, the slump test is not required.
			3.19.4 Should a measured slump or air content test fall outside the specified limits, (as stated in section 2.1.5 Materials) the test shall be repeated immediately. In the event of a second failure, the concrete shall be considered to have failed.
			3.19.5 A compression test is the average of at least two cylinders from the same or adjacent samples of concrete. The minimum compressive strength specified shall be as in paragraph 2.1.5 Materials.

1. The average of all concrete cylinder compression tests for the particular phase of subdivision under construction shall equal or exceed the specified strength.
2. Not more than 15% of all cylinders tested shall fall below the specified strength.
3. No single test shall fall below 80% of the specified strength.
4. No three consecutive tests (based on time of pouring) shall fall below the specified strength.

If concrete fails to meet the minimum requirements of sub-paragraphs .1 and .2, the entire project shall be deemed to be unacceptable. Should it fail to meet .3 or .4, the portion of the project represented by those tests shall be unacceptable. Additional testing of unacceptable portions of curb and/or gutter may be ordered by the Consultant. Should such additional tests also prove unsatisfactory, the unacceptable concrete shall be removed and replaced.

- 3.19.6 Should any of the concrete be found to be unacceptable a report by a Professional Engineer shall be submitted to the Town for approval detailing the extent of the work required to remove and replace the unacceptable concrete or recommendations for acceptance of the work.

MMCD Section 03 40 01S PRECAST CONCRETE**2.0 PRODUCTS****2.1 Materials**

Replace
Subsection 2.1.1
with the following

2.1.1 Precast concrete units to be constructed in
accordance with CAN/CSA-A23.1 and support
H2O loading.

MMCD Section 31 05 17S

AGGREGATES AND GRANULAR MATERIALS

2.0 PRODUCTS

2.4 Pit Run Sand

Delete 2.4.1 and replace with the following

2.4.1 To be well graded pit run sand, free from organic materials and conform to the following gradations:

Sieve Designation	Percent Passing (%)
12.5 mm	100
4.75 mm	35 – 100
2.36 mm	20 – 100
1.18 mm	13 – 70
0.60 mm	8 – 50
0.30 mm	5 – 35
0.15 mm	2 – 25
0.075 mm	0 – 6

2.7 Granular Pipe Bedding and Surrounding Material

Delete 2.7.1 and replace with the following

Crushed or graded gravels: to conform to following gradations:

Sieve Designation	Percent Passing (%)	
	Type 1	Type 2
25 mm	100	100
19 mm	90 – 100	90 – 100
12.5 mm	70 – 100	65 – 85
9.5 mm		50 – 75
4.75 mm	40 – 70	25 – 50
2.36 mm	25 – 52	10 – 35
1.18 mm	15 – 38	6 – 26
0.60 mm	6 – 27	3 – 17
0.30 mm	3 – 20	
0.075 mm	0 – 8	0 – 5

- Type 1 is the preferred gradation for bedding material.
- Type 2 shall be used if approved by the Town.

2.13 Recycled Asphalt Pavement (RAP)

Delete 2.13

2.14 Landscaping Materials

Add Section 2.14

2.14.1 Pathway chip, to be crushed gravel confirming to the following gradations:

Sieve Designation	Percent Passing (%)
9.5 mm	100

4.75 mm	80 – 100
2.36 mm	40 – 60
1.18 mm	20 – 40
0.60 mm	10 – 30
0.30 mm	8 – 20
0.15 mm	5 – 15
0.075 mm	3 – 10

MMCD Section 31 11 01S CLEARING AND GRUBBING**3.0 EXECUTION**

- 3.5 Removal and Disposal** Delete 3.5.3 and replace with the following Fires and burning of rubbish on site shall only be carried out in accordance with Provincial and Municipal Regulations and Town of Comox Fire Regulation Bylaw, No. 1856.

MMCD Section 31 11 41S**SHRUB AND TREE PRESERVATION****3.0 EXECUTION**

- | | | |
|---------------------------|----------------------|--|
| 3.1 Existing Trees | Add Subsection 3.1.7 | Tree protection to follow Supplementary Detail Drawing L3. |
| | Add Subsection 3.1.8 | Cutting of tree roots for trees to be retained to be done under the supervision of a certified arborist. |
| 3.4 Pruning | Add Subsection 3.4.2 | Pruning of trees to be performed by a certified arborist. |

MMCD Section 31 23 23S CONTROLLED DENSITY FILL

3.0 EXECUTION

- 3.4 Placing

Add Subsection 3.4.9

For filling of pipe with CDF, Contractor to start from downstream end of pipe, working upstream. This approach is to minimize air voids in CDF.

MMCD Section 32 11 16.1S GRANULAR SUBBASE**2.0 PRODUCTS**

- 2.1 Specified Materials** Replace subsection 2.1.1 (8) with the following (8) Recycled concrete. Note that recycled asphalt is not an acceptable material in the Town and should not be used in subbase.

MMCD Section 32 12 16S**HOT-MIX ASPHALT CONCRETE PAVING****1.0 GENERAL****1.7 Recycled Asphalt Pavement (RAP) - Exclusion**

Add Subsection 1.7

Recycled Asphalt Pavement (RAP) is not an accepted material for the Town and all further mentions of RAP in the specification should be disregarded, including in Section 2 – Products and Section 3 – Execution.

2.0 PRODUCTS**2.1 Materials**

Replace Subsection 2.1.3 (2) with the following

Gradations to be within limits specified when tested to ASTM C136/C136M and ASTM C117.

Sieve Designation	Percent Passing (%)
19.0 mm	100
13.2 mm	80 – 100
9.5 mm	70 – 90
4.75 mm	50 – 70
2.36 mm	35 – 50
1.18 mm	26 – 40
0.60 mm	18 – 29
0.30 mm	13 – 23
0.15 mm	8 – 16
0.075 mm	2 – 8

Not less than 60% of the material passing the 19mm sieve and retained on the 4.75mm sieve shall have two faces fractured. The percentage shall be determined by weight.

The strength and toughness of the aggregate shall be such that the percentage of wear as determined by the Los Angeles Abrasion test ASTM C131 does not exceed 40%.

2.2 Mix Design

Replace Subsection 2.2.3 (2) with the following

Mix physical requirements:

Requirement Description	Requirement Value
Maximum Aggregate Size	20 mm
Marshall Stability, blows each face	75
Marshall Stability, kg at 60 °C	340 kg

Flow Index	2 – 4 mm
% Voids in Mineral Aggregate, Min.	14%
% Air Voids in Compacted Mix	3 – 5%
% Moisture Content, Max.	0.5%

3.0 EXECUTION

3.5 Placing	Replace Subsection 3.5.2 with the following Add Subsection 3.5.8 with the following	Place asphalt concrete to thickness, grades and lines as shown on Contract Drawings. Lifts should not exceed 50mm in lift thickness. All placements shall be done with the paving machine in constant forward motion. There shall be no stops for refilling the hopper with material, the dump must move at the same rate with the paving machine. The temperature of the mix as measured behind the paving machine screed shall not be more than 15°C lower than the mixing temperature.
3.6 Compaction	Replace Subsection 3.6.1 with the following	The minimum average density of compacted asphalt pavement shall be 97% of 75 blow Marshall Density where the average density falls below 96% of 75 blow Marshall Density the Contractor shall remove and replace the affected area of the previously placed mix. Prior to any remedial work being carried out the method of investigation and extent of remedial work must be approved by the Town.
3.7 Joints	Add point (4) to Subsection 3.7.1 with the following Replace Subsection 3.7.5 with the following	(4) 300mm step joint required where new asphalt being installed next to existing asphalt. Tack coat required on milled asphalt. Construct butt joints at locations and to details as shown on Contract Drawings. Butt joints required where asphalt thickness is less than 50mm. Tack coat and sealer required on butt joints.
3.10 Finished Tolerances	Replace Subsection 3.10.4 with the following Add Subsection 3.10.5	Against concrete gutter, finished asphalt surface to be higher than the gutter but by not more than 6mm. The finished grade surface shall be homogenous; consistently uniform in surface texture; free from bumps, segregation, depressions or other

irregularities and shall be within 6 mm of the design grade and cross-section, but not uniformly high or low, when measured with a 3.0 m straight edge in any direction.

3.13 Testing

Add new
Subsection 3.13
with the following

3.13.1 For a paving project of 99 tonnes or less, the 75 blow Marshall Density may be obtained by averaging the results from briquettes made from materials from the same source using the same mix design.

3.13.2 At least three core samples are required for the average from any single paving project of a size of 100 tonnes or more. In addition, 1 core sample must be taken for each additional 100 tonnes. Sampling must be representative of the total area paved. For projects that are over 1000 tonnes in size, or for work on arterial roads, a Materials Testing Consultant shall be retained to prepare for the approval of the Town an asphalt pavement design and construction approval procedure.

3.13.3 Field density tests using a non-destructive testing device may be taken frequently during the beginning of each project to verify that the rolling procedure is providing the required compaction.

3.14 Segregation

Add new
Subsection 3.14
with the following

3.14.1 Any segregation shall be identified and classified by the Town during and after asphalt placement. A segregated area is defined as an area of pavement where there is an observed separation of coarse and fine aggregate particles within an asphalt mixture. The following classifications and acceptance criteria shall apply:

- **Slight Segregation:** The asphalt binder matrix and fine aggregate are present between coarse aggregate particles; however, there is a greater proportion of coarse aggregate compared to the surrounding acceptable mix. Slight segregation is acceptable in binder courses. In the surface course, slight

segregation is acceptable only upon written approval of the Town.

- **Moderate Segregation:** The completed pavement has significantly more coarse aggregate than the surrounding acceptable mix and exhibits a deficiency of asphalt binder matrix. Moderate segregation is not acceptable in the surface course and constitutes a Defective Area requiring removal and replacement. Moderate segregation in lower courses may be permitted at the sole written discretion of the Town.
- **Severe Segregation:** The pavement appears very coarse with coarse aggregate particle-against-particle contact and little or no asphalt binder matrix present. Severe segregation constitutes a Defective Area in all courses and shall be removed and replaced.

Visual examples of the classifications above can be referenced at the Alberta Transportation Segregation Rating Manual, 2017 – Appendix A.

Additional surface defects constituting non-acceptance of pavement section include:

- Cracking, such as transverse (thermal), longitudinal, or map cracking.
- Surface contamination, such as fuel, oil, hydraulic fluid, or other hydrocarbon spill on the finished surface.
- Delamination or debonding of surface from underlying binder course.
- Visible roller marks, tearing, shoving, or other surface distortion.
- Cold joints resulting from placement of not-mix asphalt that has cooled below the minimum compaction temperature specified in the approved mix design;
- Damage to finished surface by traffic or equipment operating before pavement can cool to below 50°C.

3.14.2 Examples of repair technique for each classification are listed below. All repairs will

be carried out by the Contractor at their expense.

- **Moderate Segregation:** Hot-mix patch
- **Severe Segregation:** Remove and replace, or overlay.

- 3.14.3 At the Town's discretion, if the segregated area is less than 10 m² with a classification of slight segregation, the Town may issue a deficiency holdback to assist with the long-term maintenance of the deficient pavement section. The holdback amount will be held at 20% of the unit rate.

MMCD Section 32 13 13S

PORTLAND CEMENT CONCRETE PAVING

2.0 PRODUCTS

2.1 Materials

Delete Subsection
2.1.4 and replace
with the Following

Concrete mixes and materials: to Section 03 30 53 –
Cast-in-Place Concrete meeting CSA A23.1. Exposure
Class C2. The average 28-day compressive strength
shall be in accordance with the specification for the
intended use. Concrete shall be a special design with a
flexural strength of not less than 4.0 MPa when tested
in accordance with CSA CAN 3-A23.2.

MMCD Section 32 17 23S

PAINTED PAVEMENT MARKINGS

1.0 GENERAL

1.2 Scope

Delete Sentence

Thermoplastic marking may be specified as an option on the Contract Drawings.

Replace sentence with

All permanent pavement markings shall be thermoplastic. Supply and installation requirements for thermoplastic pavement markings shall follow manufacturer's recommendations.

3.3 Application

3.3.1 Temporary Markings

Add point (6) to Subsection 3.3.1 Temporary Markings

(6) All temporary pavement marking tape to be removed upon installation of permanent pavement markings.

MMCD Section 32 91 21S

TOPSOIL AND FINISH GRADING

3.0 EXECUTION

- | | | |
|-----------------------------|--|--|
| 3.6 Finished Grading | Delete Subsection 2.6.1 and replace with the following | Topsoil finished grade to be within 10mm of neighbouring hard surfaces (ie. back of sidewalk, back of curb). If sod is being placed above topsoil, the thickness of sod shall be considered in the acceptable finished grade of being within 10mm of neighbouring hard surfaces. |
|-----------------------------|--|--|

MMCD Section 32 93 01S**PLANTING OF TREES, SHRUBS, AND GROUND COVER****2.0 PRODUCTS**

2.6	Guying collar	Delete Subsection 2.6.1 and replace with the following	Structures to stabilize trees to follow Canadian Landscape Standards Section 6.3.10.
2.13	Root barrier	Add Subsection 2.13.1	Root Barrier shall be a poly, ribbed device designed specifically for root barrier purposes (e.g. Deep Root Barrier or equal).
2.14	Structural soils	Add Subsection 2.14.1 with the following	Structural soils to follow Canadian Landscape Standards Section 5.2.9 for Engineered Soil.
2.15	Tree gate and frame	Add Subsection 2.15.1 with the following	Tree grates and frames shall be subject to approval of the Town, based on shop drawings provided at the time of design submission.
3.0	EXECUTION		
3.11	Guarantee / Maintenance	Delete Subsection 3.11.1 and replace with the following	A two-year maintenance period will apply for landscape work. Contractor to guarantee all materials and workmanship for a period of two full years from date of Total Performance, unless specified otherwise in Contract Documents.

MMCD Section 33 11 01S**WATERWORKS****1.0 GENERAL****1.7 Scheduling of Work**

Replace Subsection 1.7.3

Notify Contract Administrator, affected residences and businesses minimum 72 h in advance of any interruption in service.

Add Subsection 1.7.6

Submit a Hydrant Use Permit to the Town's Public Works Department, should the use of a hydrant be required. Refer to the application form for further details.

2.0 PRODUCTS**2.5 Service Connections, Pipe, Joints and Fittings**

Add Subsection 2.5.6

For service connections greater than 50mm, refer to Supplemental Detail Drawing W11 for product information and arrangement of meter box.

2.6 Hydrants

Remove point (6.3) under subsection 2.6.1 regarding STORZ type connections.

3.0 EXECUTION**3.1 General**

Add Subsection 3.1.2

Only Town public works staff is allowed to operate valves, meters, services, hydrants and all other Town-owned assets.

3.7 Valve Installation

Add Subsection 3.7.5

Extension pieces shall be used where the valve operator nut bury is greater than 1.2m.

3.10 Service Connection Installation

Replace Subsection 3.10.11

For 25mm connections, see Supplementary Detail Drawing W15a. For 50mm connections, see Supplementary Detail Drawing W15b.

3.13 Thrust Blocks

Add Subsection 3.13.7

Mechanical restraints may be used as an alternate method to thrust block restraint; Town approval is required. Mechanical restraints shall be designed and installed per manufacturer's recommendations.

3.19 Testing Procedure

Add Subsection 3.19.8

The proving of valves and leakage tests are required for new water mains. The leakage test shall be performed in accordance with the respective standards and manufacturer's recommendations detailed in section 3.19. Care shall be taken not to

exceed the allowable pressure on any main or appurtenance, especially if some parts of the system are much lower than others. In particular, all resilient-seated gate valves and butterfly valves shall not be subjected to pressures in excess of their rated pressures. Subject to those precautions, the hydrostatic pressure for testing shall be as required by the respective standard or manufacturer's recommendation for the pipe under test.

1. The proving of valves shall commence with the new mains isolated from the existing system, full of water, with an independent source of water and pump available to raise and maintain pressure in the new mains. All valves not required to be closed shall be open. Hydrant isolating valves shall be open. Pressure shall be raised to the design operating pressure. Each line valve shall be closed, one valve at a time, the downstream main depressurized and the valve proved. (Hydrant isolating valves will be proved later.) The owner may manipulate any valve under test to obtain a tight seal. Any valve which fails to hold pressure shall be repaired or replaced and be retested until a successful test is achieved.
2. The maximum length of pipe for each leakage test shall not exceed 300 m. The leakage test shall be carried out in accordance with the standard for the pipe being tested, the test duration shall be at least one hour. The test will not be accepted if the leakage exceeds the quantity determined by the following formula.:

$$L = \frac{ND\sqrt{P}}{130,400}$$

L = Allowable leakage (L/hr)

N = Number of joints

D = Nominal diameter of the pipe (mm)

P = The average test pressure (kPa)

3. The number of joints shall be one joint per length of pipe plus one joint per valve, two per tee and three per cross, based on the design drawings. Any additional joints introduced by the Owner for purpose of convenience of construction or repair shall not be included in the count.

**3.21 Disinfection and
Flushing
Procedures**

Add Subsection
3.21.10

All new waterworks materials shall be cleaned, installed and the mains and appurtenances constructed and disinfected in accordance with AWWA C651. The requirements for flushing apply, insofar as practicable, to repairs or subsequent work performed in pipes that were previously chlorinated. Those mains previously flushed, disinfected and approved shall remain isolated from other new mains not yet approved.

Add Subsection
3.21.11

The Owner shall notify the Health Inspector of the Provincial Health Department of any intended chlorination test. Copies of test results shall be submitted to the Contract Administrator.

MMCD Section 33 30 01S**SANITARY SEWERS****3.0 EXECUTION****3.10 Service Connection Installation**

Add the following to Subsection 3.10.2

Marker to be set so that top protrudes at least 0.5m above existing grade and painted red.

Replace subsection 3.10.5 with the following

After new service connections are installed and transferred to an existing sanitary sewer main that will remain in operation, the old services shall be abandoned at the main with inspection chambers removed.

3.18 Video Inspection

Delete Subsection 3.18.1 and Replace with the following

Prior to completing paving works, the Contractor shall video inspect all sewer mains including existing mains where service connections were upgraded. The video inspection report shall be in the form specified by the Contact Administrator. Copies of the video and written reports shall be forwarded to the Contact Administrator when available.

MMCD Section 33 40 01S STORM SEWERS**3.0 EXECUTION**

2.6.1 Service Connections	Replace Subsection 2.6.1 with the following	2.6.1 Storm sewer service connections to be 150mm minimum diameters; maximum diameter as specified on Contract Drawings. For mentions of 100 mm services within the rest of Section 2.6, disregard and ensure minimum service connection size of 150mm is met.
3.10 Service Connection Installation	Add the following to Subsection 3.10.2	Marker to be set so that top protrudes at least 0.5m above existing grade and painted red.
	Add subsection 3.10.5 with the following	After new service connections are installed and transferred to an existing sanitary sewer main that will remain in operation, the old services shall be abandoned at the main with inspection chambers removed.
3.12 Inspection and Testing	Replace Subsection 3.12.1 with the following	Prior to completing paving works, the Contractor shall video inspect all sewer mains including existing mains where service connections were upgraded. The video inspection report shall be in the form specified by the Contact Administrator. Copies of the video and written reports shall be forwarded to the Contact Administrator when available.

SCHEDULE 3
SUPPLEMENTARY STANDARD DETAIL DRAWINGS

SUPPLEMENTARY STANDARD DETAIL DRAWINGS

This schedule contains supplementary standard detail drawings to be applied in conjunction with the Standard Detail Drawings of the Master Municipal Construction Documents, dated 2019, both of which shall apply to all Works and Services constructed within the Town of Comox.

Supplementary Standard Detail Drawings contained within this Schedule supplement or supersede the Master Municipal Construction Document (MMCD). Where the Town of Comox Supplementary Standard Detail Drawings are in conflict with the MMCD, the Town of Comox Supplementary Standard Detail Drawings shall take precedence.

Refer to the reference table below the Table of Contents for Town of Comox Supplementary Standard Detail Drawings which supersede the MMCD Standard Detail Drawings.

TABLE OF CONTENTS

Drawing No.	Drawing Name
C16a	LANE AND DRIVEWAY CROSSING (SIDEWALK)
C16b	LANE AND DRIVEWAY CROSSING (BOULEVARD)
C17	PEDESTRIAN RAMP
C18	CONCRETE BARRIER CURB & GUTTER
C19	CONCRETE ROLLOVER CURB & GUTTER
C20	ASPHALT ROLLOVER CURB
C21	SIDEWALK
C22	CONCRETE SIDEWALK, INFILL AND BARRIER CURB
E11	DECORATIVE POST TOP STREET LIGHT STANDARD
G9	CUL-DE-SAC WITH TYPICAL UTILITY LOCATIONS
G10	PREFERRED SERVICE AND DRIVEWAY LOCATIONS
G11	PAVEMENT RESTORATION
R9	DOWNTOWN ROAD CROSS SECTION
R10	RURAL COLLECTOR CROSS SECTIONS
R11	MINOR COLLECTOR ROAD CROSS SECTION
R12	MAJOR COLLECTOR ROAD CROSS SECTION
R13	ARTERIAL (4-LANE) ROAD CROSS SECTION
R14	ARTERIAL (2-LANE) ROAD CROSS SECTION
R15	ARTERIAL (3-LANE) ROAD CROSS SECTION
R16a	LOCAL ROAD A CROSS SECTION
R16b	LOCAL ROAD B CROSS SECTION
R16c	LOCAL ROAD C CROSS SECTION
R17	WATERFRONT CROSS SECTION
R18	LANE
R19	STREET NAME AND STOP SIGN
R20	PEDESTRIAN CONNECTION

S18	CULVERT HEADWALL
S19	SANITARY AND STORM SEWER SERVICE CONNECTION
S20	CATCH BASIN WITH FLAT GRATE
S21	CATCH BASIN WITH COMBINED INLET
S22	PRECAST RISER MANHOLE
S23	STANDARD AND SUMP MANHOLES
W11	WATER METER FOR SERVICES GREATER THAN 50mm
W12	THRUST BLOCK ARRANGEMENTS (PART 1 OF 2)
W13	THRUST BLOCK ARRANGEMENTS (PART 2 OF 2)
W14	HYDRANT
W15a	25mm WATER SERVICE CONNECTION
W15b	50mm WATER SERVICE CONNECTION
W16	BLOW OFF ASSEMBLY
W17	AIR VALVE ASSEMBLY

LANDSCAPE DETAIL DRAWINGS



L1	IRRIGATION BACKFLOW PREVENTION (50mm AND SMALLER)
L3	TREE PROTECTION
L4	SPLIT RAIL CEDAR FENCE
L5	SHRUB PLANTING
L6	COMMUNITY PATHWAY
L7	NATURE TRAIL
L8	TREE PLANTING
L9	STREET TREE PLANTING - BOULEVARD
L10	TREE PLANTING WITH SOIL CELLS
L11	TREE PLANTING WITH STRUCTURAL SOIL – SIDEWALK SEPARATED FROM ROAD
L12	TREE PLANTING WITH STRUCTURAL SOIL – SIDEWALK ADJACENT TO ROAD

Town of Comox Supplementary Standard Detail Drawings – Reference Table

MMCD Standard Detail Drawings	Town of Comox Supplementary Standard Detail Drawings which supersede the MMCD Standard Detail Drawings	Notes
C1 – Concrete Sidewalk, Infill and Barrier Curb	C22 - Concrete Sidewalk, Infill and Barrier Curb	
C4 – Concrete Curbs – Narrow Base: Barrier Curb with Gutter	C18 – Concrete Barrier Curb & Gutter	MMCD C5 – Concrete Barrier Curb – Wide Base shall not be used. Refer to C18 for all concrete barrier curbs.
C4 – Concrete Curbs – Narrow Base: Rollover Curb with Gutter	C19 – Concrete Rollover Curb & Gutter	Note that C20 – Asphalt Rollover Curb is provided as an option for rollover

		curbs, at the Town's discretion.
C7 – Driveway Crossing for Barrier Curbs; R2 – Driveway Letdowns, Cross-Section	C16a – Lane and Driveway Crossing (Sidewalk); C16b – Lane and Driveway Crossing (Boulevard)	
C8 – Wheelchair Ramp for Sidewalk, Infill and Barrier Curb; C9 – Wheelchair Ramp for Sidewalk and Barrier Curb	C17 – Pedestrian Ramp	
G5 – Pavement Restoration	G11 – Pavement Restoration	
S1 – Standard and Sump Manholes	S23 – Standard and Sump Manholes	
S5 – Precast Riser Manhole	S22 – Precast Riser Manhole	
S7 – Sanitary Sewer Service Connection; S8 – Storm Sewer Service Connection	S19 – Sanitary and Storm Sewer Service Connection	
S14 – Concrete Block Headwall	S18 – Culvert Headwall	Note that MMCD S15 references the use of concrete block headwalls for driveway culverts. S18 shall apply to all culvert headwalls, including those at driveways.
S11 – Top Inlet Catch Basin	S20 – Catch Basin with Flat Grate	
W1 – Typical Thrust Block Arrangements	W12 – Thrust Block Arrangements (Part 1 of 2); W13 – Thrust Block Arrangements (Part 2 of 2);	
W2a – Water Service Connection – Service Box; W2b – Water Service Connection – Valve Box; W2c – Meter Installation for 19mm and 25mm Service Connections	W15a – 25mm Water Service Connection	For new 25mm service connections, the Town of Comox requires water meters to be installed at all connections. As such, all MMCD details W2a, W2b, and W2c have been consolidated into one detail W15a.
W2d – Meter Installation for 38mm and 50mm Service Connection	W15b – 50mm Water Service Connection	The Town of Comox Detail is only applicable to 50mm water service connections. Connections with a 38mm size may refer to the MMCD W2d detail.
W4 – Fire Hydrant Installation	W14 - Hydrant	



W6 – Air Valve Assemblies – 25mm and 50mm Valves	W17 – Air Valve Assembly	The Town of Comox Detail is only applicable to 25mm air valves. Valves larger than 25mm may refer to the MMCD W6 detail.
W8 – Blow-Off for Watermain	W16 – Blow Off Assembly	

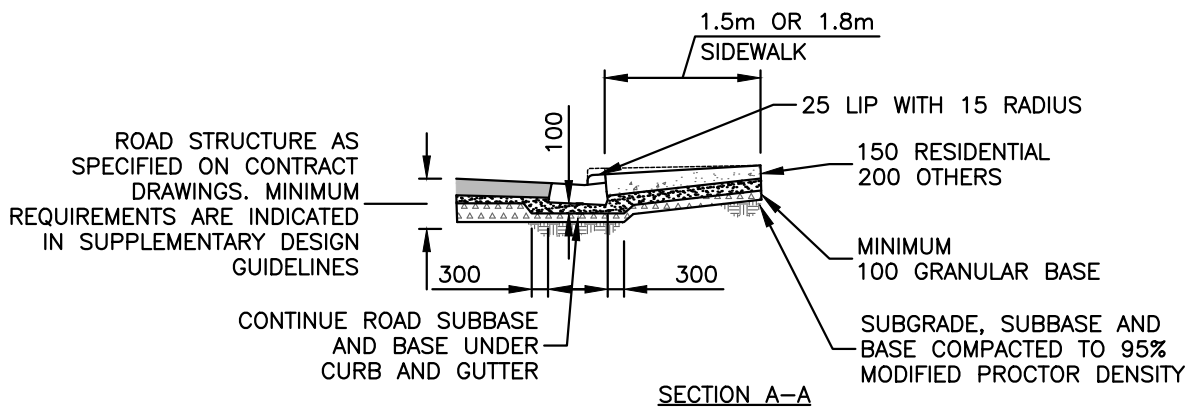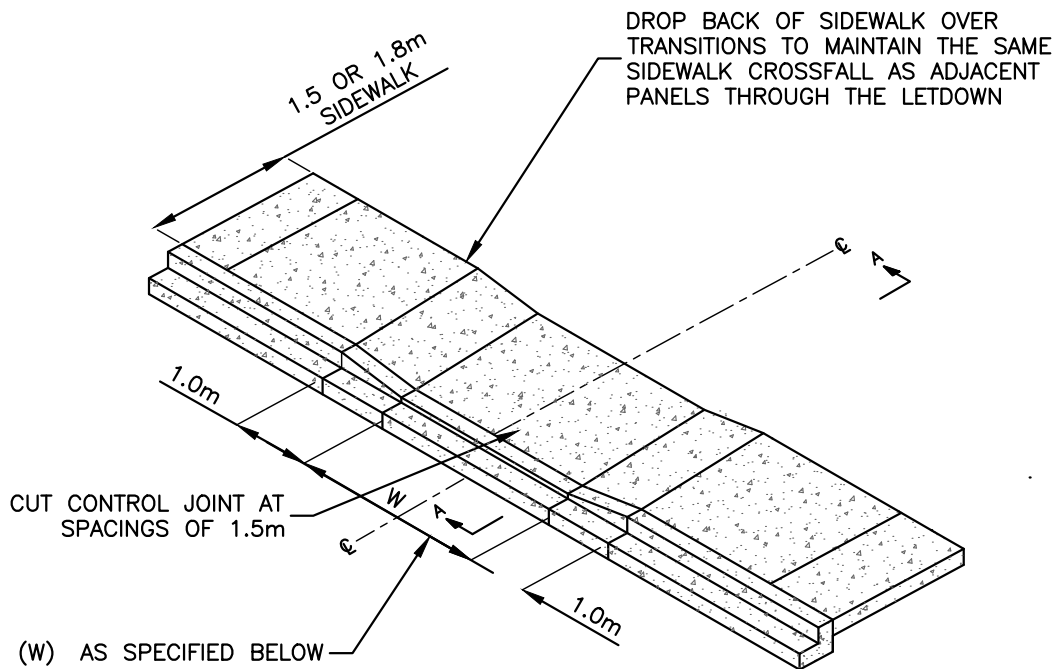

NOTE:

1. ALL DIMENSIONS IN MILLIMETERS UNLESS OTHERWISE NOTED.
2. DRIVEWAYS ORIENTATED AT 90° TO CURB, UNLESS SPECIFIED OTHERWISE ON CONTRACT DRAWINGS.
3. MINOR VARIATION IN CROSS SECTION WILL BE CONSIDERED TO ACCOMMODATE EXTRUDING MACHINES.
4. WIDTH (W) OPTIONS AS PER TOWN OF COMOX HIGHWAY USE BYLAW.




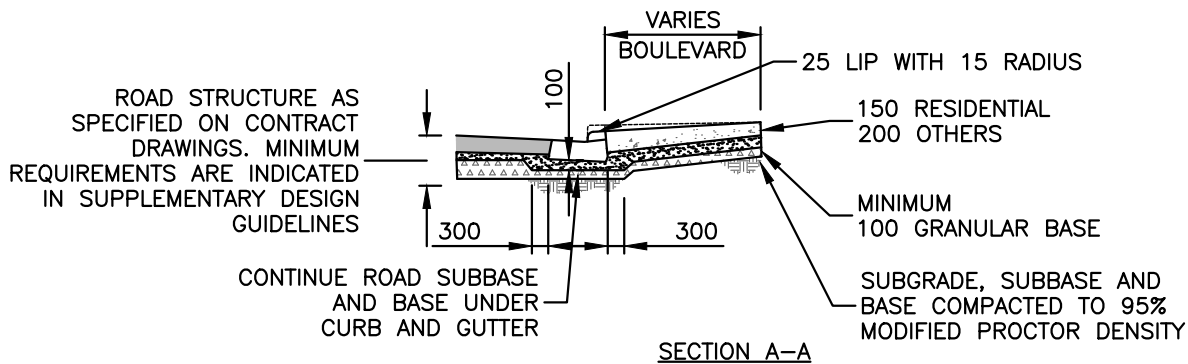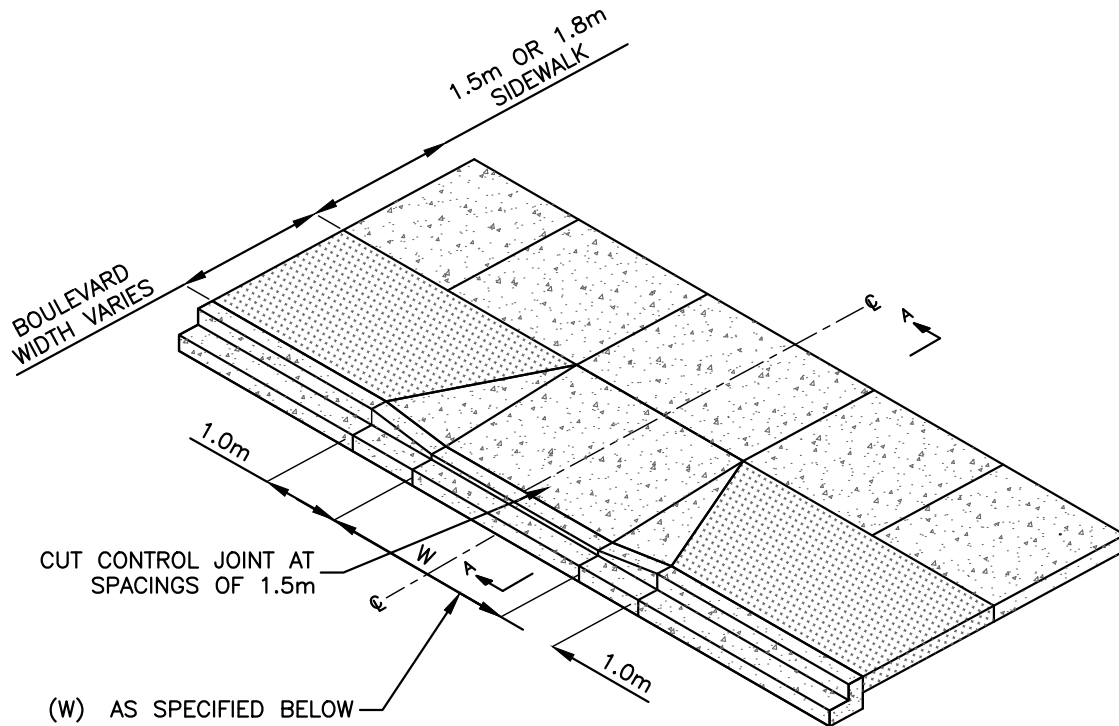

NOTE:

1. ALL DIMENSIONS IN MILLIMETERS UNLESS OTHERWISE NOTED.
2. DRIVEWAYS ORIENTATED AT 90° TO CURB, UNLESS SPECIFIED OTHERWISE ON CONTRACT DRAWINGS.
3. MINOR VARIATION IN CROSS SECTION WILL BE CONSIDERED TO ACCOMMODATE EXTRUDING MACHINES.
4. WIDTH (W) OPTIONS AS PER TOWN OF COMOX HIGHWAY USE BYLAW.




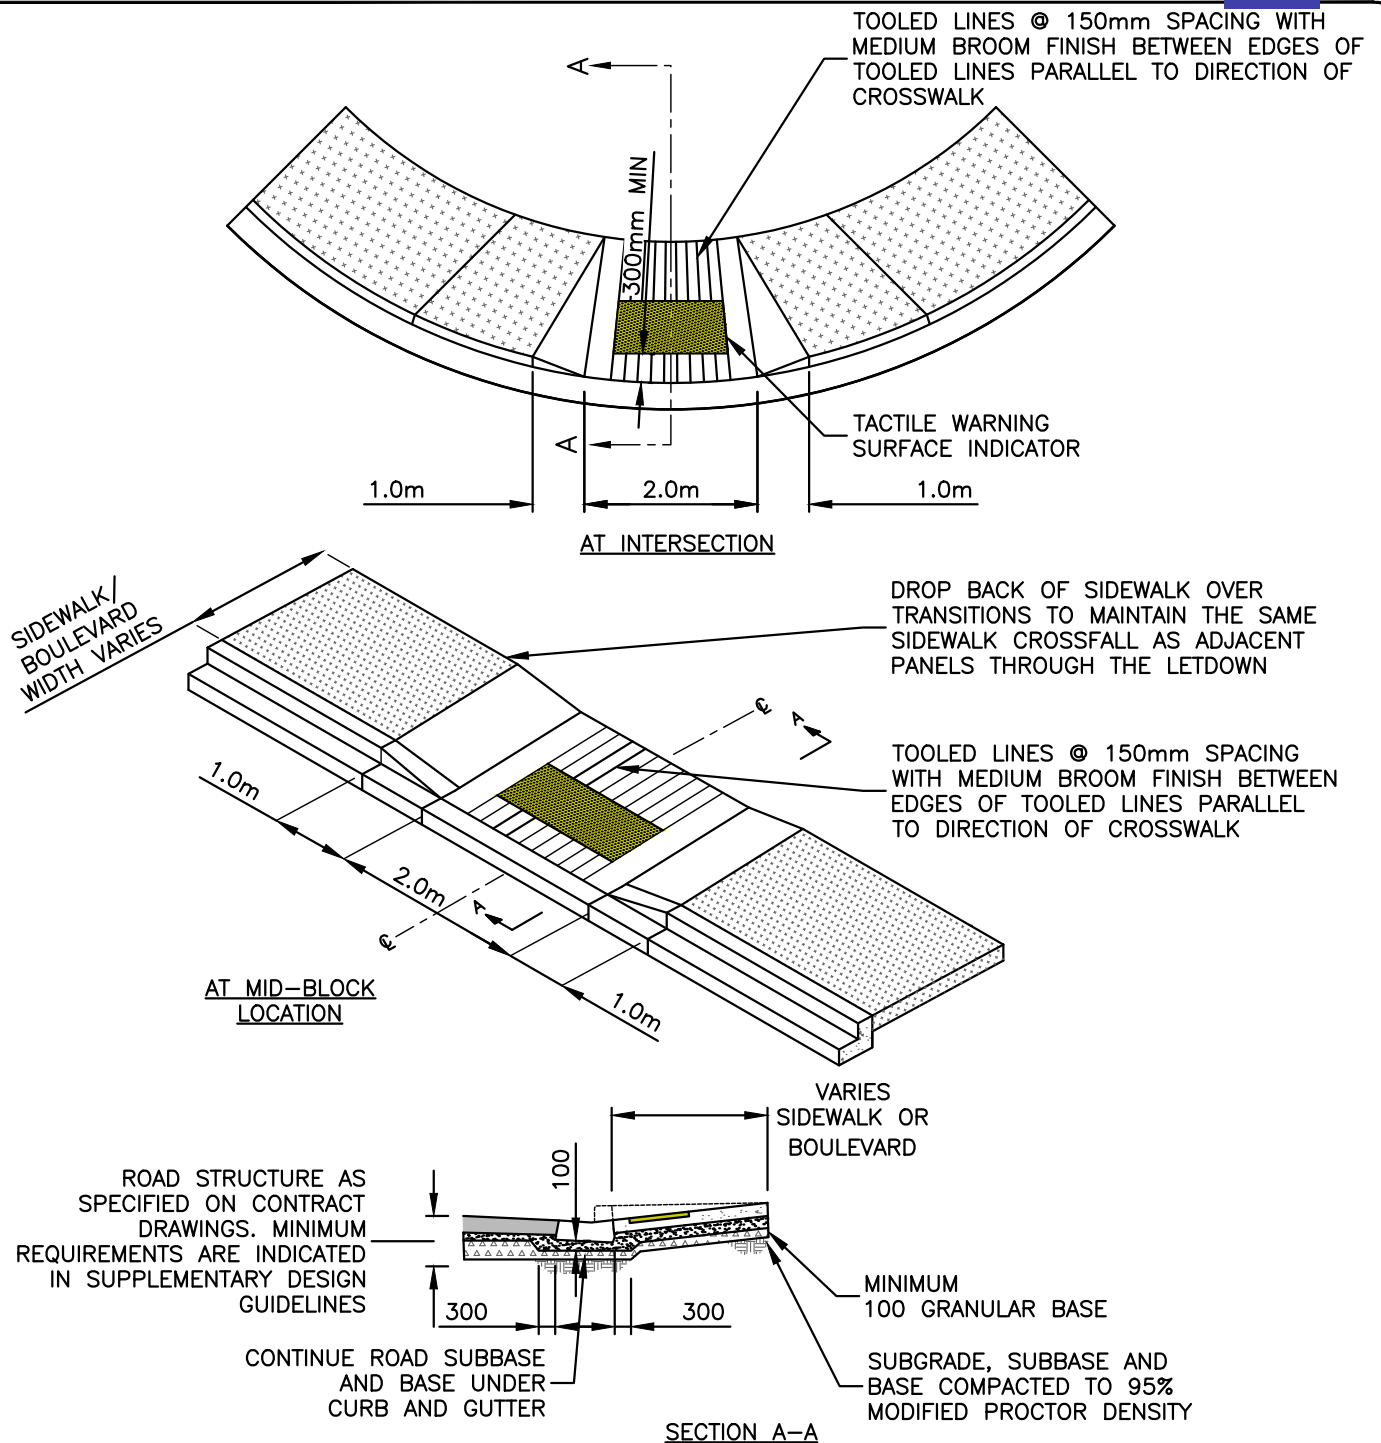

NOTE:

1. ALL DIMENSIONS IN MILLIMETERS UNLESS OTHERWISE NOTED.
2. DESIGN MAY BE ADJUSTED TO SUIT LOCATION BUT SHOULD BE CONSISTENT WITH THIS STANDARD.
3. ALL RAMPS TO BE SHAPED BY CONTINUOUS SCREEDING FROM END TO END USING STRAIGHT SCREED RESTING ON FORMS FRONT AND BACK.
4. TACTILE STRIPS REQUIRED AT INTERSECTIONS WHERE THERE IS AT LEAST ONE COLLECTOR AND/OR ARTERIAL ROAD AND AT MID-BLOCK CROSSWALKS.




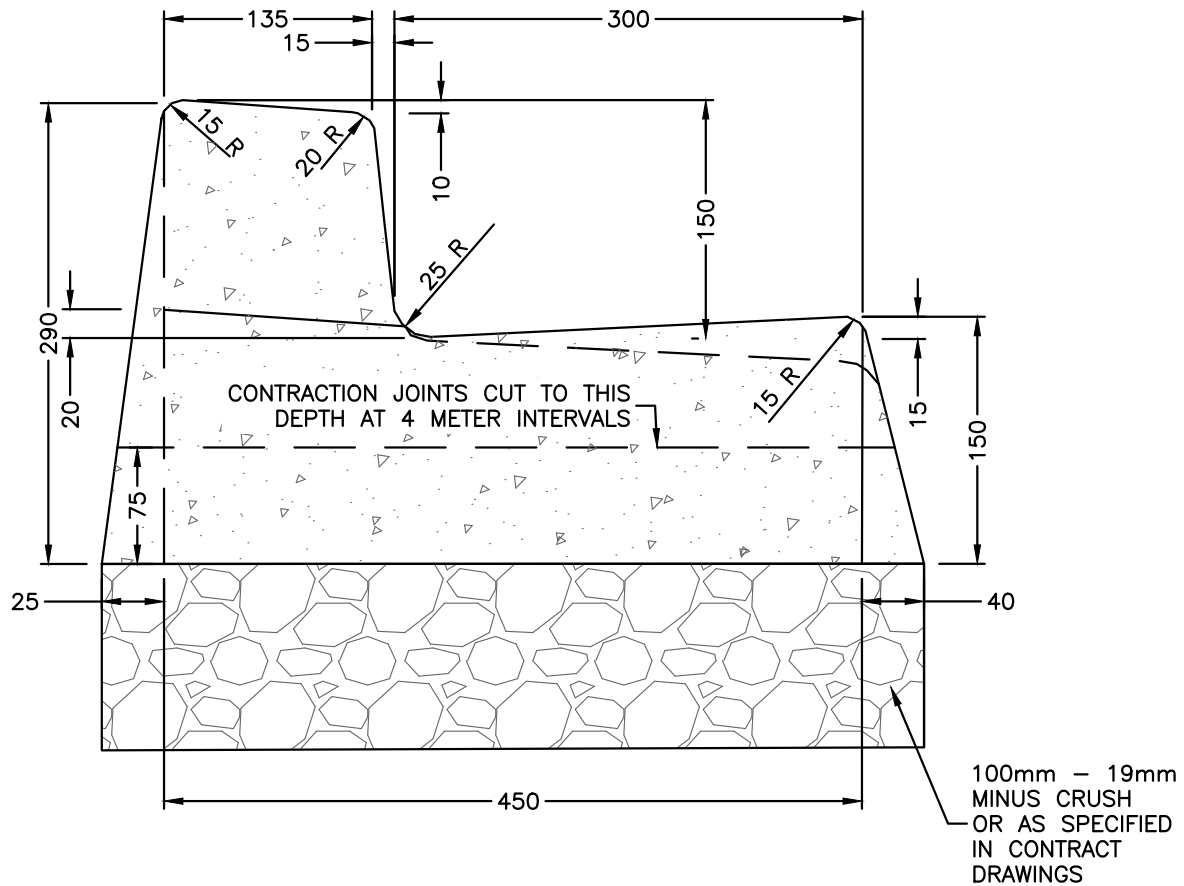

NOTE:

1. CONCRETE TO BE CLASS C2 WITH 28-DAY COMPRESSIVE STRENGTH OF 32 MPA AND BRUSHED FINISH.
2. 15mm EXPANSION JOINT AT TANGENT POINTS AND AT THE END OF EACH DAYS POUR.
3. 1/3 DEEP TOOLED CONTRACTION JOINT EVERY 3 METERS.
4. MINOR VARIATIONS IN CROSS SECTIONS WILL BE CONSIDERED TO ACCOMMODATE EXTRUDING OR SLIPFORM MACHINES.
5. ALL DIMENSIONS IN MILLIMETERS UNLESS OTHERWISE SPECIFIED.



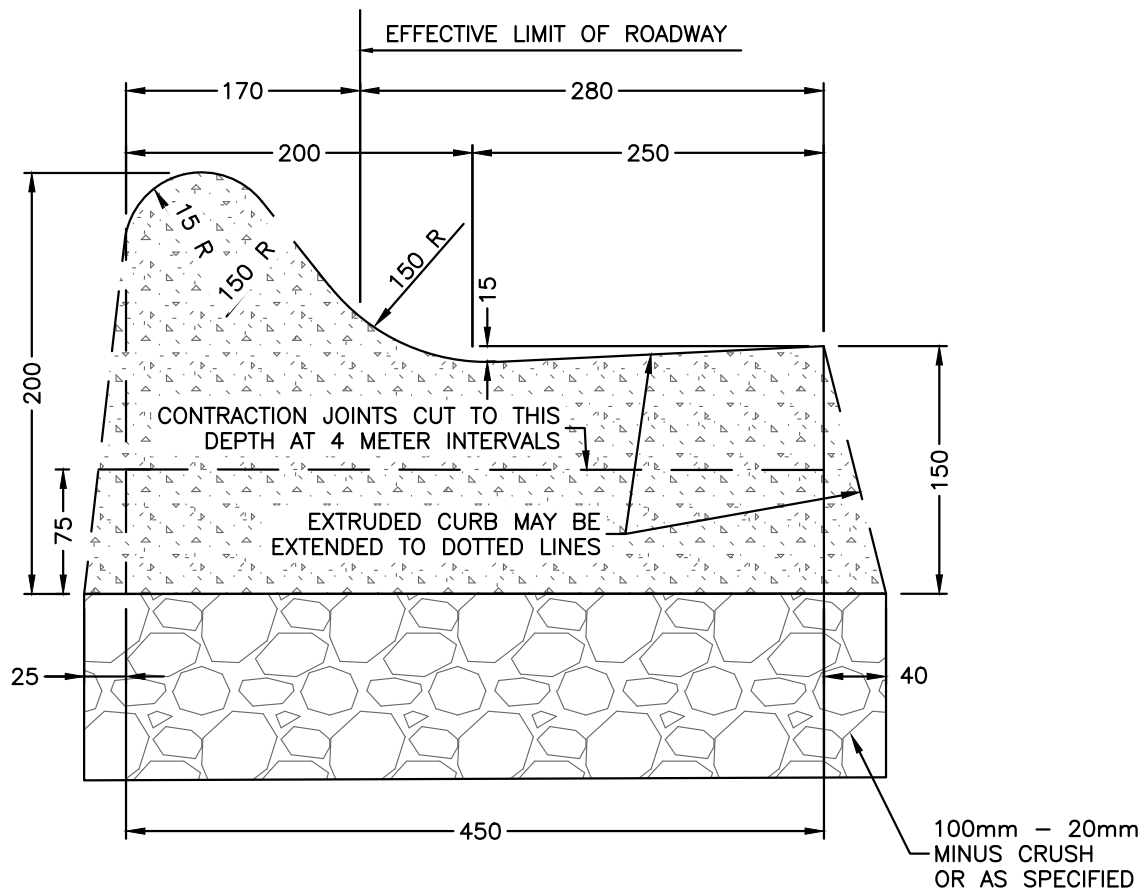

NOTE:

1. CONCRETE TO BE CLASS C2 WITH 28-DAY COMPRESSIVE STRENGTH OF 32 MPA AND BRUSHED FINISH.
2. 15mm EXPANSION JOINT AT TANGENT POINTS AND AT THE END OF EACH DAYS POUR.
3. 1/3 DEEP TOOLED CONTRACTION JOINT EVERY 3 METERS.
4. MINOR VARIATIONS IN CROSS SECTIONS WILL BE CONSIDERED TO ACCOMMODATE EXTRUDING OR SLIPFORM MACHINES.
5. ALL DIMENSIONS IN MILLIMETERS UNLESS OTHERWISE SPECIFIED.



**TOWN OF
COMOX**

CONCRETE ROLLOVER CURB & GUTTER

DRAWING NUMBER


C19

REVISION NUMBER

A


SCALE

N.T.S.

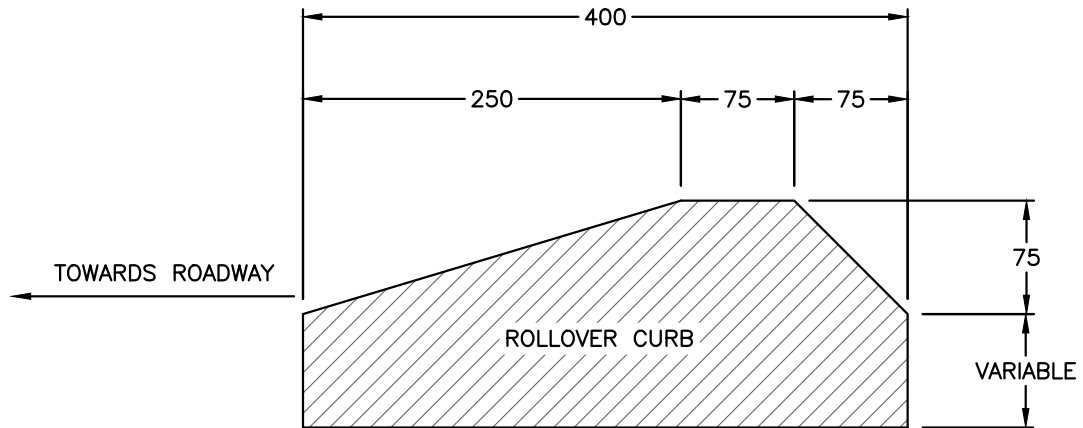


- NOTE:
1. ALL DIMENSIONS IN MILLIMETERS UNLESS OTHERWISE SPECIFIED.
 2. NOT TO SCALE.



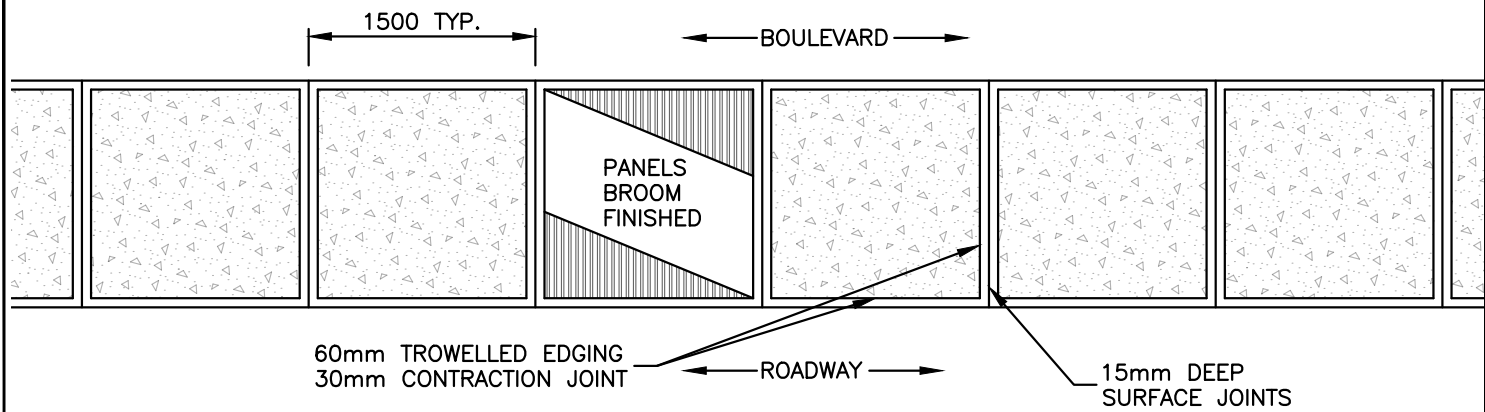

PLAN VIEW

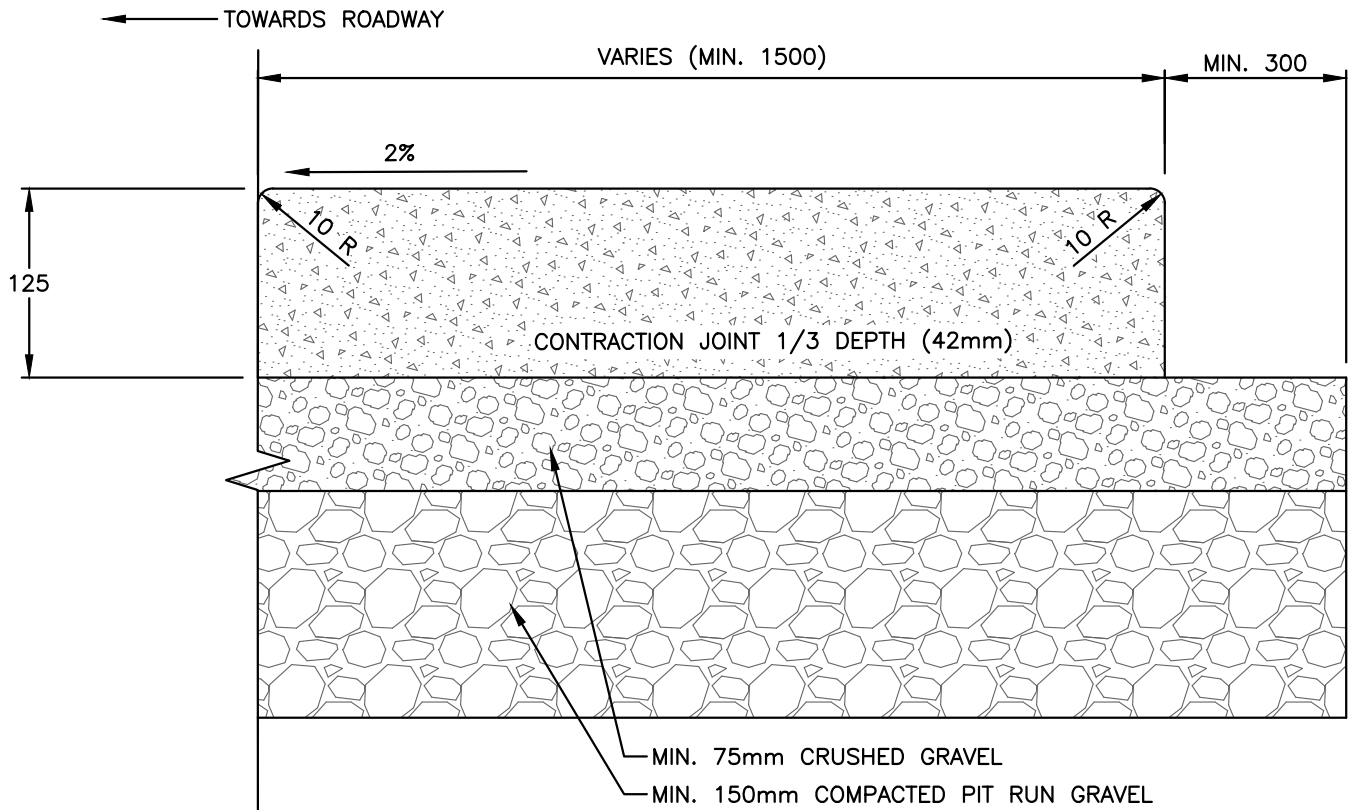


SECTION VIEW

NOTE:

1. CONCRETE TO BE CLASS C-2 WITH A 28 DAY COMPRESSIVE STRENGTH OF 32 MPa.
2. 15mm EXPANSION JOINTS AT TANGENT POINTS AND AT THE END OF EACH DAYS POUR.
3. MINOR VARIATIONS IN CROSS SECTION WILL BE CONSIDERED TO ACCOMMODATE EXTRUDING OR SLIPFORM MACHINES.
4. ALL DIMENSIONS ARE IN MILLIMETERS UNLESS OTHERWISE NOTED.
5. SIDEWALK IN DOWNTOWN TO HAVE EXPOSED AGGREGATE FINISH.




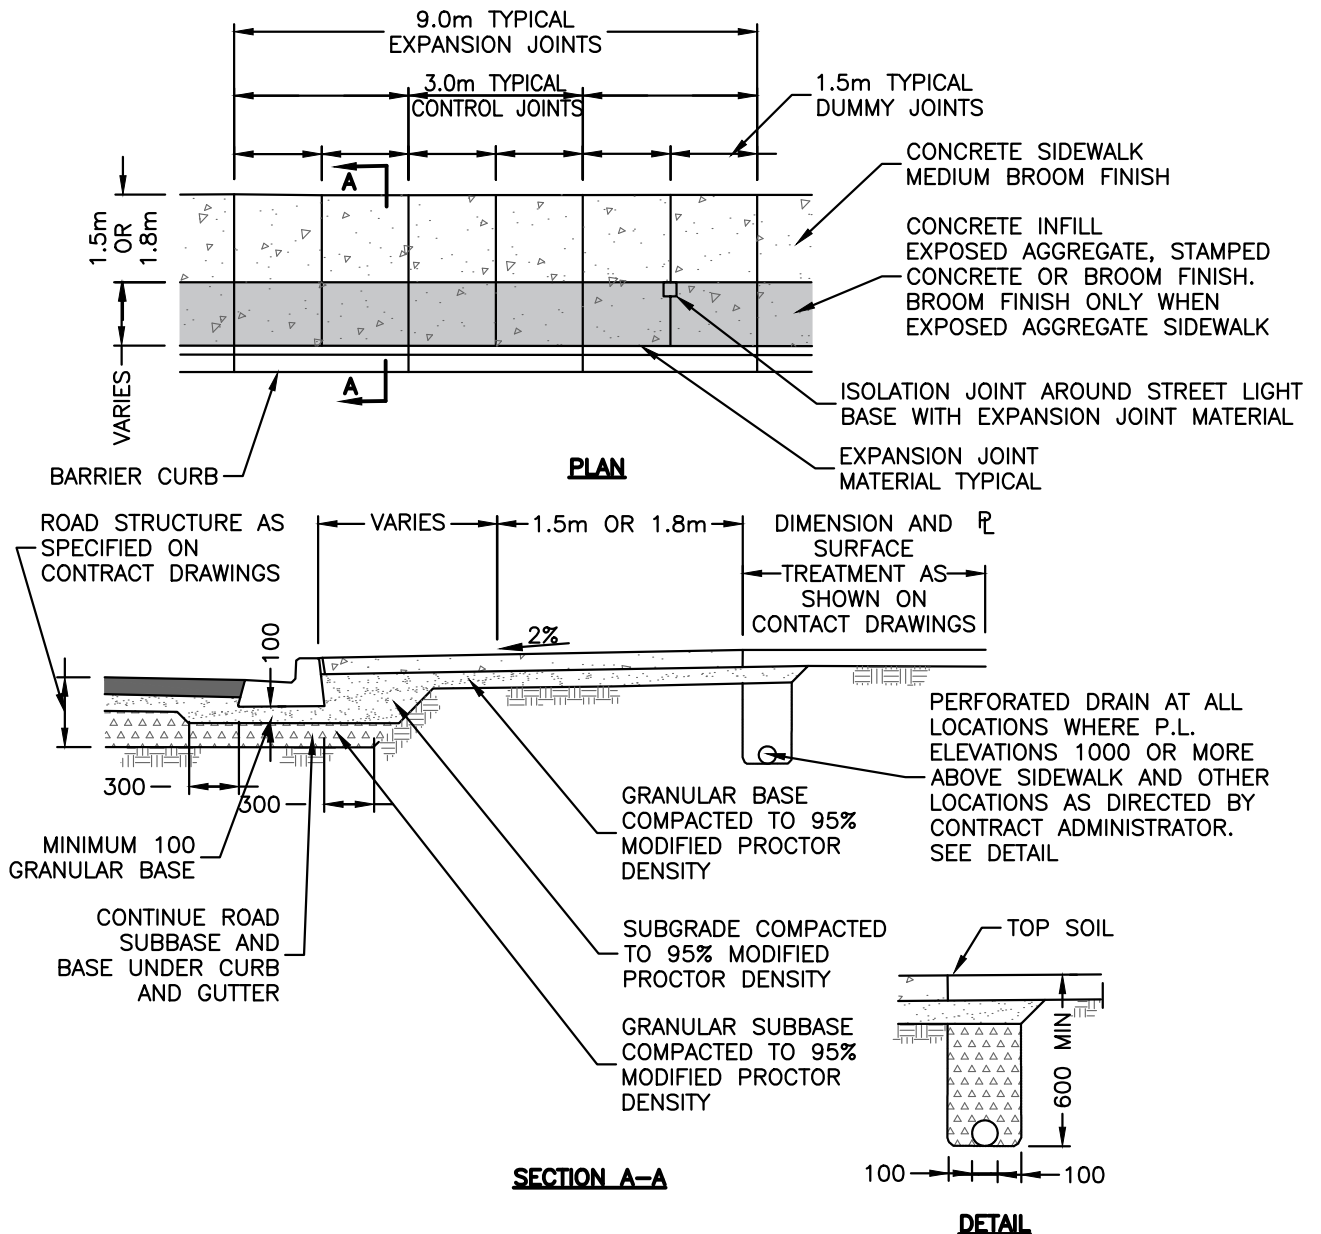

NOTE:

1. REFER TO DRAWING C4 OR C5 FOR CURB AND GUTTER DIMENSIONS.
2. REFER TO CONTRACT DRAWINGS, SECTION 03 30 20 FOR DETAILED SPECIFICATIONS.
3. SIDEWALK IN DOWNTOWN TO HAVE EXPOSED AGGREGATE FINISH.



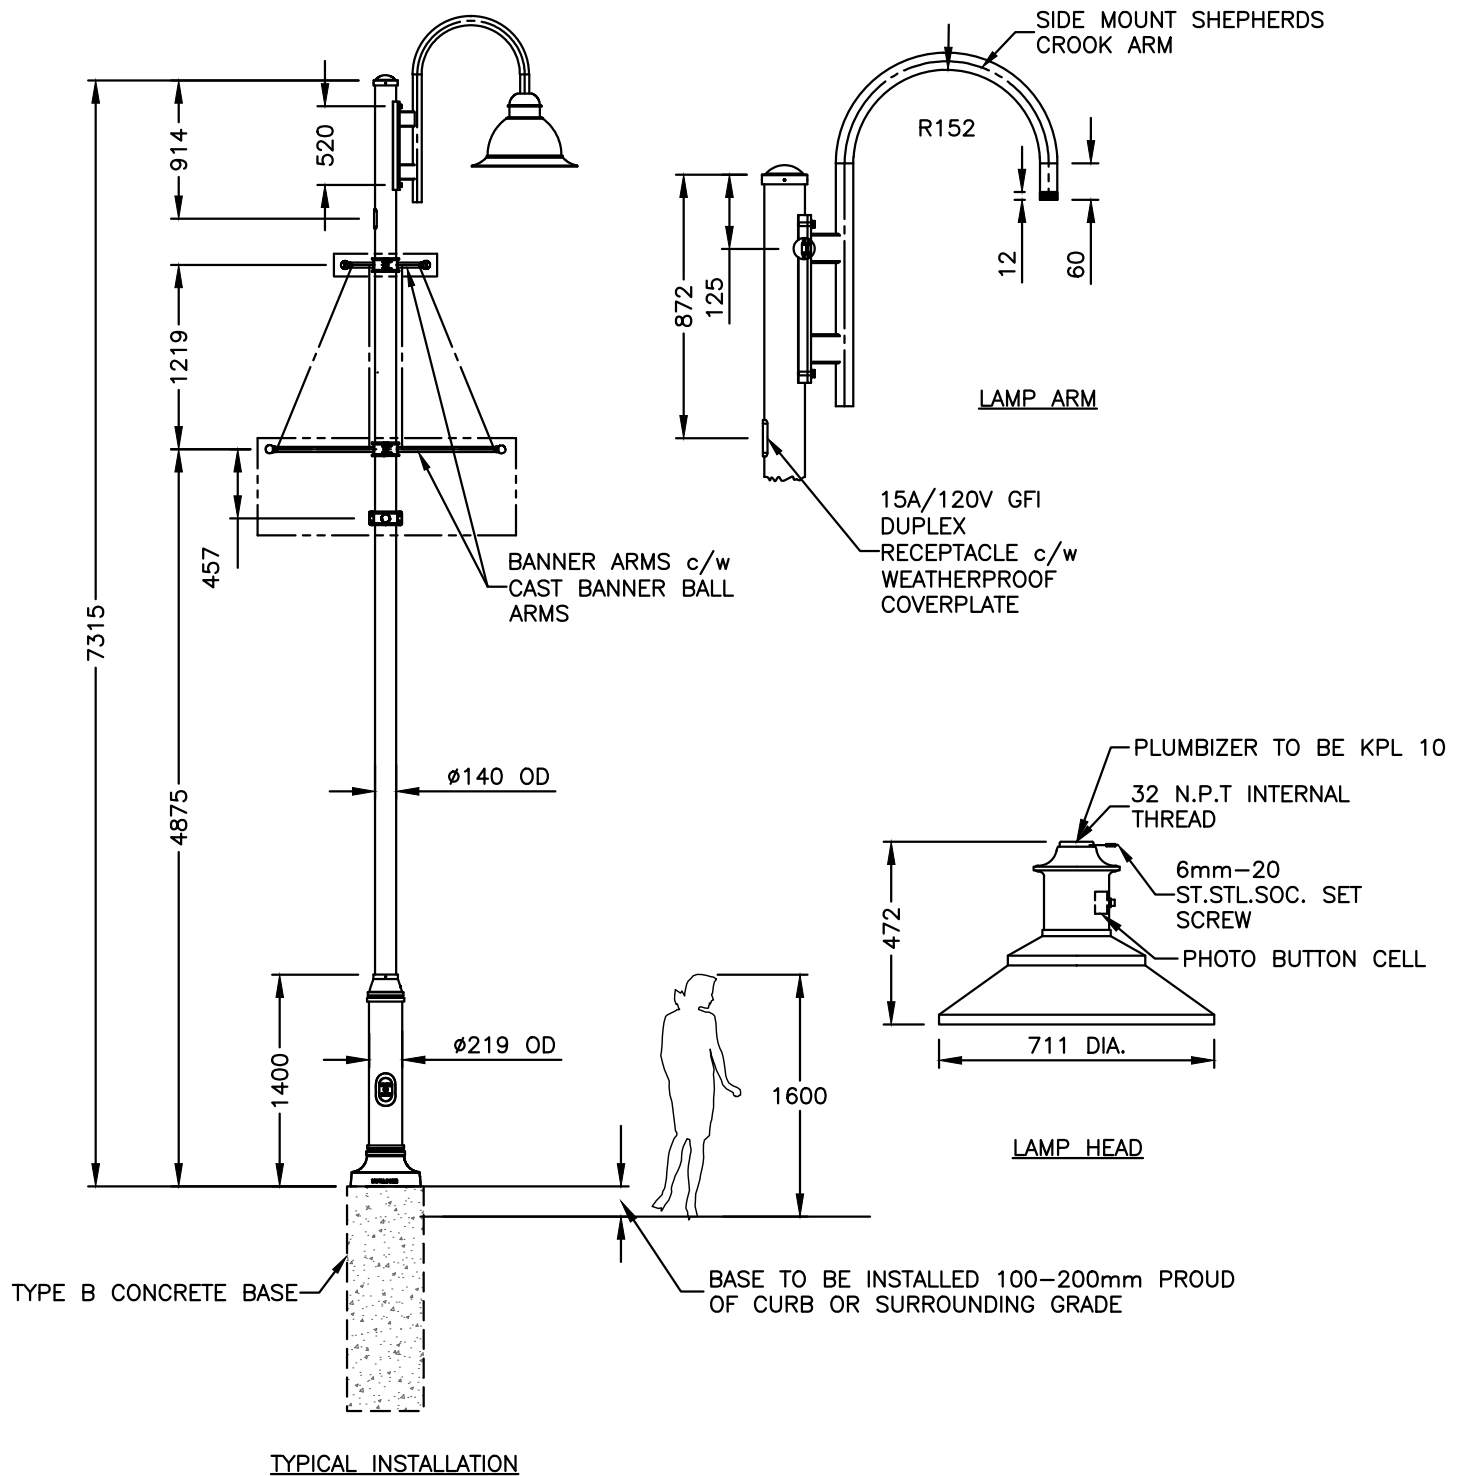

TYPICAL INSTALLATION

NOTE:

- ALL DIMENSIONS ARE IN MILLIMETERS UNLESS OTHERWISE NOTED.
- LAMP HEAD TO FEATURE LED LUMINAIRE, FLAT LENS. LED LIGHT NOT TO PROTRUDE BELOW SHROUD.
- POLE TO BE NON-TAPERED STEEL STEP POLE - GALVANIZED AND POWER COATED TO RAL 5013 COLOUR.

DECORATIVE POST TOP STREETLIGHT STANDARD

DRAWING NUMBER

E11

REVISION NUMBER

A


SCALE

N.T.S.

May 2026




TOWN OF
COMOX

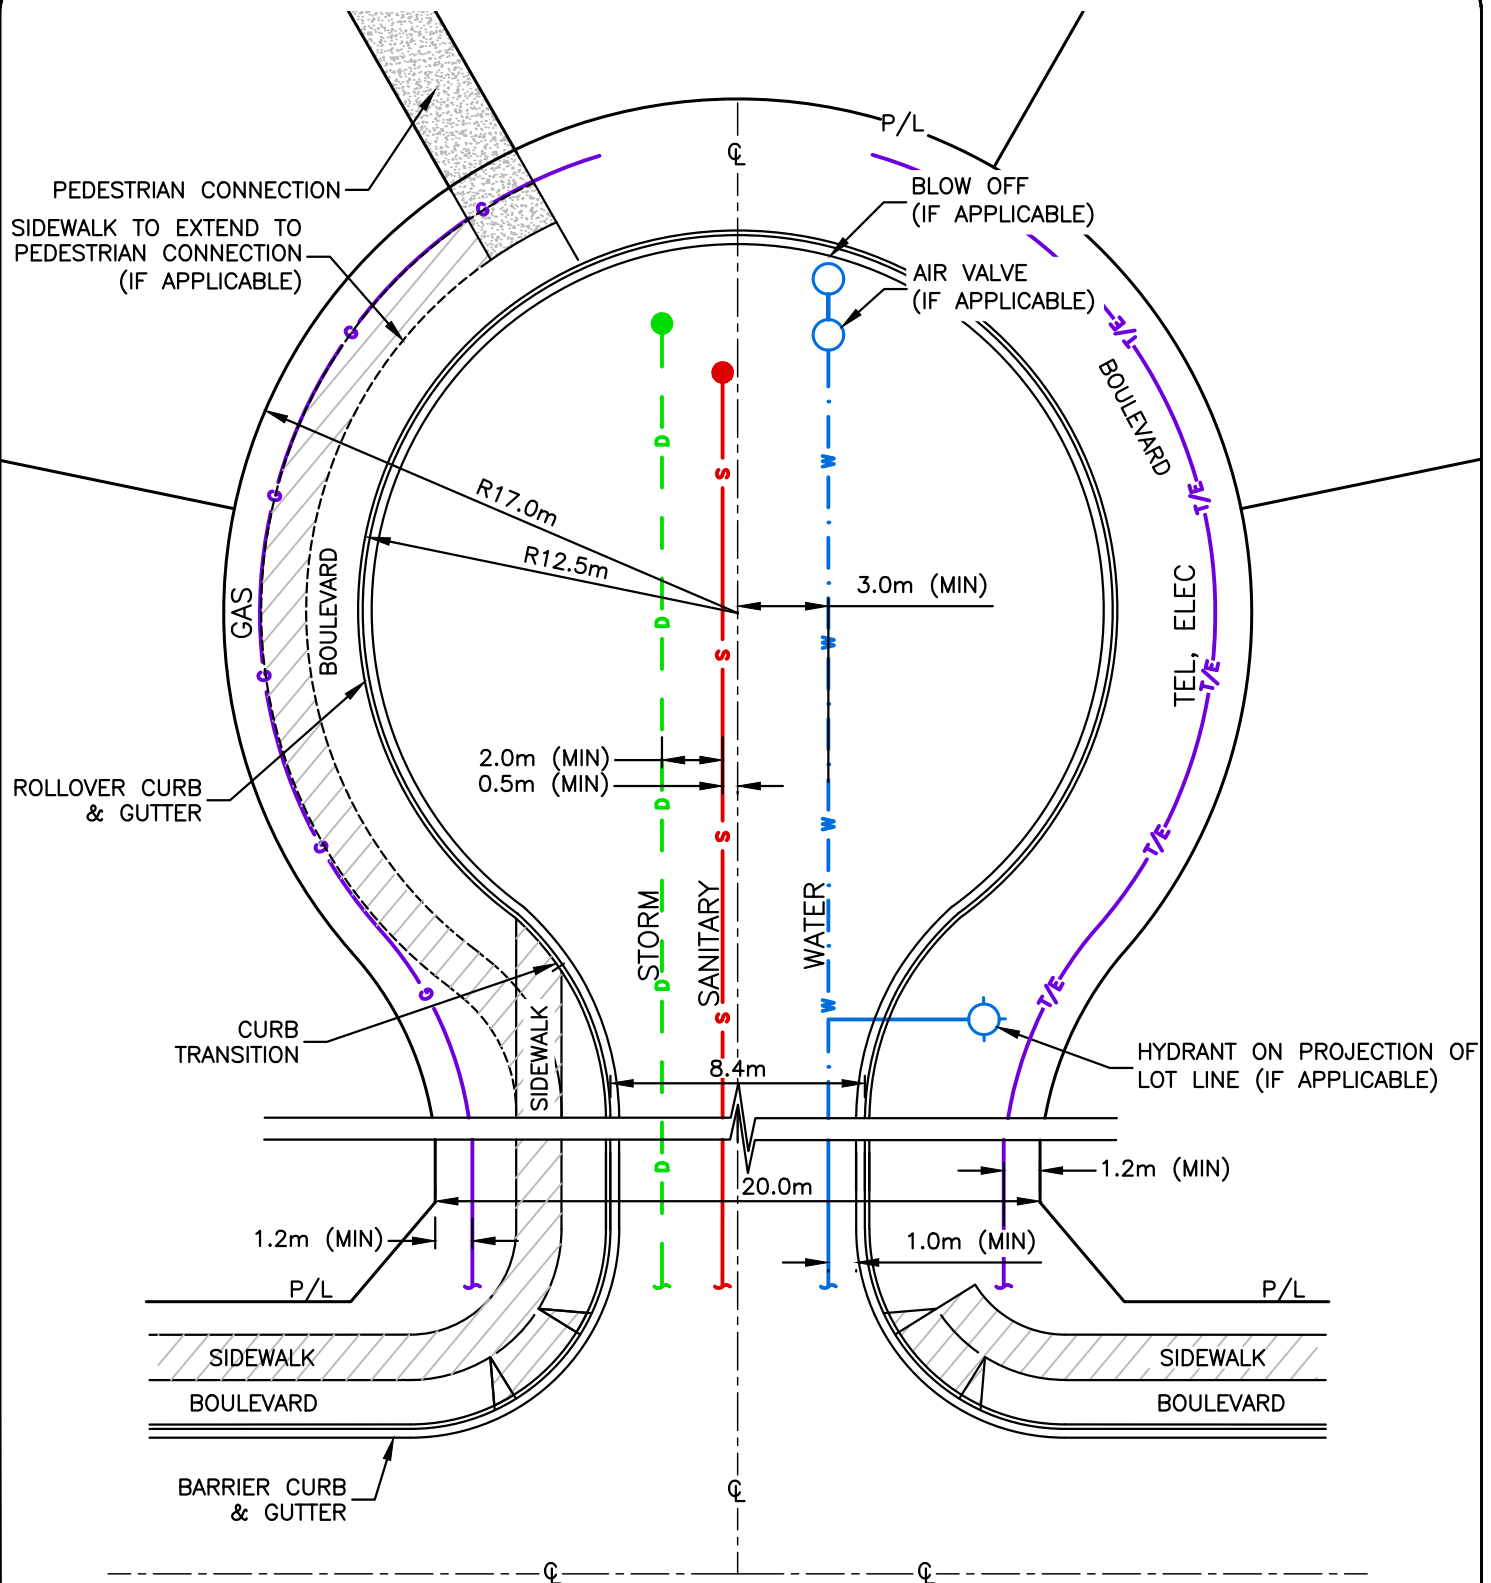

NOTE:

1. SIDEWALK REQUIRED FOR ALL CUL DE SACS, INCLUDING EXTENSION TO PEDESTRIAN CONNECTION



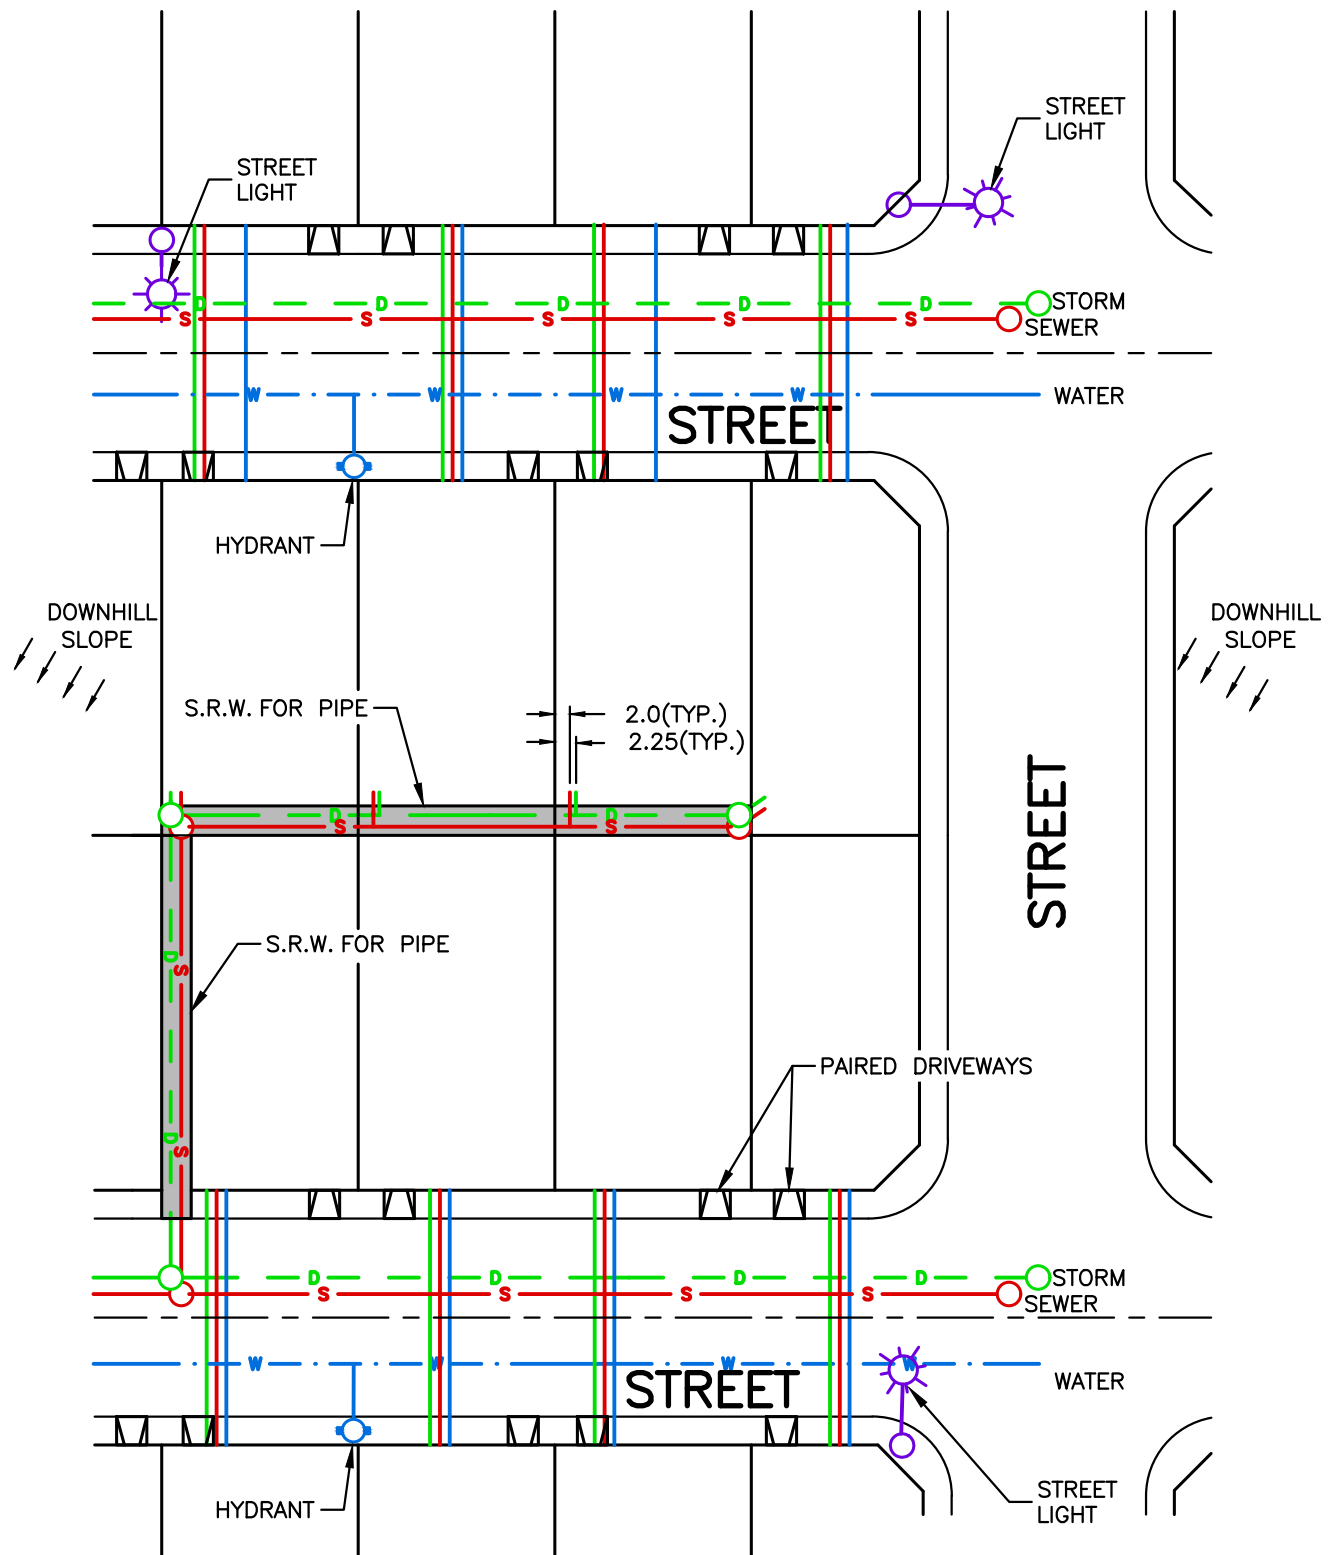

NOTES:

1. ALL DIMENSIONS IN METERS UNLESS OTHERWISE NOTED.
2. MINIMUM COVER OF WATER SERVICE TO BE 1.0m.
3. DRIVEWAY, UTILITIES, SRWS, ROADWAYS, AND OTHER INFRASTRUCTURE FEATURES SHOWN FOR ILLUSTRATIVE PURPOSES.

May 2026



TOWN OF
COMOX

PREFERRED SERVICE AND DRIVEWAY LOCATIONS

DRAWING NUMBER


G10

REVISION NUMBER

A

SCALE


N.T.S.

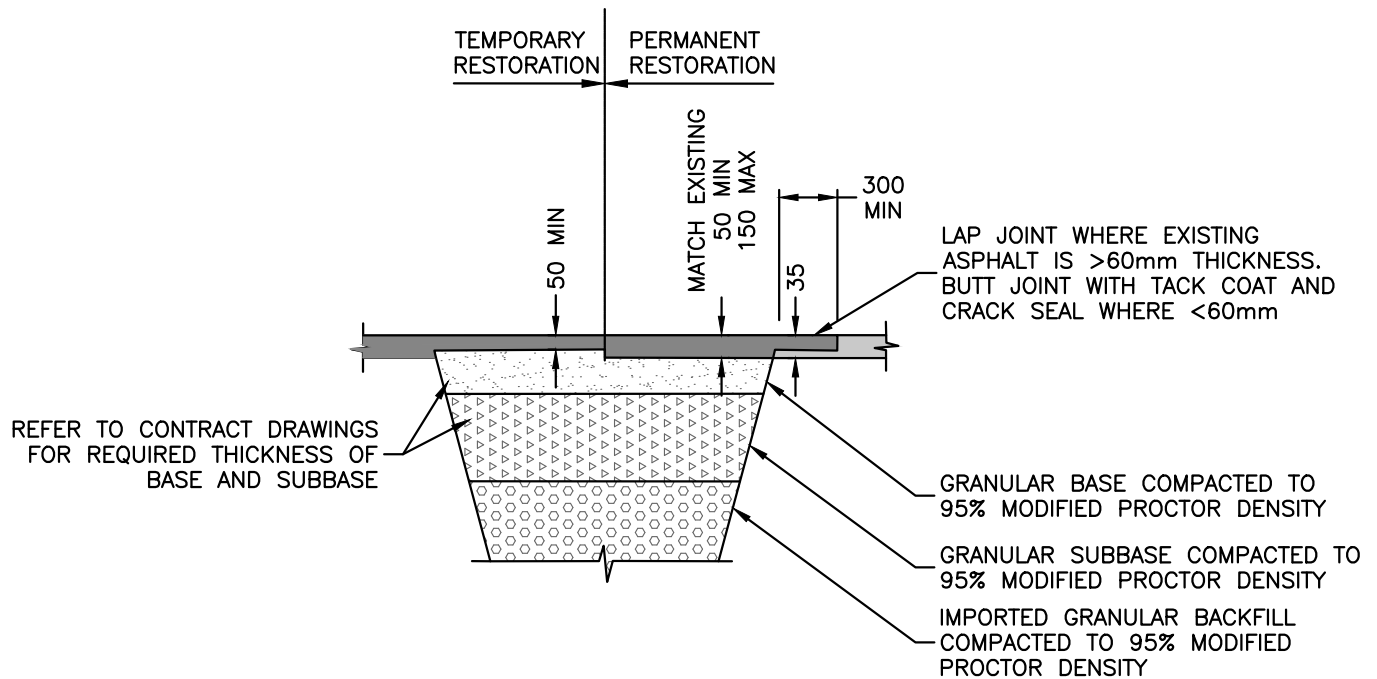

NOTE:

1. REFER TO CONTRACT DRAWINGS, SECTIONS 31 23 01 AND 32 12 16 FOR DETAILED SPECIFICATIONS.
2. ALL DIMENSIONS IN MILLIMETERS UNLESS OTHERWISE NOTED.



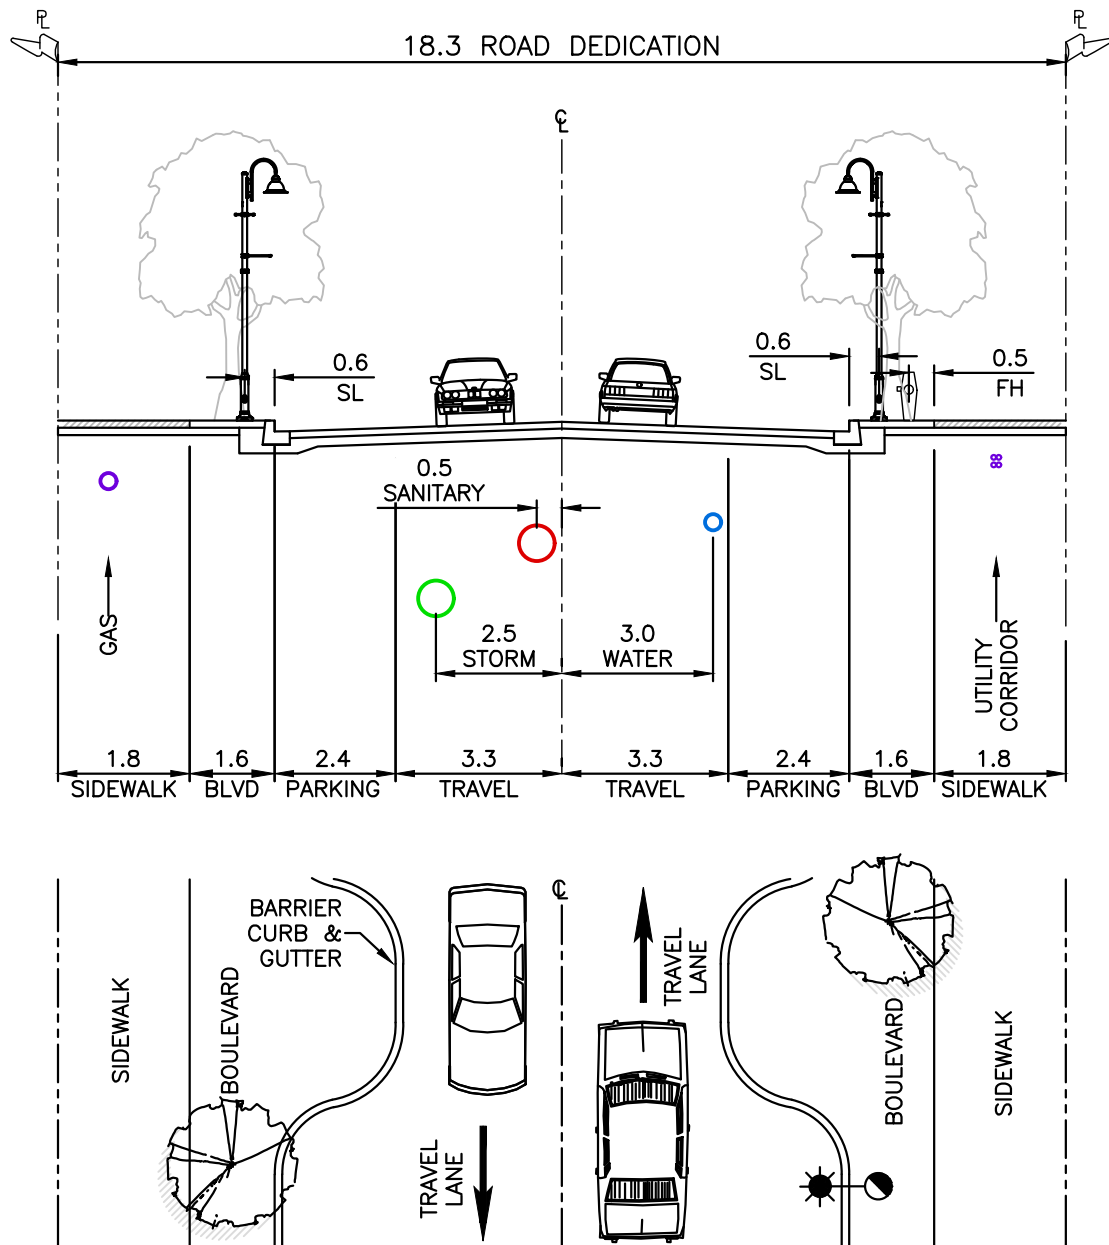

NOTE:

1. ALL DIMENSION ARE IN METERS UNLESS OTHERWISE NOTED.
2. SIDEWALKS WIDTH TO BE 1.8m OR TO THE BOULEVARD, WHICHEVER IS GREATER.
3. TREES AND LIGHTS TO BE STAGGERED; TREES TO BE CENTERED IN BOULEVARDS.
4. BULB OUTS TO BE LOCATED AT INTERSECTIONS.
5. ELEVATIONS FOR SANITARY, STORM, AND WATER UTILITIES SHOWN FOR ILLUSTRATIVE PURPOSES.



TOWN OF
COMOX

DOWNTOWN ROAD CROSS SECTION

DRAWING NUMBER


R9

REVISION NUMBER


A

SCALE

N.T.S.

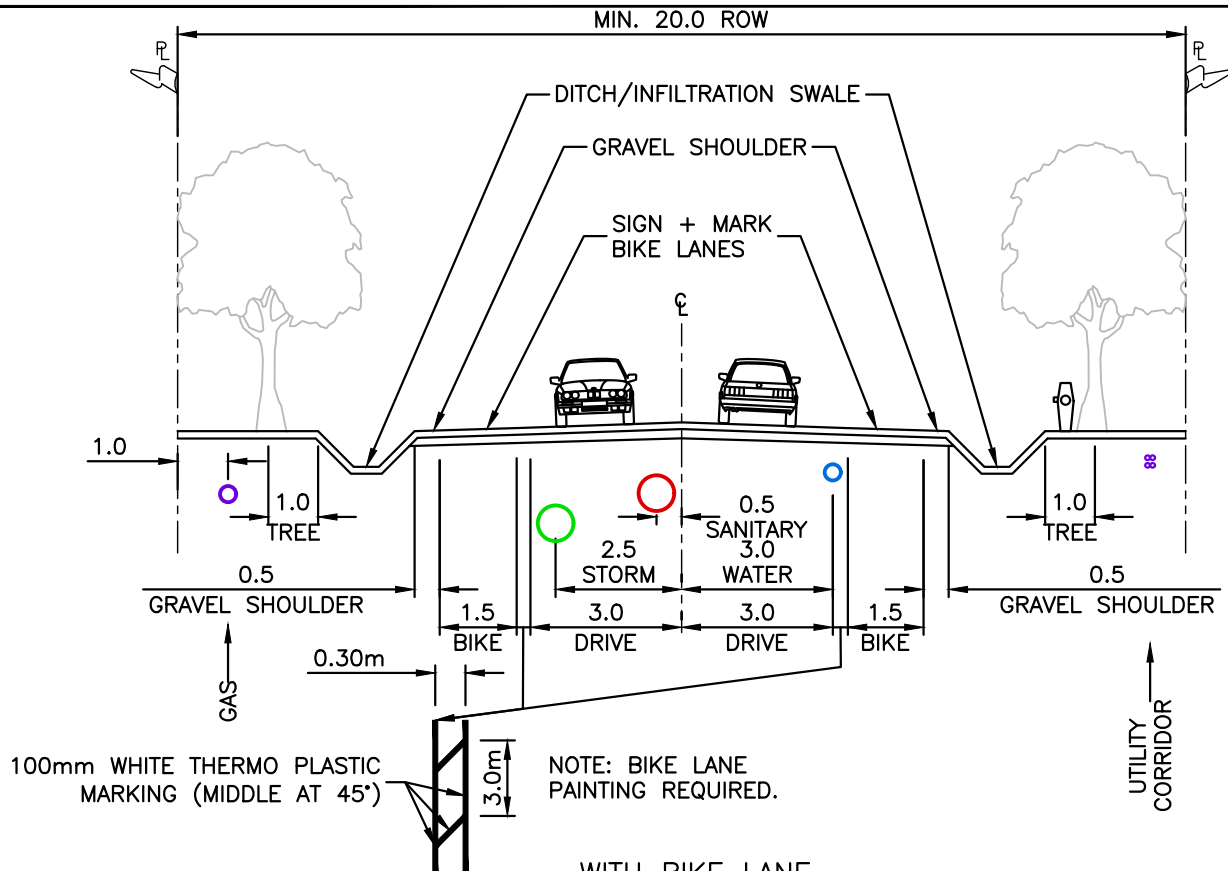


WITH BIKE LANE

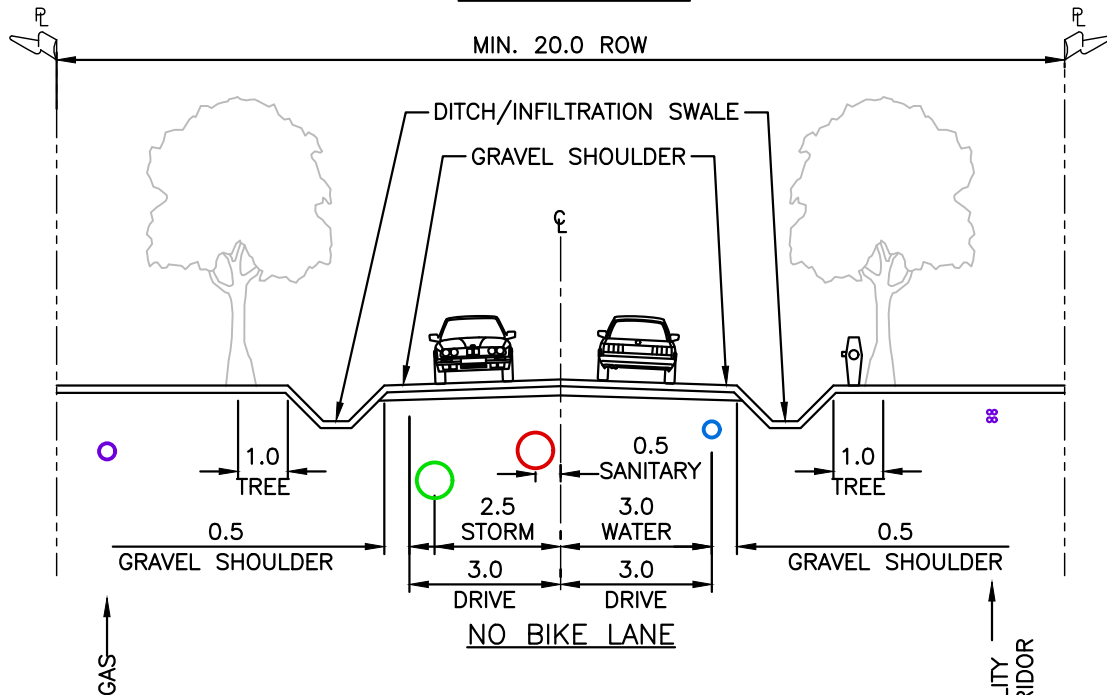

NOTE:

1. ALL DIMENSIONS ARE IN METERS UNLESS OTHERWISE NOTED.
2. ELEVATIONS FOR SANITARY, STORM, AND WATER UTILITIES SHOWN FOR ILLUSTRATIVE PURPOSES.
3. VEHICLE ACCESS, COMPLETE WITH CULVERT, REQUIRED AT HYDRANT LOCATIONS TO CROSS DITCH.
4. CENTRELINE AND BIKE LANE LINE PAINTING REQUIRED FOR SECTION WITH BIKE LANE; ONLY CENTRELINE PAINTING REQUIRED FOR SECTION WITHOUT BIKE LANE.



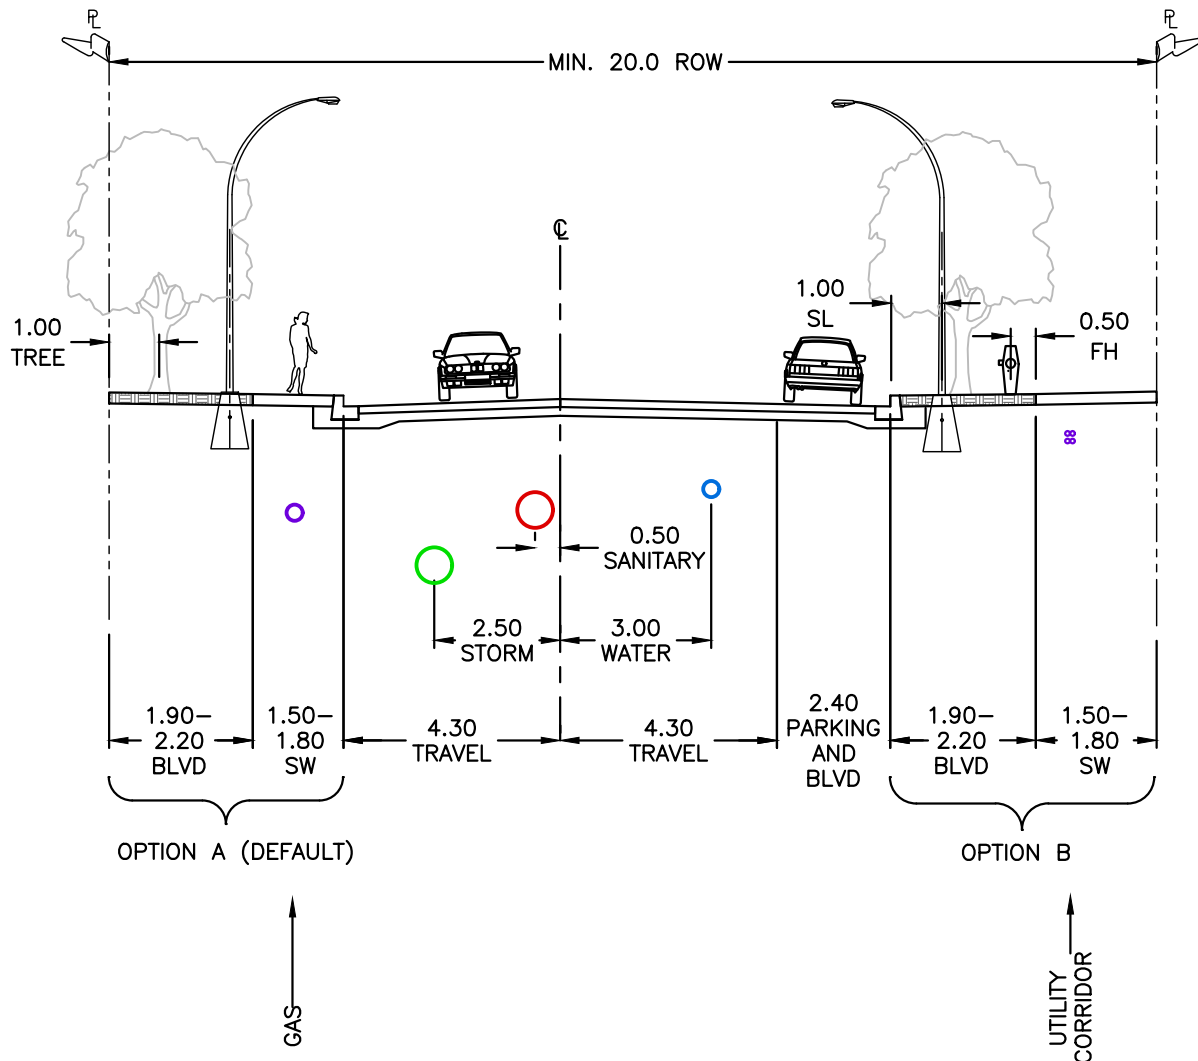

NOTE:

1. ALL DIMENSIONS ARE IN METERS UNLESS OTHERWISE NOTED.
2. SIDEWALK WIDTH TO BE 1.8m WITH THE OPTION TO DECREASE TO 1.5m DEPENDING ON EXISTING NEIGHBOURHOOD CHARACTER (TREES, DRIVEWAY GRADES, & UTILITY LOCATIONS).
3. SEE LANDSCAPE DESIGN GUIDELINES AND SPECIFICATIONS ON PARKING AND BOULEVARD TREATMENT.
4. SIDEWALKS ON BOTH SIDES OF ROAD WITH THE OPTION FOR SIDEWALK ON ONE SIDE ONLY DEPENDING UPON PEDESTRIAN VOLUME AND EXISTING NEIGHBOURHOOD CHARACTER (TREES, DRIVEWAY GRADES, & UTILITY LOCATIONS).
5. BOULEVARD WIDTH OF 1.9m IF SIDEWALK IS 1.8m.
6. BOULEVARD WIDTH OF 2.2m IF SIDEWALK IS 1.5m.
7. ELEVATIONS FOR SANITARY, STORM, AND WATER UTILITIES SHOWN FOR ILLUSTRATIVE PURPOSES.
8. GAS LOCATED UNDER SIDEWALK FOR OPTIONS A & B.
9. CENTRELINE PAINTING REQUIRED.

May 2026



TOWN OF
COMOX

MINOR COLLECTOR ROAD CROSS SECTION

DRAWING NUMBER


R11

REVISION NUMBER

A

SCALE

N.T.S.

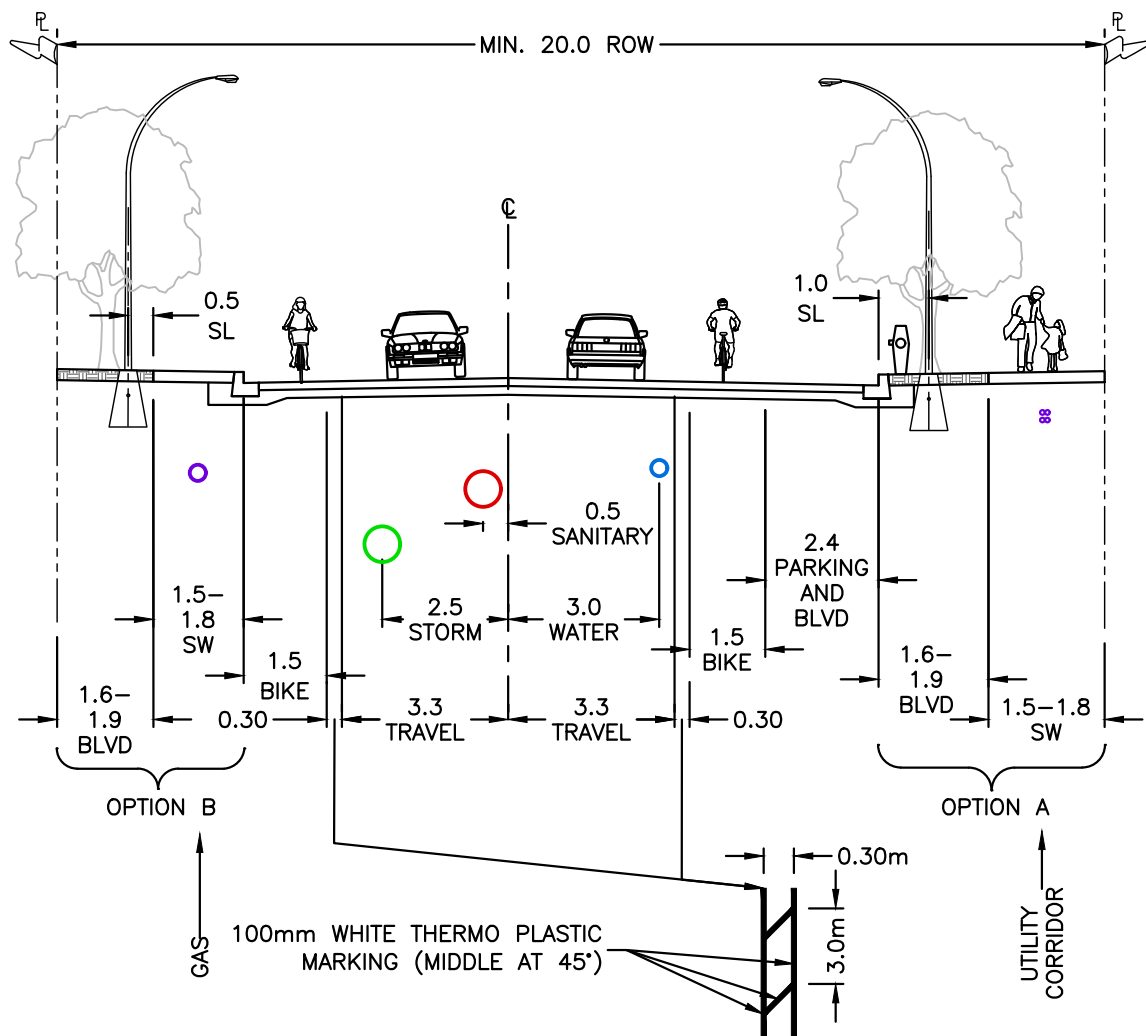

NOTE:

1. ALL DIMENSIONS ARE IN METERS UNLESS OTHERWISE NOTED.
2. SEE LANDSCAPE DESIGN GUIDELINES AND SPECIFICATIONS ON PARKING AND BOULEVARD TREATMENT.
3. OPTION A IS THE DEFAULT LAYOUT UNLESS THERE IS A CONFLICT WITH THE EXISTING NEIGHBORHOOD CHARACTER (TREES, STREETLIGHTS, DRIVEWAY GRADES, & UTILITY LOCATIONS), THEN OPTION B WILL BE USED.
4. SIDEWALK WIDTH TO BE 1.8m WITH THE OPTION TO DECREASE TO 1.5m DEPENDING ON EXISTING NEIGHBORHOOD CHARACTER (TREES, STREETLIGHTS, DRIVEWAY GRADES, & UTILITY LOCATIONS).
5. ELEVATIONS FOR SANITARY, STORM, AND WATER UTILITIES SHOWN FOR ILLUSTRATIVE PURPOSES.
6. GAS LOCATED UNDER SIDEWALK FOR OPTIONS A & B.
7. CENTRELINE AND BIKE LANE PAINTING REQUIRED.

MAJOR COLLECTOR ROAD
ROAD CROSS SECTION

DRAWING NUMBER


R12

REVISION NUMBER

A

SCALE

N.T.S.

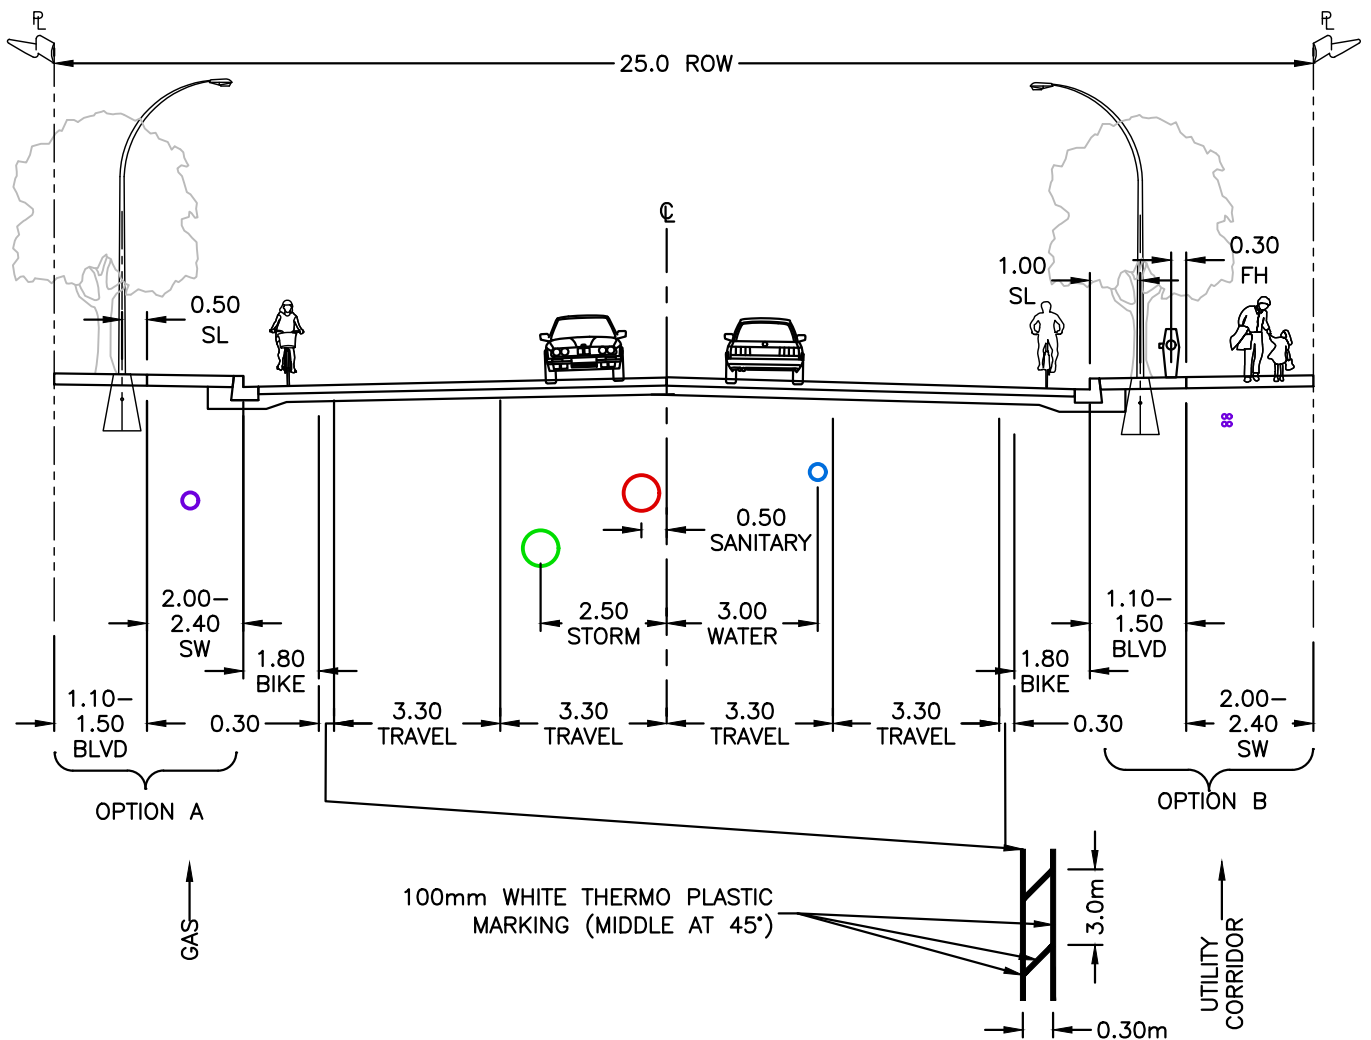

NOTE:

1. ALL DIMENSIONS ARE IN METERS UNLESS OTHERWISE NOTED.
2. SIDEWALK WIDTH TO BE 2.4m WITH THE OPTION TO DECREASE TO 2.0m DEPENDING ON EXISTING NEIGHBOURHOOD CHARACTER (TREES, STREETLIGHTS, DRIVEWAY GRADES, & UTILITY LOCATIONS).
3. OPTION A IS THE DEFAULT LAYOUT UNLESS THERE IS A CONFLICT WITH THE EXISTING NEIGHBOURHOOD CHARACTER (TREES, STREETLIGHTS, DRIVEWAY GRADES, & UTILITY LOCATIONS), THEN OPTION B WILL BE USED.
4. ELEVATIONS FOR SANITARY, STORM, AND WATER UTILITIES SHOWN FOR ILLUSTRATIVE PURPOSES.
5. GAS LOCATED UNDER SIDEWALK FOR OPTIONS A & B.
6. CENTRELINE, TWO-WAY TURNING LANE, AND BIKE LANE LINE PAINTING REQUIRED.



TOWN OF
COMOX

ARTERIAL (4-LANE) CROSS SECTION

DRAWING NUMBER


R13

REVISION NUMBER

A

SCALE


N.T.S.

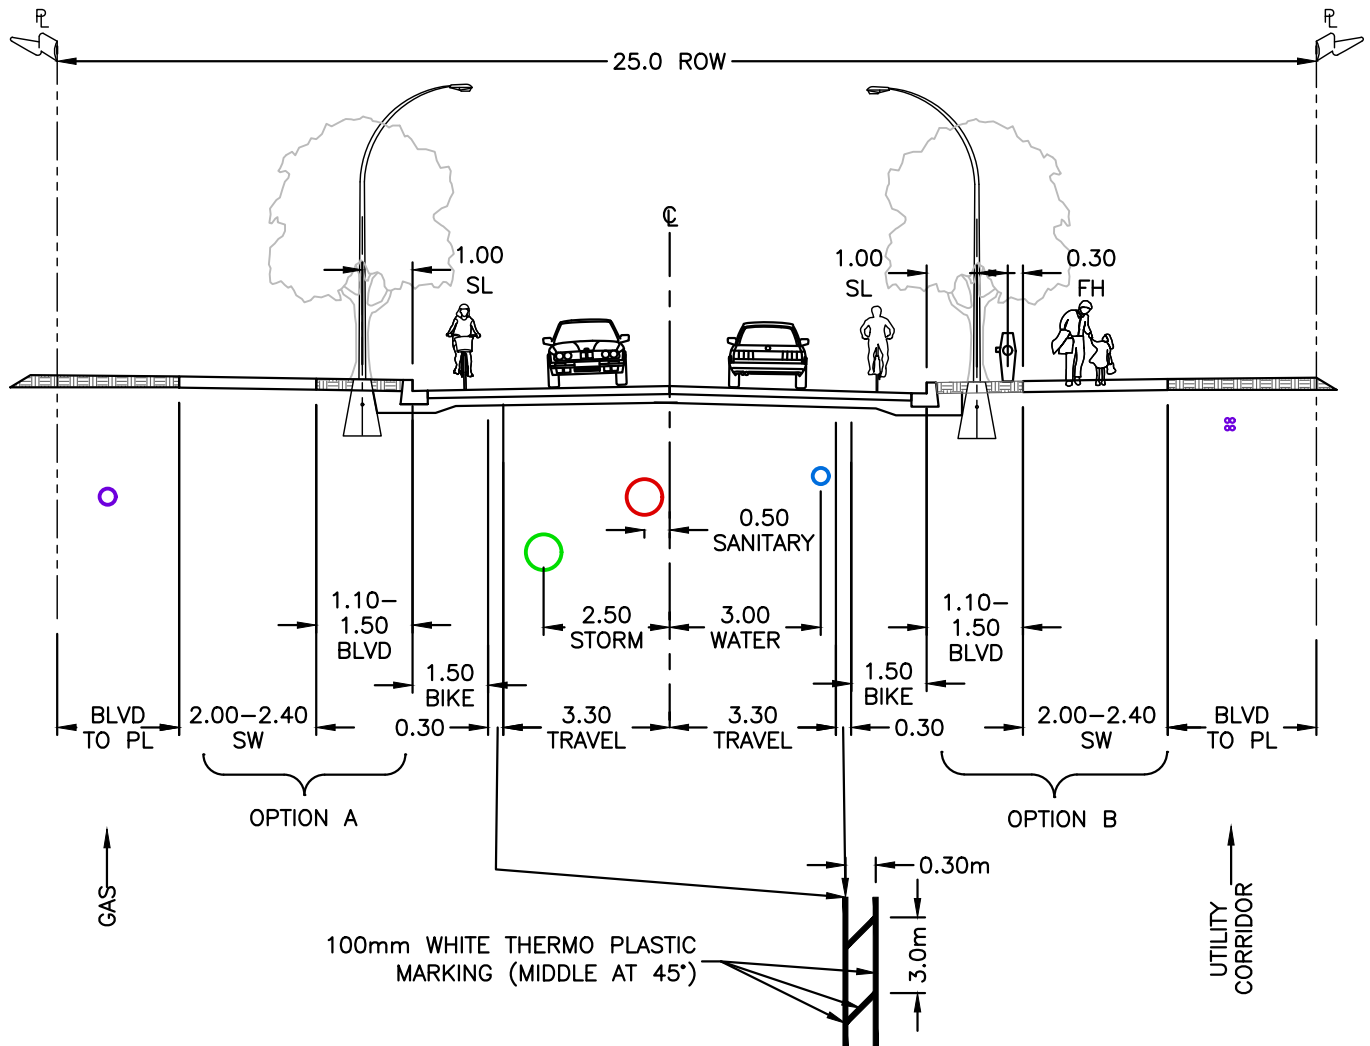

NOTE:

1. ALL DIMENSIONS ARE IN METERS UNLESS OTHERWISE NOTED.
2. BOULEVARD DEFAULT OF 1.1m WITH THE OPTION TO INCREASE TO 1.5m IF CONFLICT WITH EXISTING NEIGHBOURHOOD CHARACTER (TREES, STREETLIGHTS, DRIVEWAY GRADES, & UTILITY LOCATIONS).
3. SIDEWALK WIDTH TO BE 2.4m WITH THE OPTION TO DECREASE TO 2.0m DEPENDING ON EXISTING NEIGHBOURHOOD CHARACTER (TREES, STREETLIGHTS, DRIVEWAY GRADES, & UTILITY LOCATIONS).
4. OPTION A IS THE DEFAULT LAYOUT UNLESS THERE IS A CONFLICT WITH THE EXISTING NEIGHBOURHOOD CHARACTER (TREES, STREETLIGHTS, DRIVEWAY GRADES, & UTILITY LOCATIONS), THEN OPTION B WILL BE USED.
5. ELEVATIONS FOR SANITARY, STORM, AND WATER UTILITIES SHOWN FOR ILLUSTRATIVE PURPOSES.
6. CENTRELINE AND BIKE LANE PAINTING REQUIRED.



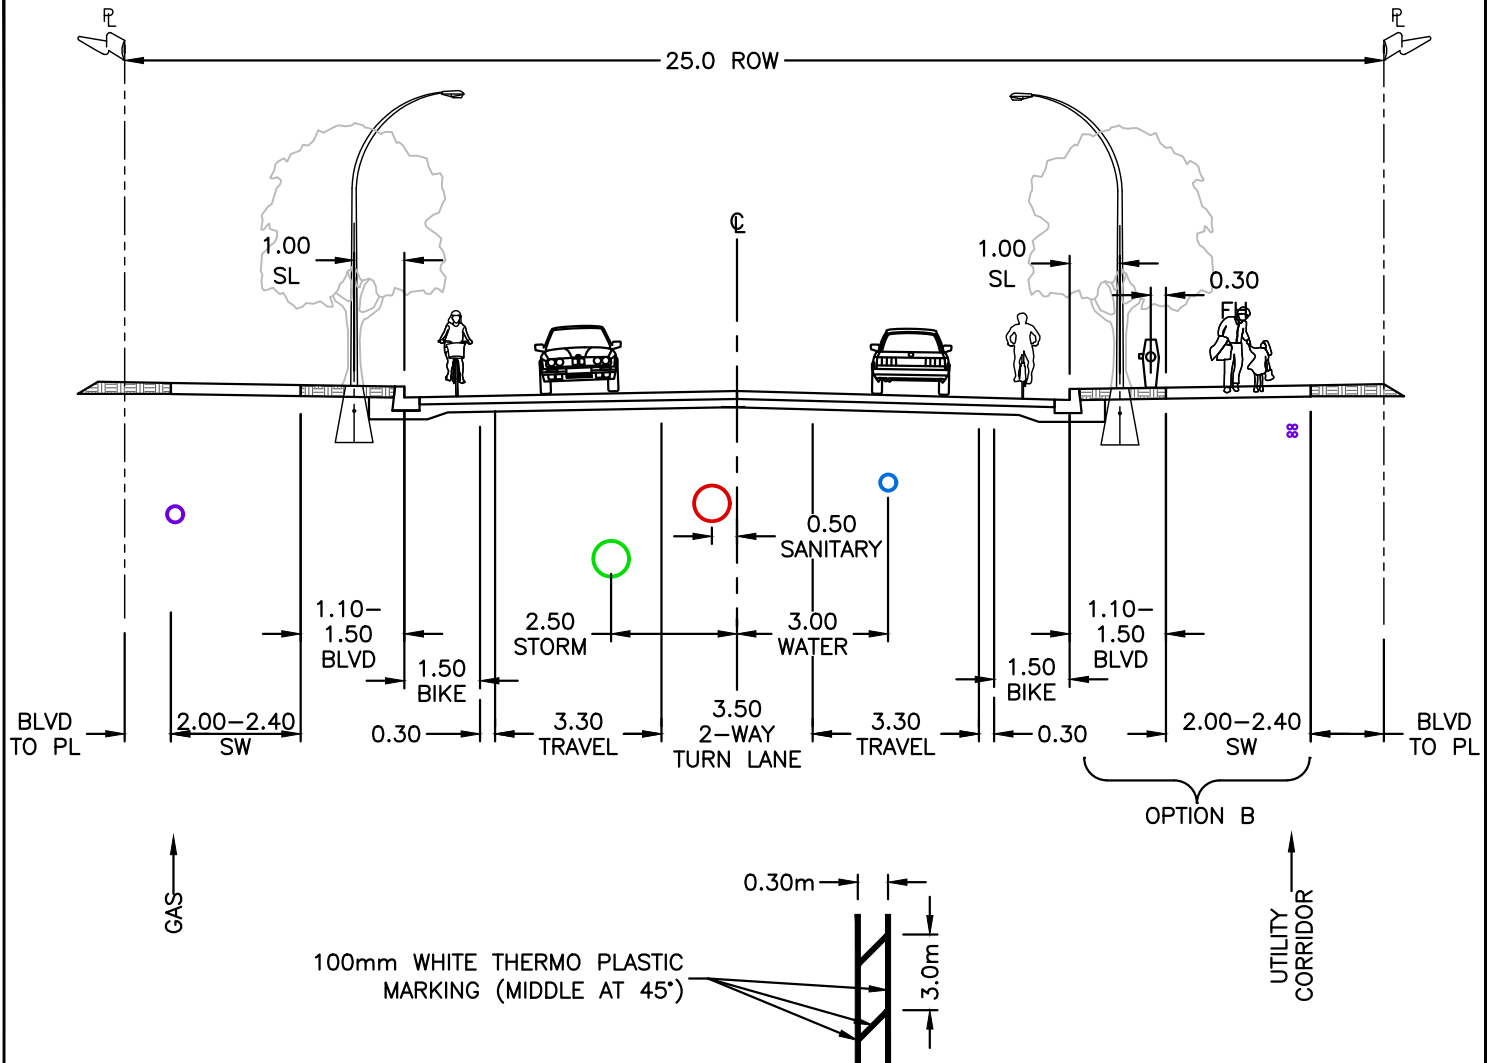

NOTE:

1. ALL DIMENSIONS ARE IN METERS UNLESS OTHERWISE NOTED.
2. SIDEWALK WIDTH TO BE 2.4m WITH THE OPTION TO DECREASE TO 2.0m DEPENDING ON EXISTING NEIGHBOURHOOD CHARACTER (TREES, STREETLIGHTS, DRIVEWAY GRADES, & UTILITY LOCATIONS).
3. OPTION A IS THE DEFAULT LAYOUT UNLESS THERE IS A CONFLICT WITH THE EXISTING NEIGHBOURHOOD CHARACTER (TREES, STREETLIGHTS, DRIVEWAY GRADES, & UTILITY LOCATIONS), THEN OPTION B WILL BE USED.
4. ELEVATIONS FOR SANITARY, STORM, AND WATER UTILITIES SHOWN FOR ILLUSTRATIVE PURPOSES.
5. CENTRELINE, TWO-WAY TURNING LANE, AND BIKE LANE LINE PAINTING REQUIRED.



TOWN OF
COMOX

ARTERIAL (3-LANE) CROSS SECTION

DRAWING NUMBER


R15

REVISION NUMBER

A

SCALE


N.T.S.

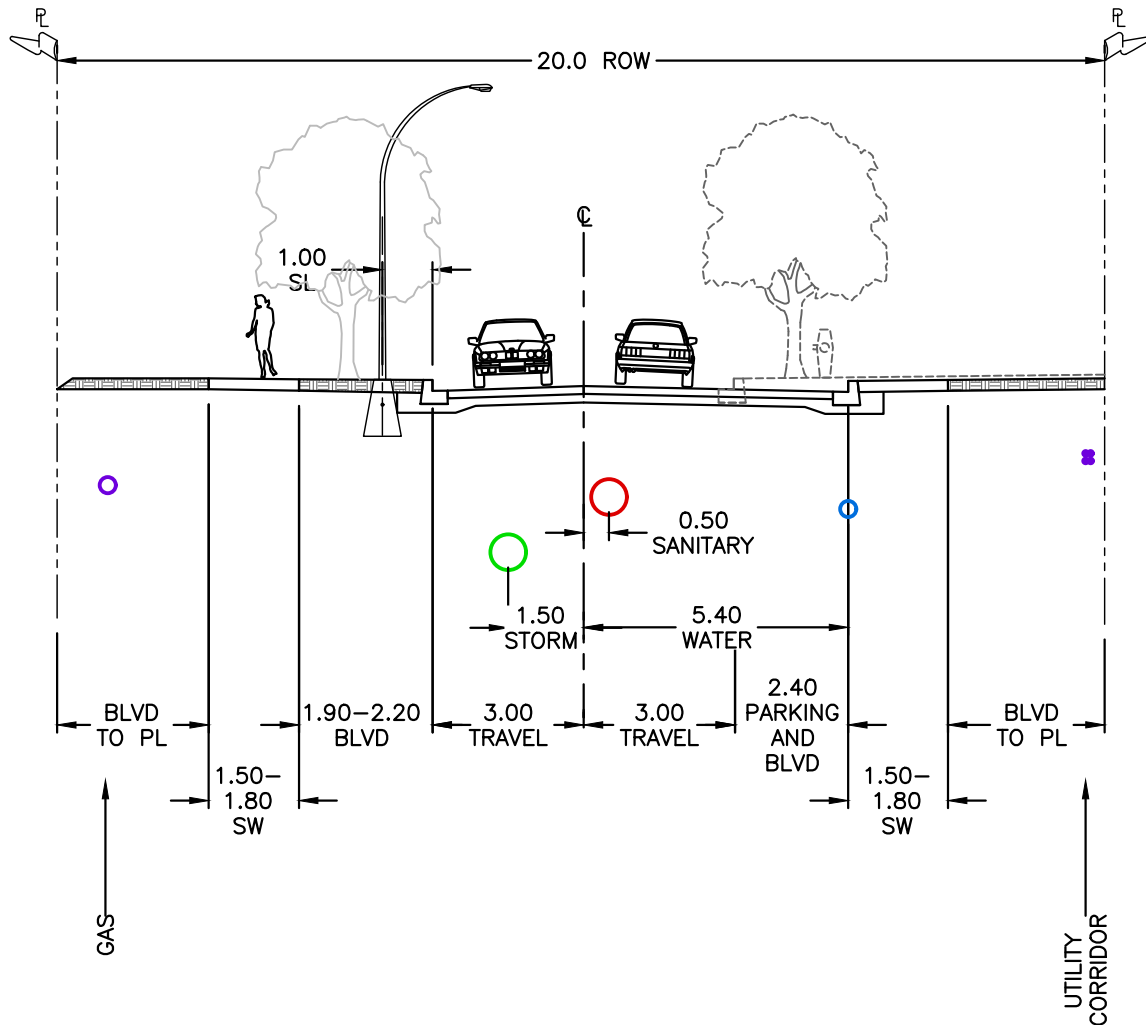

NOTE:

1. ALL DIMENSIONS ARE IN METERS UNLESS NOTED OTHERWISE.
2. BOULEVARD WIDTH OF 1.9m IF SIDEWALK IS 1.8m.
3. BOULEVARD WIDTH OF 2.2m IF SIDEWALK IS 1.5m.
4. ELEVATIONS FOR SANITARY, STORM, AND WATER UTILITIES SHOWN FOR ILLUSTRATIVE PURPOSES.



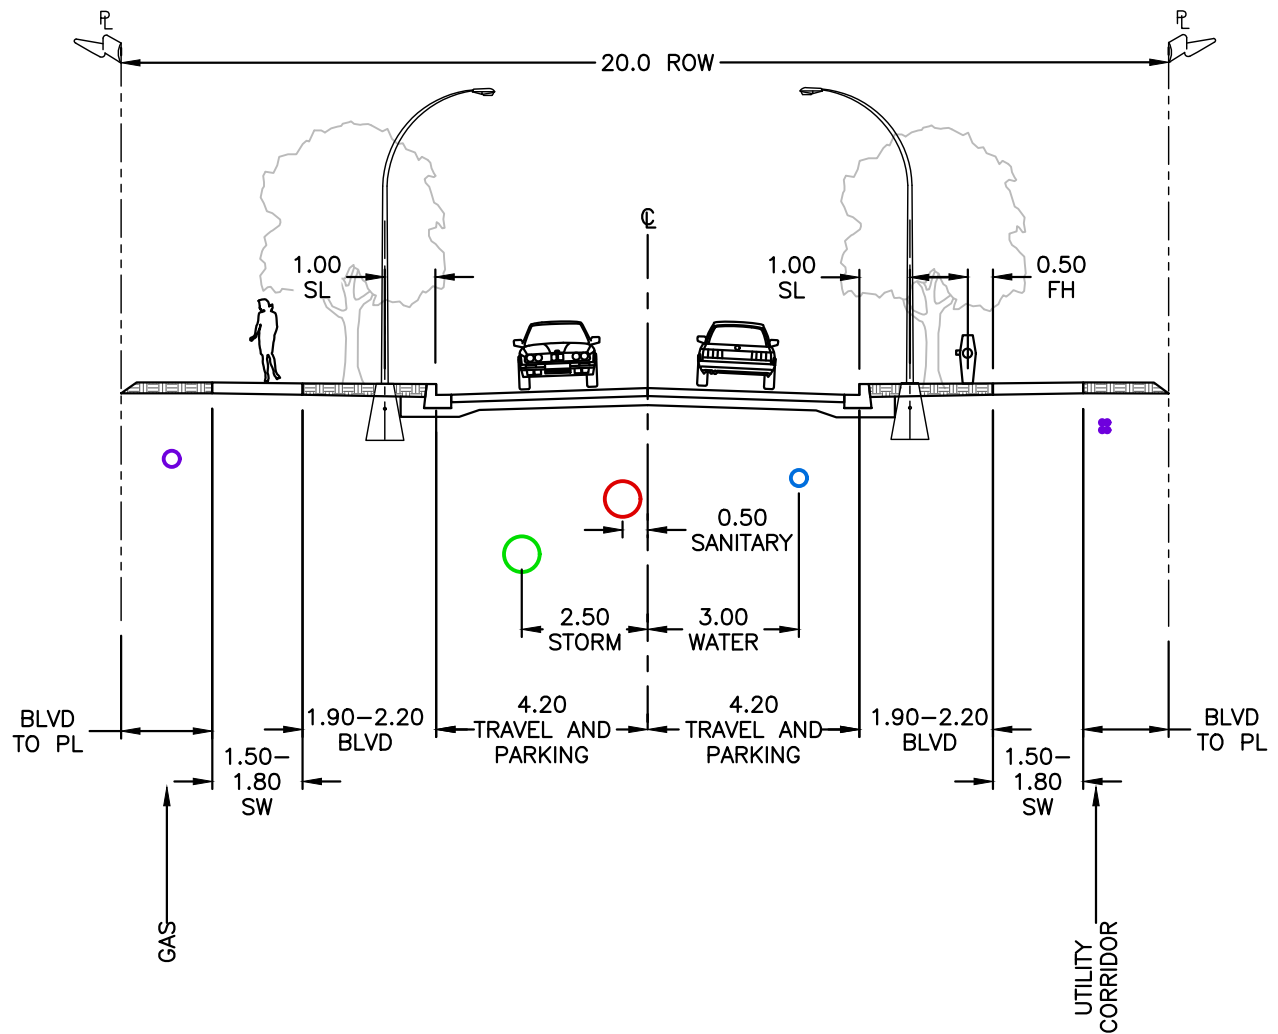

NOTE:

1. ALL DIMENSIONS ARE IN METERS UNLESS NOTED OTHERWISE.
2. BOULEVARD WIDTH OF 1.9m IF SIDEWALK IS 1.8m.
3. BOULEVARD WIDTH OF 2.2m IF SIDEWALK IS 1.5m.
4. ELEVATIONS FOR SANITARY, STORM, AND WATER UTILITIES SHOWN FOR ILLUSTRATIVE PURPOSES.

May 2026



TOWN OF
COMOX

LOCAL ROAD B
CROSS SECTION

DRAWING NUMBER


R16b

REVISION NUMBER

A

SCALE

N.T.S.

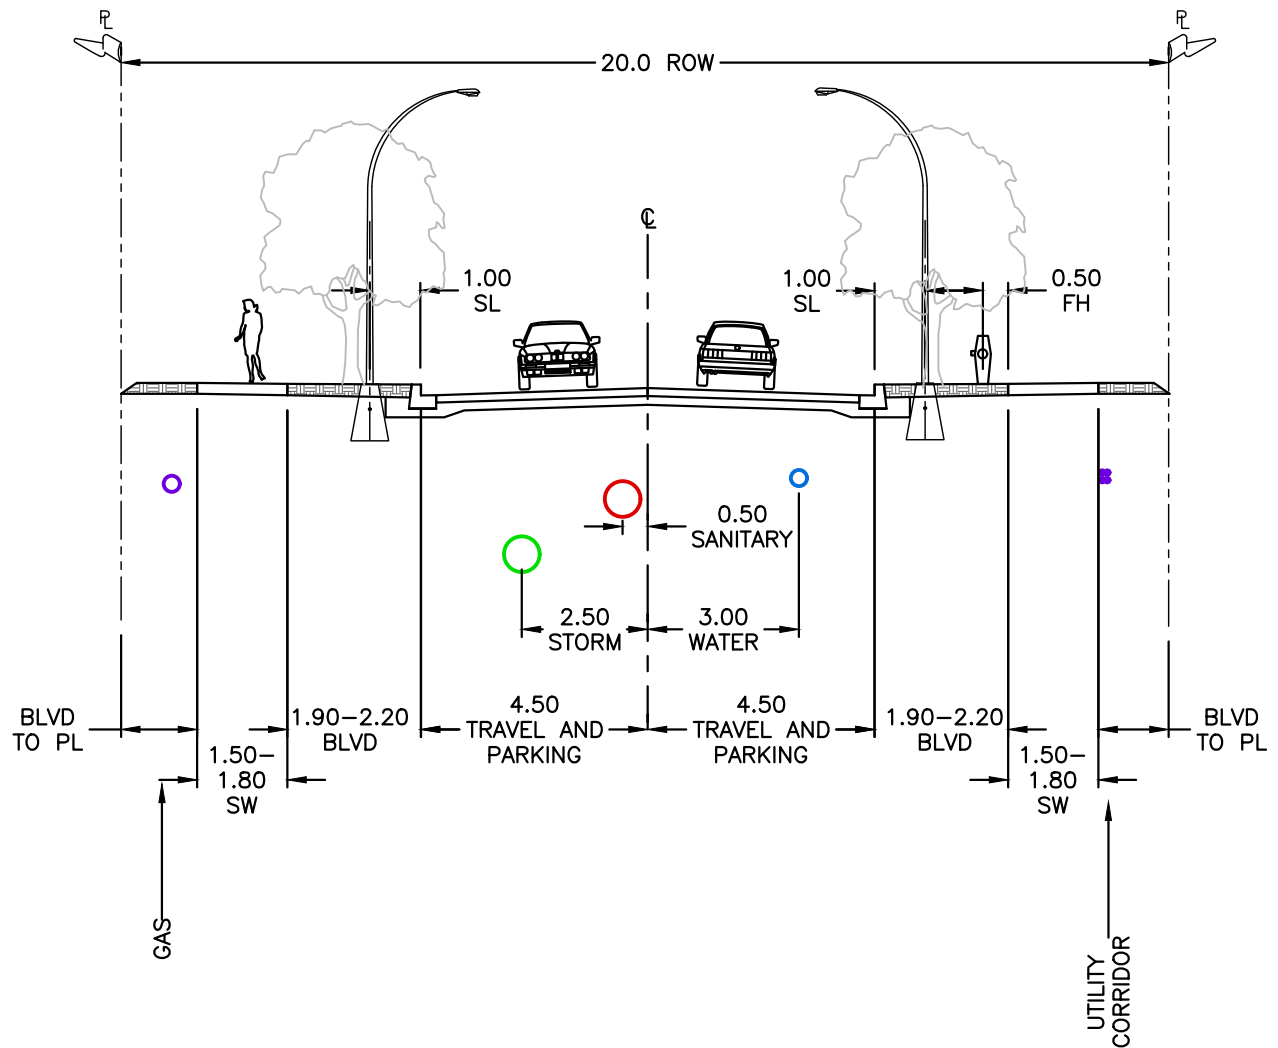

NOTE:

1. ALL DIMENSIONS ARE IN METERS UNLESS NOTED OTHERWISE.
2. BOULEVARD WIDTH OF 1.9m IF SIDEWALK IS 1.8m.
3. BOULEVARD WIDTH OF 2.2m IF SIDEWALK IS 1.5m.
4. ELEVATIONS FOR SANITARY, STORM, AND WATER UTILITIES SHOWN FOR ILLUSTRATIVE PURPOSES.

May 2026



TOWN OF
COMOX

LOCAL ROAD C
CROSS SECTION

DRAWING NUMBER


R16c

REVISION NUMBER

A

SCALE



N.T.S.

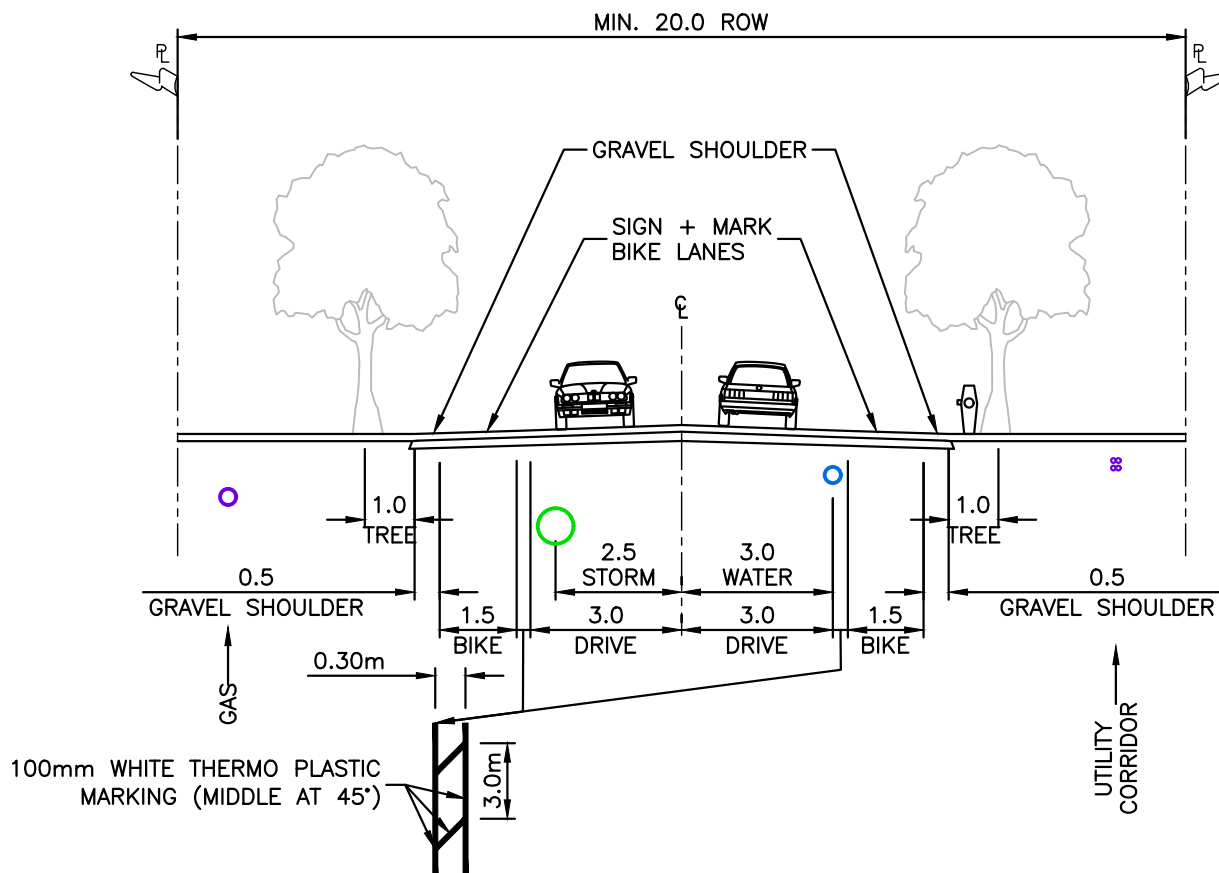

NOTE:

1. ALL DIMENSIONS ARE IN METERS UNLESS OTHERWISE NOTED.
2. BIKE LANE WIDTH OF 1.5m WITH 0.3m HATCH AREA ALONG DRIVE AISLES.
3. ELEVATIONS FOR STORM AND WATER UTILITIES SHOWN FOR ILLUSTRATIVE PURPOSES.
4. CENTRELINE AND BIKE LANE PAINTING REQUIRED.




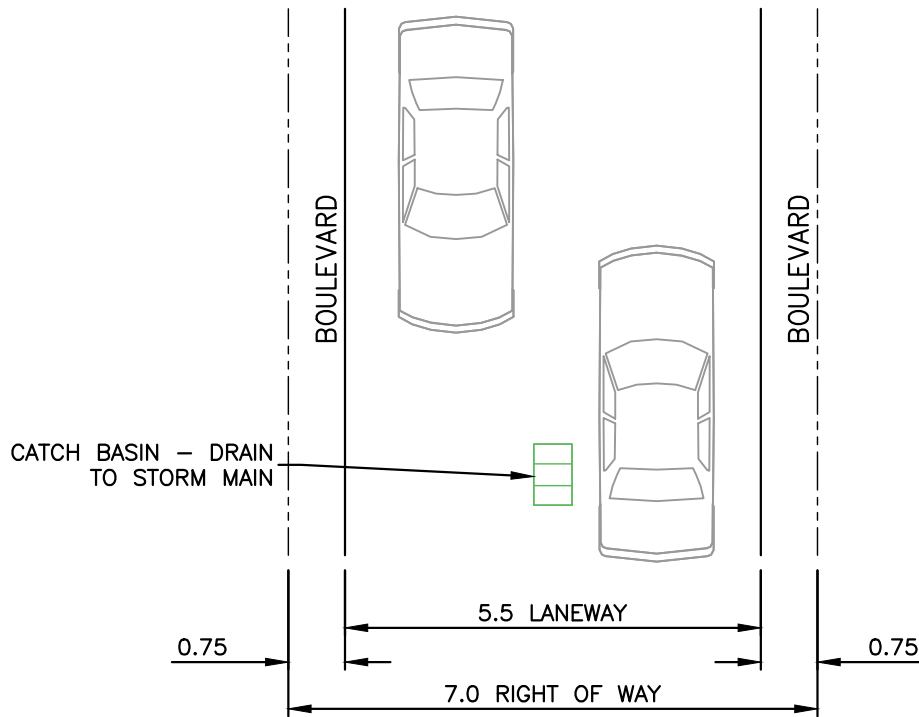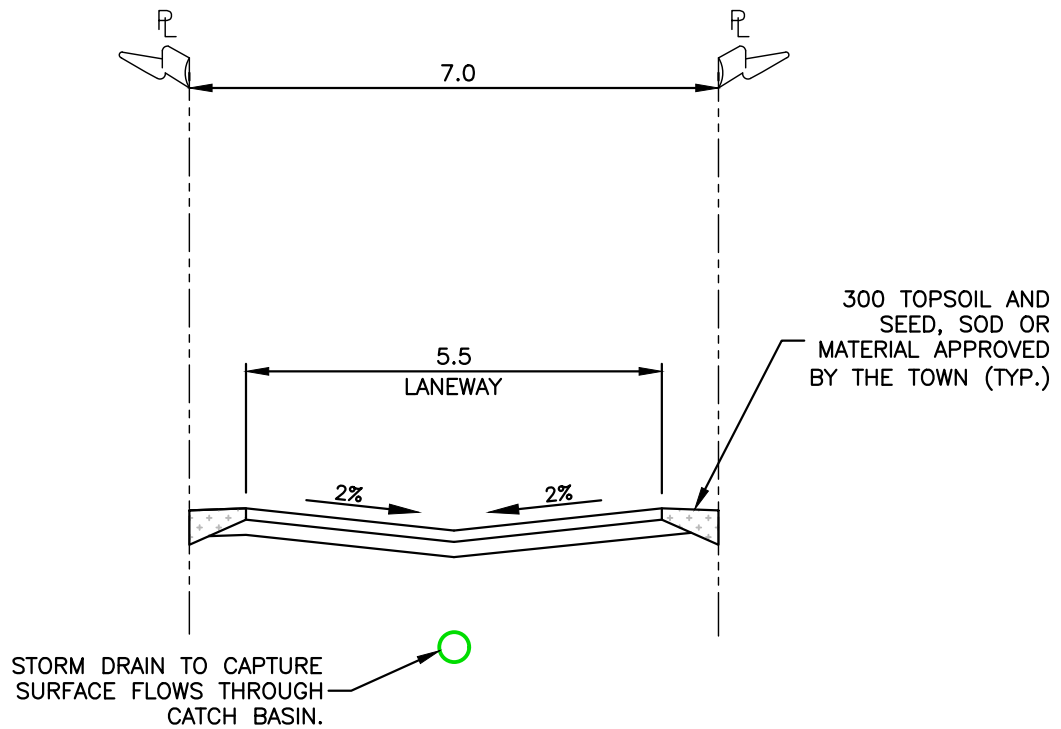

NOTE:

1. ALL DIMENSIONS IN METERS UNLESS OTHERWISE NOTED.
2. SANITARY, STORM, AND THIRD-PARTY UTILITIES MAY BE SERVICED THROUGH LANES IF THERE ARE NO OTHER OPTIONS FOR SERVICING ALONG THE FRONTAGE OF THE LOT.



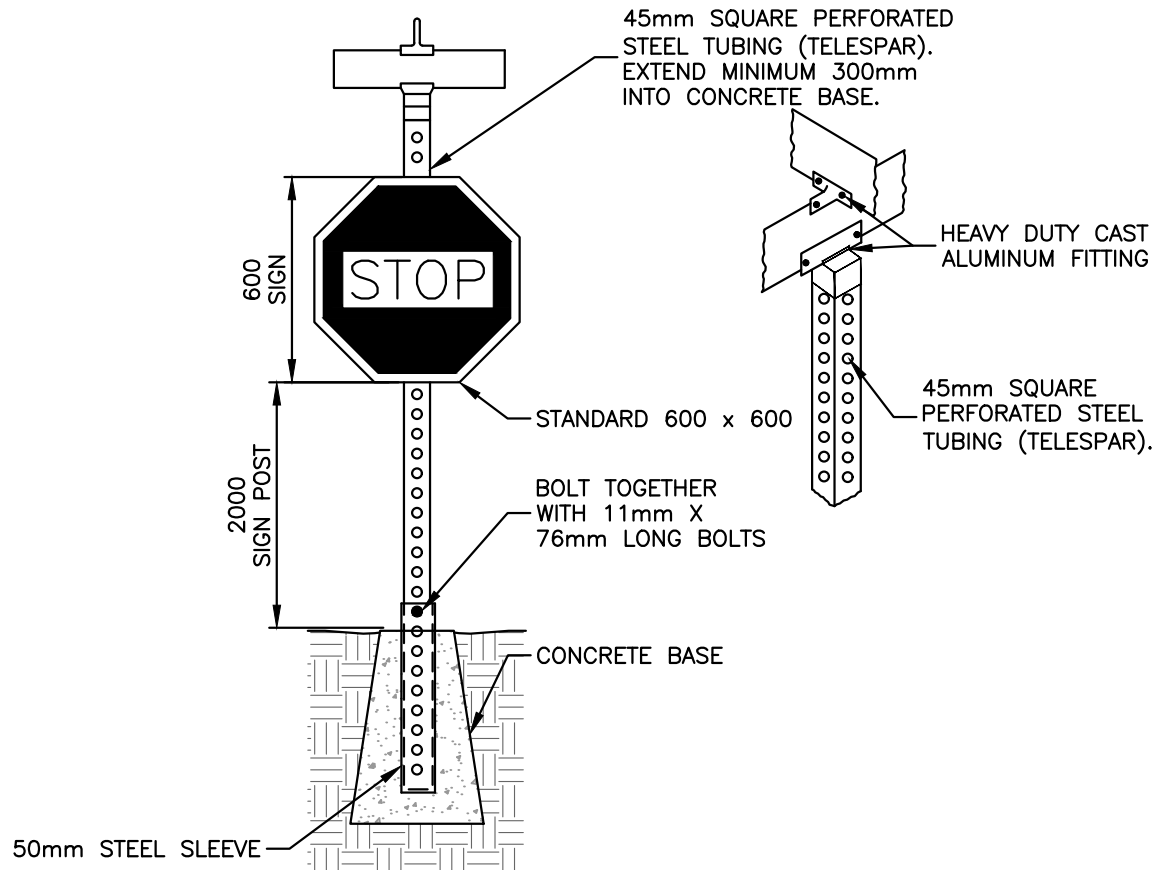

SIGN POST DETAILS




Substrate		Main Text	
Material	6" (150mm) extruded aluminum	Height	3.875" - 100mm
Length	16" - 32" with 2" increments	Font	Helvetica Compact
Sides	Double sided	Force	80%
Colour	Blue EG	Colour	White EG
Reflectivity	ASTM 1	CAP	Upper case
Logo		End Text	
Size	3.875" - 100mm	Size	3.875" - 100mm
Placement	Left, 1" from edge	CAP	Upper case
Other		Alignment	Justified center

NOTE:

SIGN DETAILS

1. ALL DIMENSIONS IN MILLIMETERS UNLESS NOTED OTHERWISE.
2. STREET NAME SIGNS AND SIGN POSITION SHALL CONFORM TO THE MANUAL OF UNIFORM TRAFFIC CONTROL DEVICES FOR CANADA.
3. STOP SIGN BLANK SHALL BE 12 ga. (0.0081) S0SH32 ALLOY ALUMINUM OR EQUAL.
4. STOP SIGN FACE SHALL BE STANDARD 600 x 600 DIAMOND GRADE HIGH INTENSITY REFLECTORIZED WHITE OR REFLECTORIZED RED.




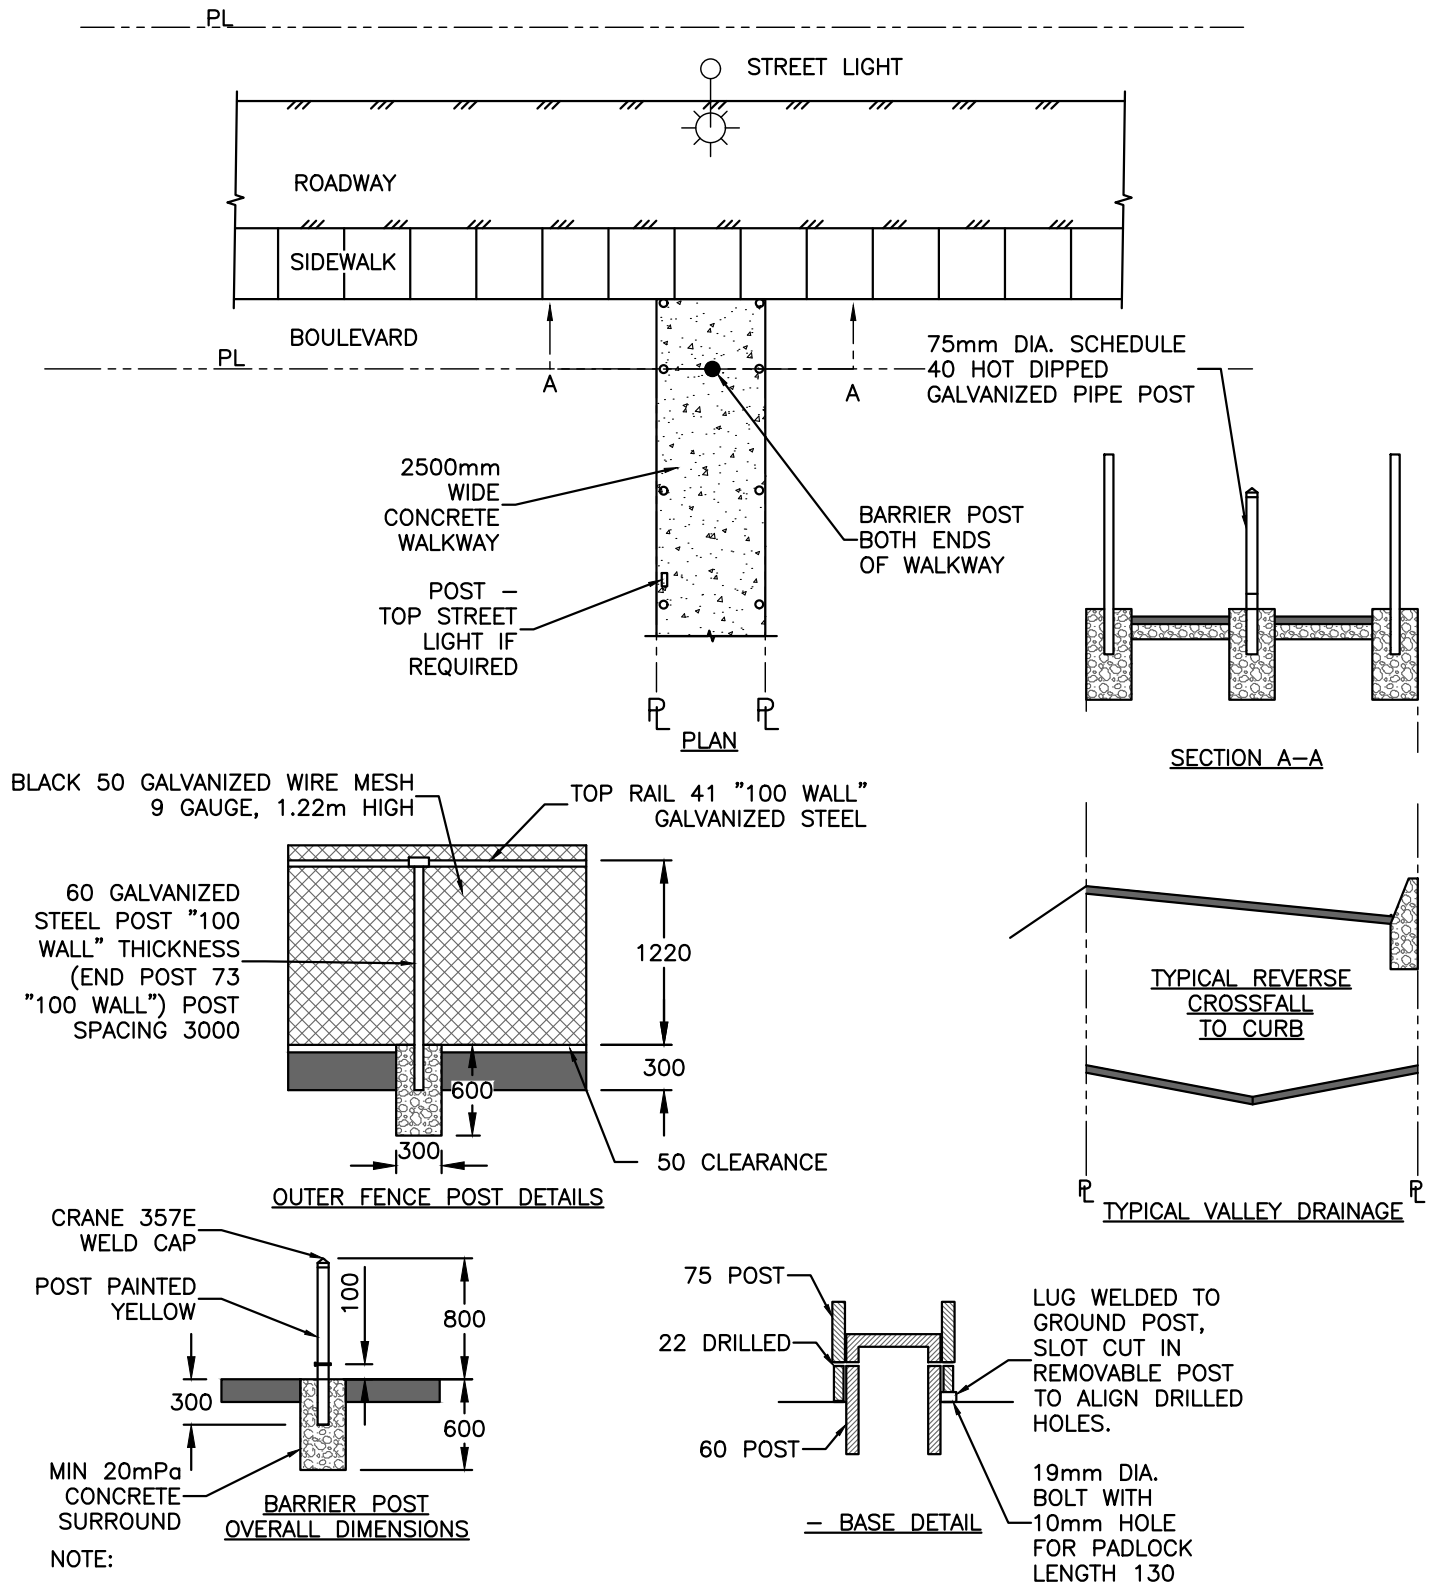


NOTE:

1. ALL DIMENSIONS ARE IN MILLIMETERS UNLESS OTHERWISE NOTED.
2. SLOPE OF WALKWAY TO BE MIN. OF 2% WITH POSITIVE DRAINAGE.




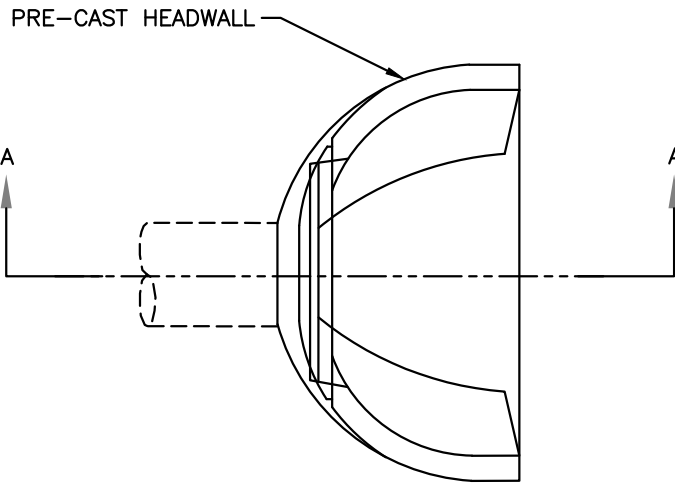

PLAN

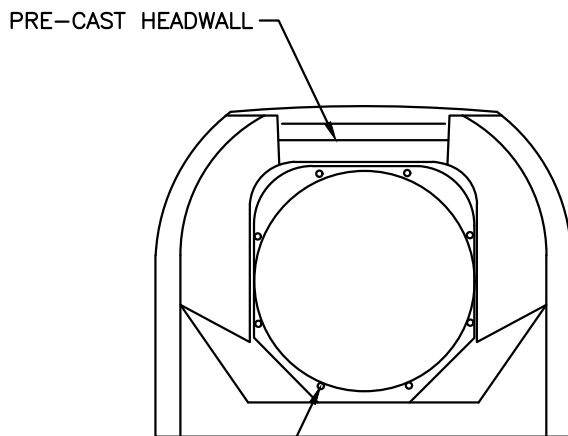

ELEVATION

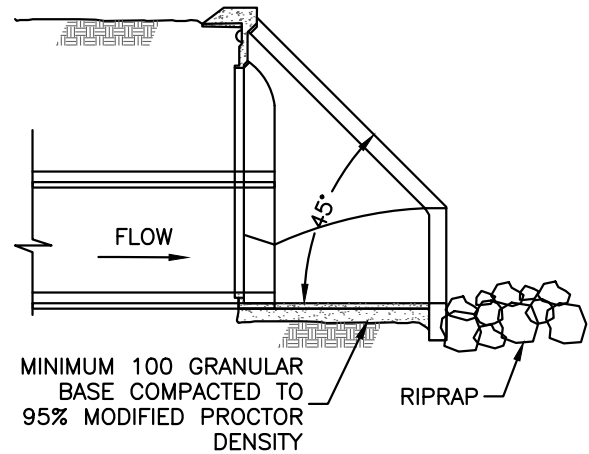


SECTION A-A

NOTE:

1. SAFETY GRILLAGE MAY BE SPECIFIED SHOULD DEBRIS MANAGEMENT BE REQUIRED AT THE CULVERT LOCATION.




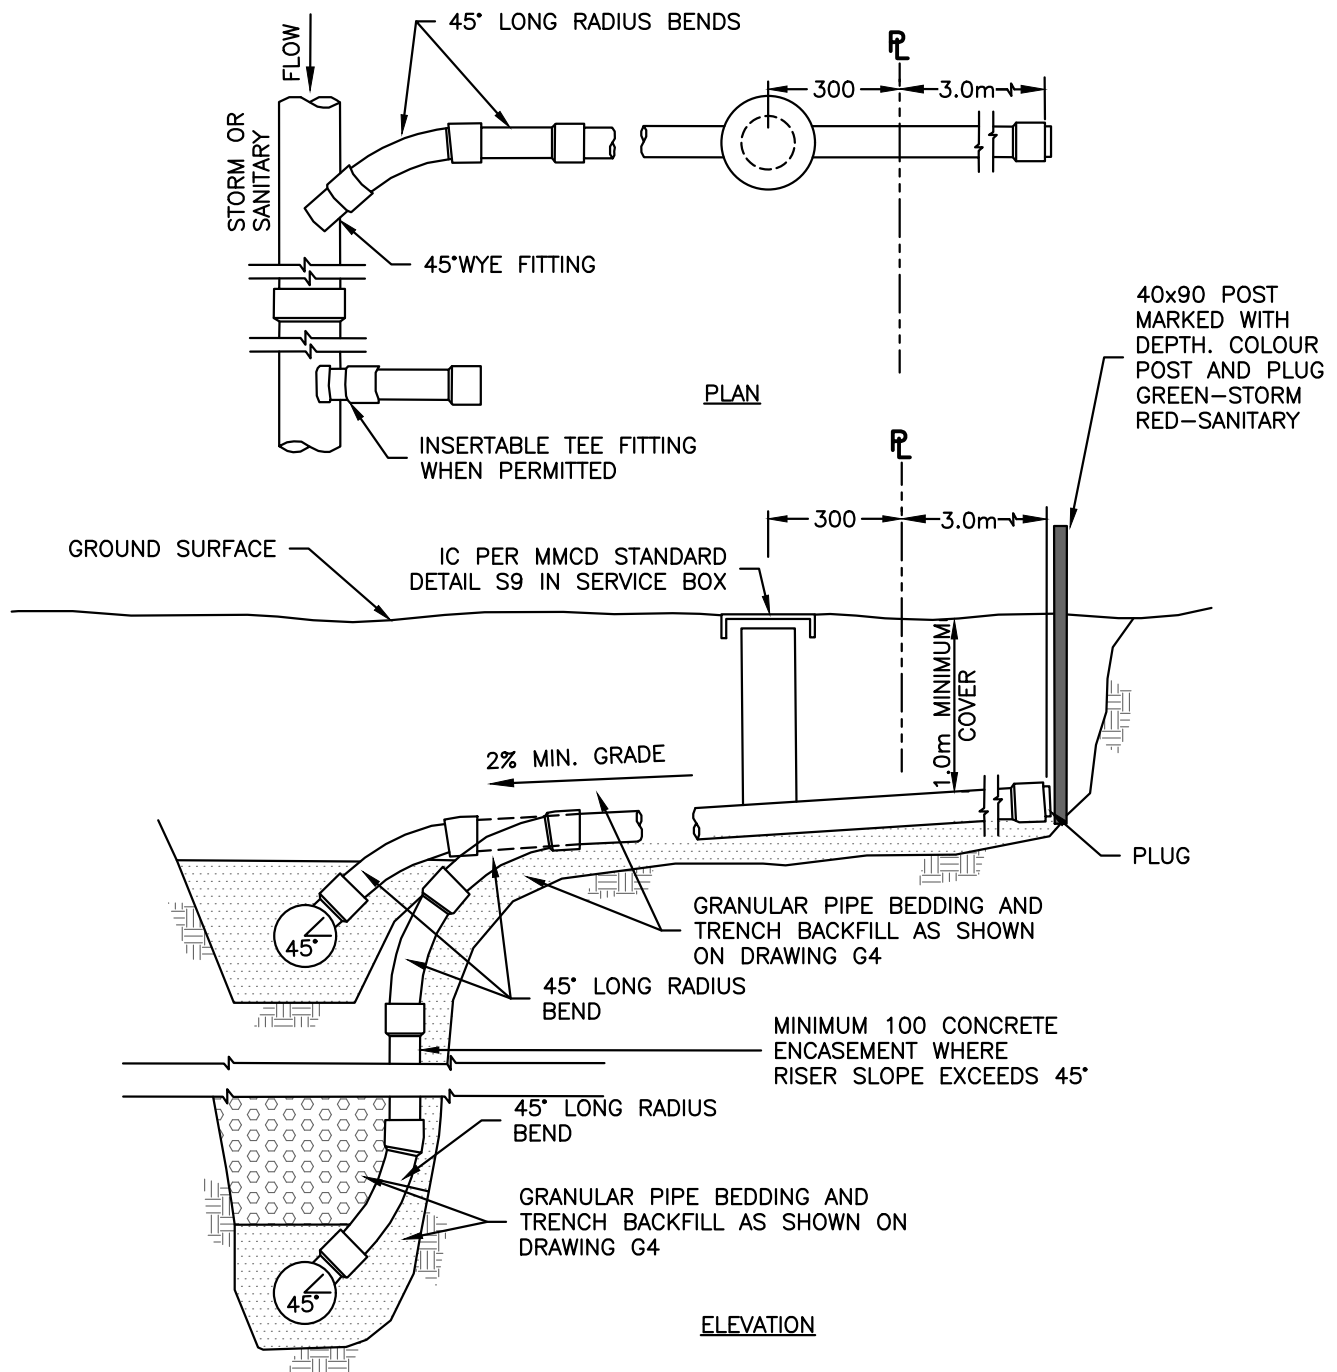

NOTE:

1. CONCRETE STORM SEWER PIPES TO BE PROVIDED WITH SUPPLIER INSTALLED PVC STUB.
2. RISER TYPE SERVICE TO BE USED ONLY WHEN SERVICE IS MORE THAN 2.4m ABOVE WYE INVERT OR AS DIRECTED BY CONTRACT ADMINISTRATOR.
3. LOCATION OF SERVICE AND MARKER AS SHOWN ON CONTRACT DRAWINGS.
4. ALL DIMENSIONS IN MILLIMETERS UNLESS OTHERWISE NOTED.






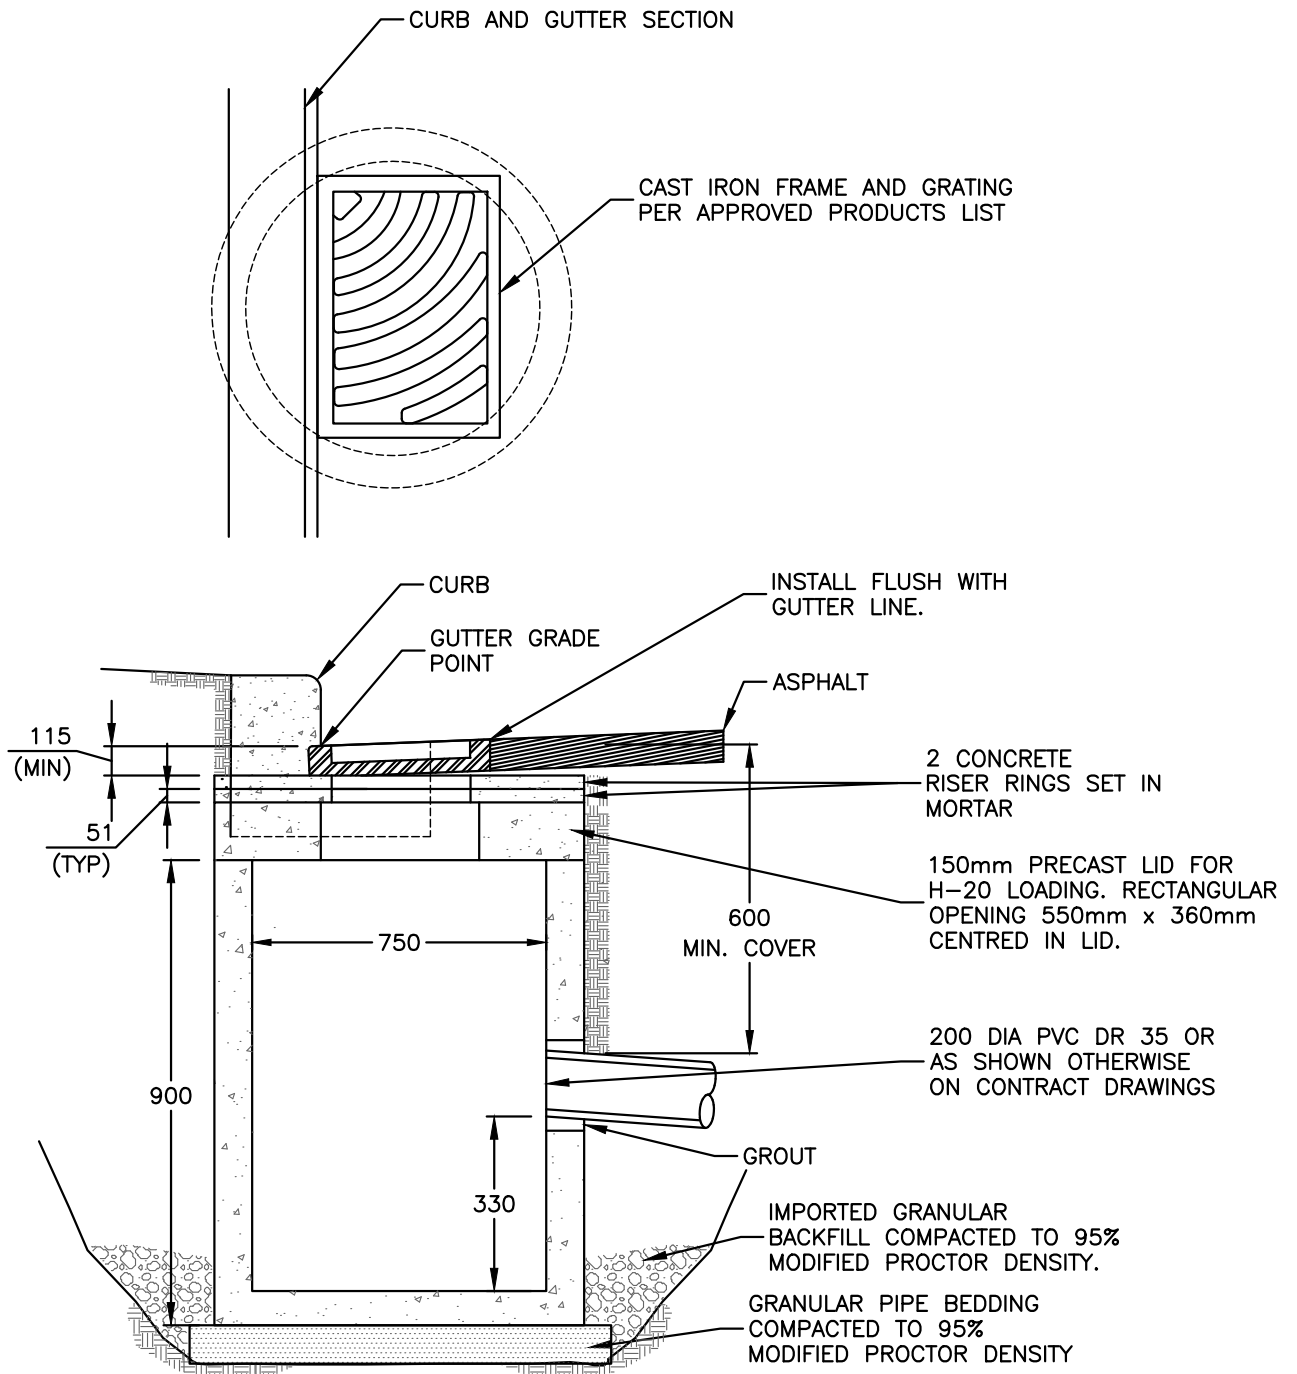

NOTE:

1. ALL DIMENSIONS IN MILLIMETRES UNLESS OTHERWISE SHOWN.
2. PRECAST UNITS c/w BASE AND H-20 RATING, APPROVED BY CONTRACT ADMINISTRATOR, ARE ACCEPTABLE.



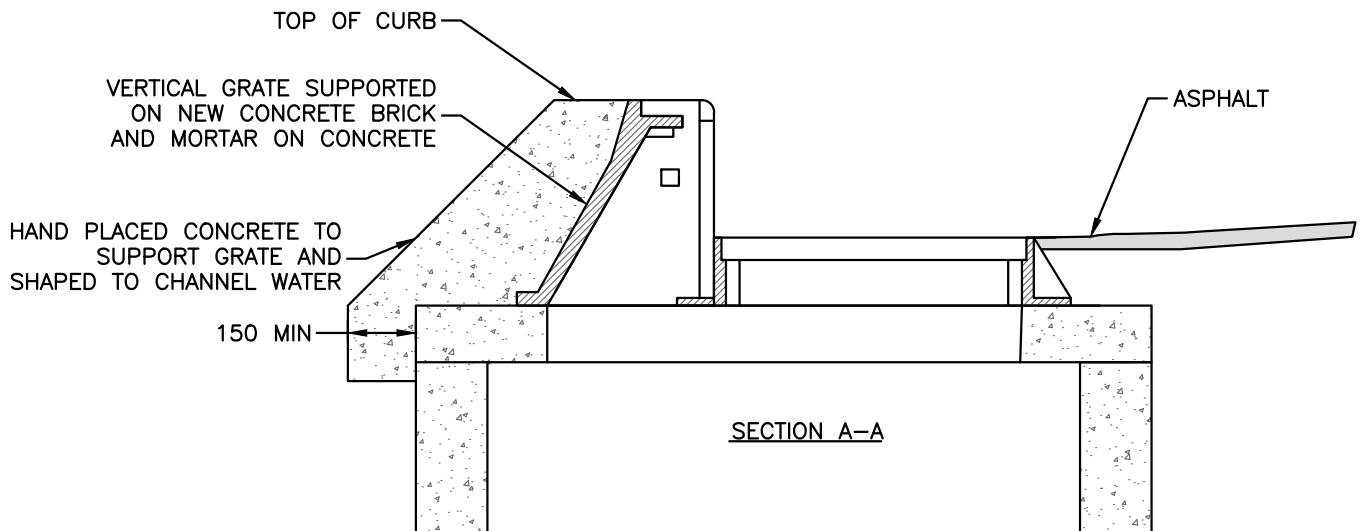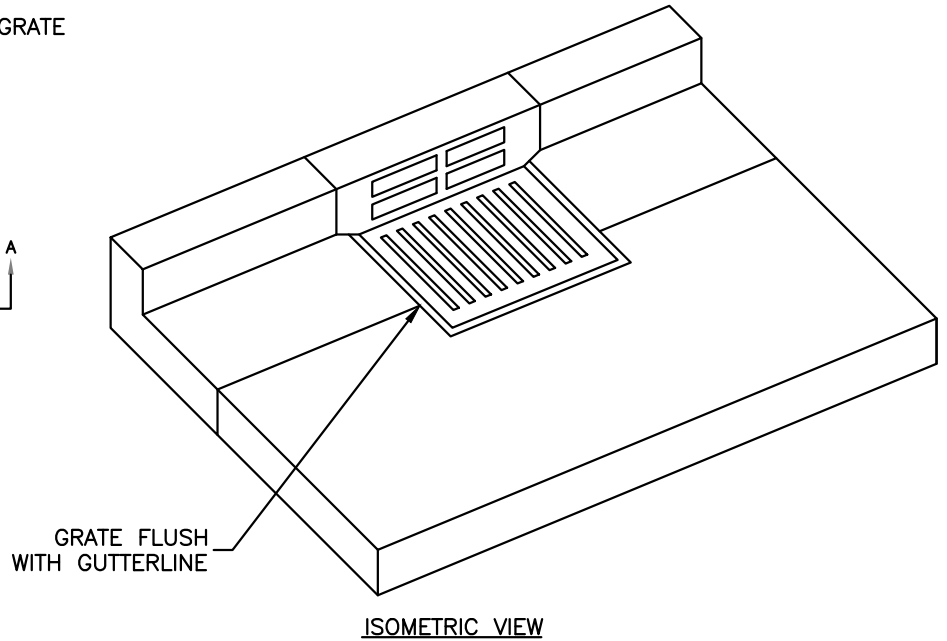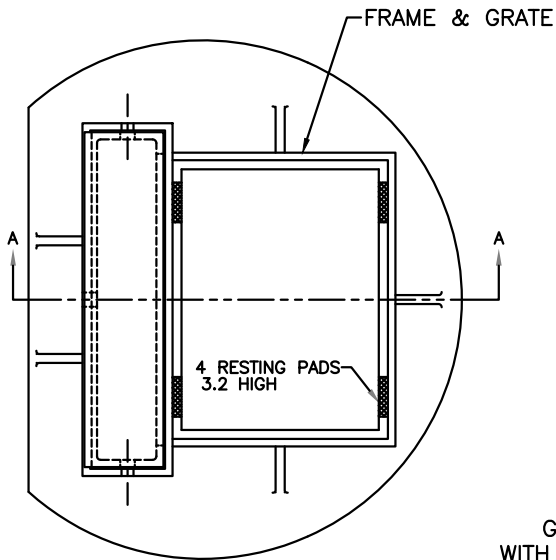

NOTES

1. DIMENSIONS IN MILLIMETERS UNLESS OTHERWISE NOTED.

May 2026



TOWN OF
COMOX

CATCH BASIN WITH
COMBINED INLET

DRAWING NUMBER


S21

REVISION NUMBER

A

SCALE

N.T.S.

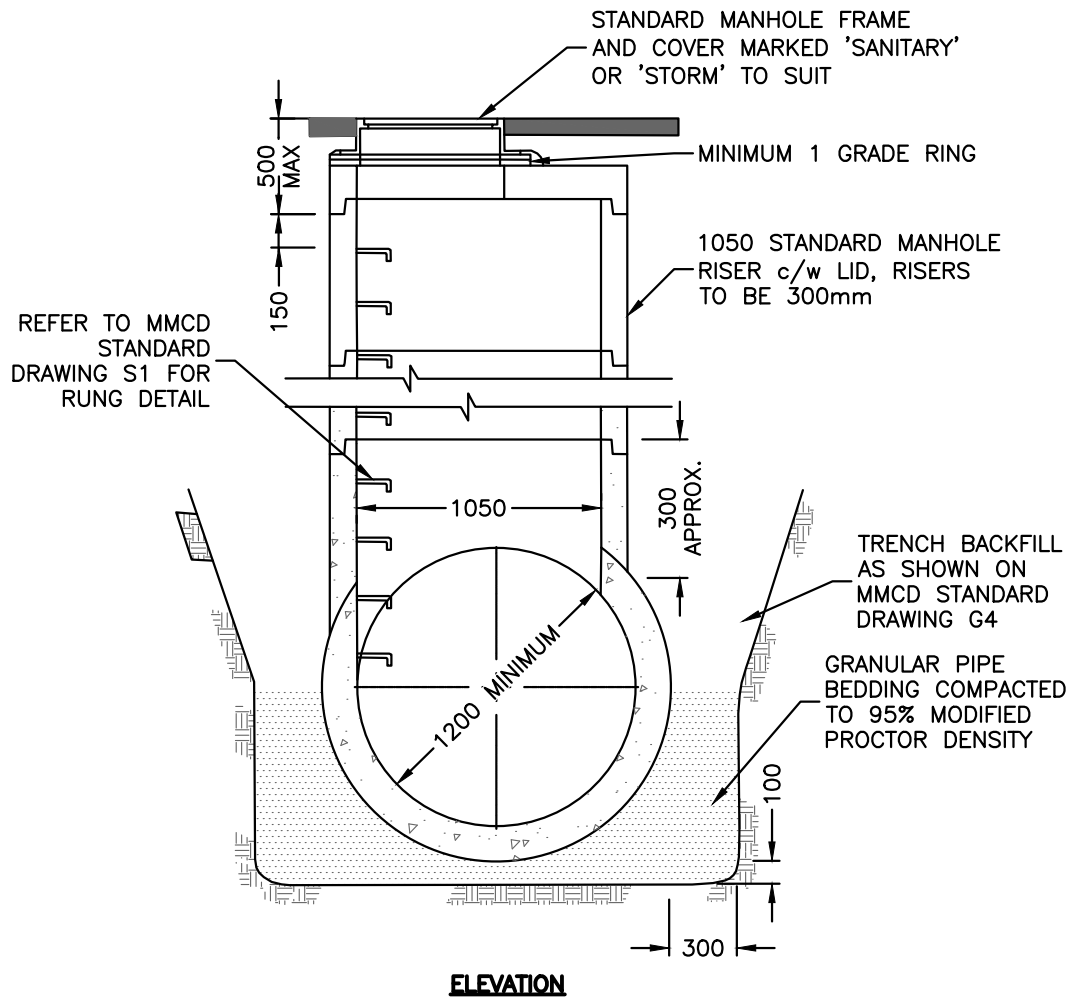

NOTE:

1. PRECAST RISER MANHOLES SUBJECT TO TOWN APPROVAL.
2. MAXIMUM DEPTH TO FIRST RUNG IS 500mm. WHEN HANDHOLD IS INSTALLED BETWEEN TOP AND FIRST RUNG, MAXIMUM DEPTH MAY BE INCREASED TO 660mm.
3. REFER TO CONTRACT DRAWINGS, SECTIONS 33 40 01 OR 33 30 01 AS APPLICABLE AND SECTION 33 44 01 FOR DETAILED SPECIFICATIONS.
4. ALL DIMENSIONS IN MILLIMETERS UNLESS OTHERWISE NOTED.
5. MANHOLES TO BE LOCATED DOWNSTREAM OF ANY BRANCH CONNECTIONS.

PRECAST RISER MANHOLE

DRAWING NUMBER

S22


REVISION NUMBER

A



SCALE

N.T.S.

**TOWN OF
COMOX**

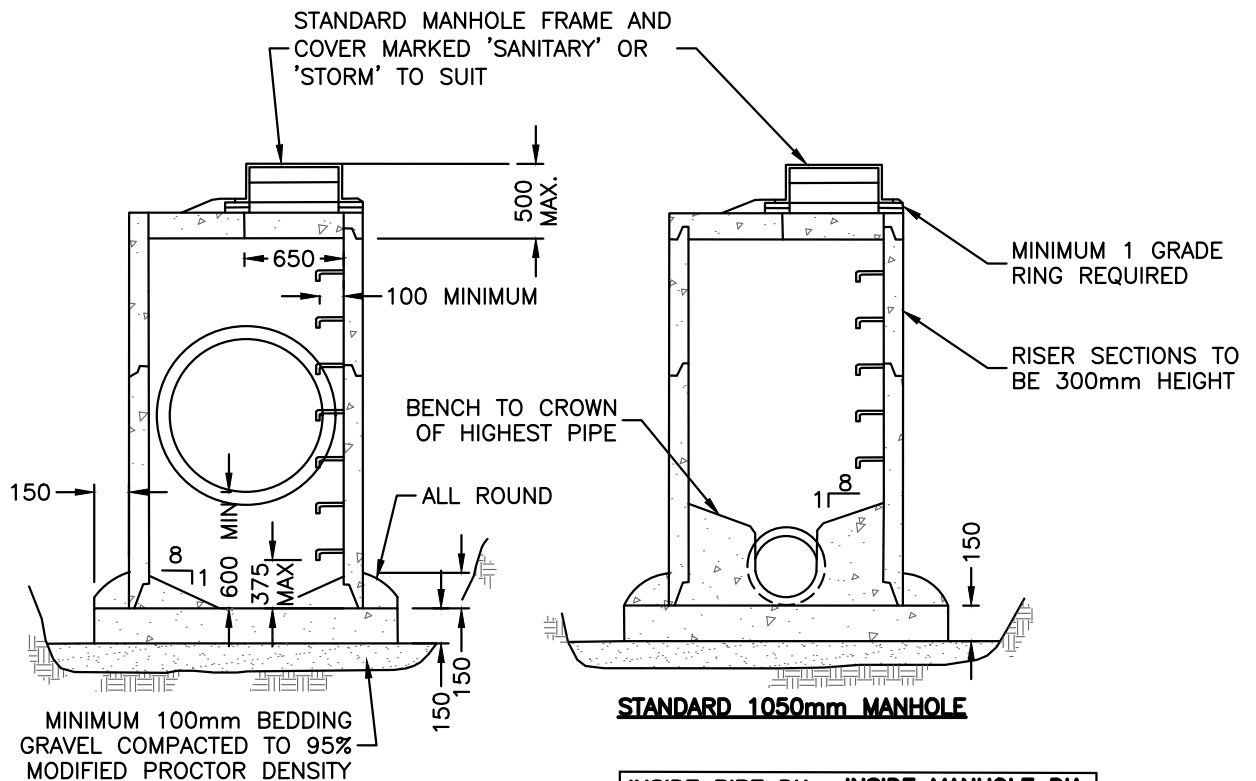
**MANHOLE WITH SUMP****STANDARD 1050mm MANHOLE**

INSIDE PIPE DIA.	INSIDE MANHOLE DIA.
450mm AND LESS	1050
525 AND 600	1200
675 AND 750	1350
900 AND 1050	1500
1200 AND OVER	RISER MANHOLE

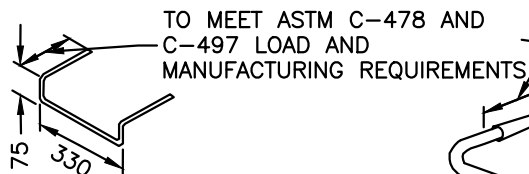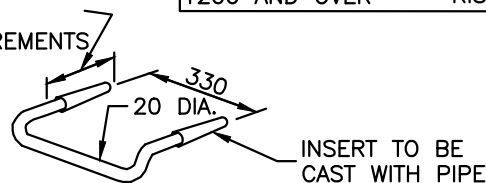**GALVANIZED LADDER RUNG TO BE CAST WITH PIPE****GALVANIZED, ALUMINUM OR POLY-ENCASED LADDER RUNG****NOTE:**

1. DETAILS ARE DRAWN FOR PRECAST RISERS ON CAST-IN-PLACE BASE, PRECAST BASES APPROVED BY CONTRACT ADMINISTRATOR ARE ACCEPTABLE.
2. MAXIMUM DEPTH TO FIRST RUNG AS PER WORKSAFE BC REQUIREMENTS.
3. FOR MANHOLES OVER 1200mm DIA. BASE THICKNESS TO BE 200mm.
4. ALL JOINTS TO BE WATERTIGHT WITH MASTIC. GROUT ALL JOINTS INSIDE MANHOLE.
5. REFER TO DRAWING S2 FOR CONNECTION DETAILS.
6. REFER TO CONTRACT DRAWINGS, SECTION 33 44 01 FOR DETAILED SPECIFICATIONS.
7. ALL DIMENSIONS IN MILLIMETERS UNLESS OTHERWISE NOTED.



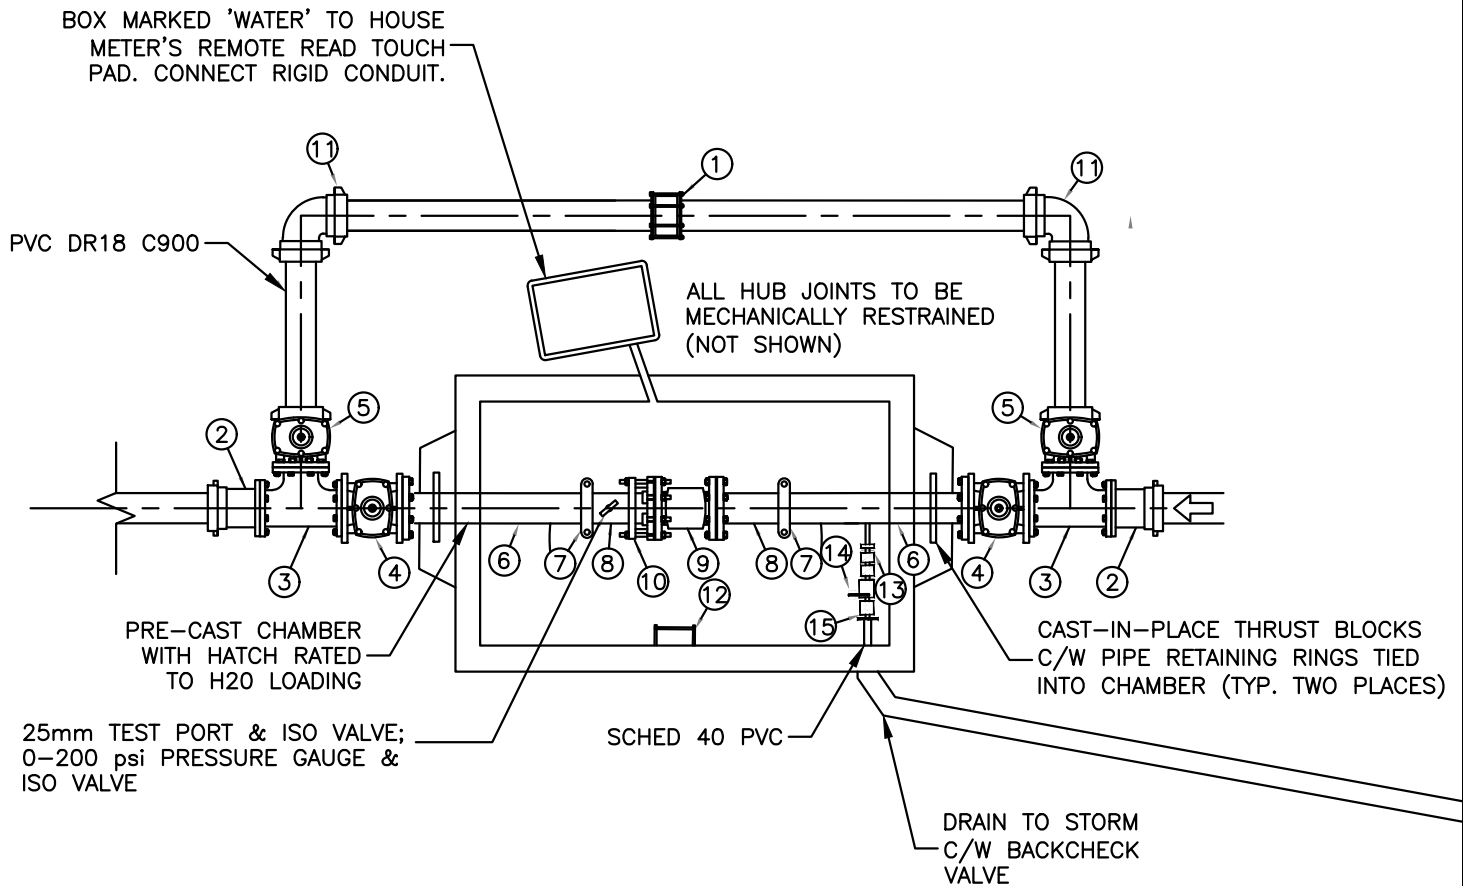

ITEM	DESCRIPTION	QTY
1	PIPE COUPLER	2
2	FLxH ADAPTER	2
3	FL TEE	2
4	FL GATE VALVE (NORMALLY OPEN) C/W STD VALVE BOX	2
5	FLxH GATE VALVE (NORMALLY CLOSED) C/W LOCKABLE VALVE BOX	2
6	S.S. SCH10 FLxGRV SPOOL	2
7	S.S. GROOVE COUPLER	2
8	S.S. SCH10 FLxGRV SPOOL	2
9	FLOW METER	1
10	DISMANTLING JOINT	1
11	90° HxH BEND	2
12	GALVANIZED MANHOLE LADDER (SET)	1
13	DOUBLE CHECK BACKFLOW PREVENTER ASSEMBLY	1
14	FLOAT VALVE c/w PVC FLOAT ROD AND FLOAT	1
15	APPROVED FLUID EJECTOR PUMP	1
16	ADJUSTABLE GALVANIZED STEEL SADDLE STYLE PIPE STANDS	AS REQUIRED

NOTES:

1. GRAVITY DRAIN PREFERRED, FLUID EJECTOR PUMP ONLY PERMITTED WHERE GRAVITY CONNECTION TO STORM NOT POSSIBLE.
2. PIPE SIZE TO MATCH SERVICE SIZE.

May 2026



TOWN OF
COMOX

**WATER METER
FOR SERVICES
GREATER THAN 50mm**

DRAWING NUMBER


W11

REVISION NUMBER


A

SCALE


N.T.S.

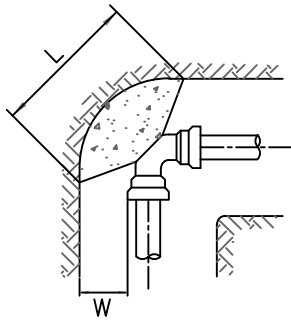


HORIZONTAL 90° BEND

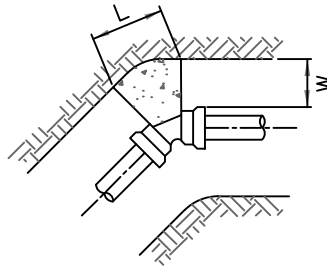


HORIZONTAL 45° BEND

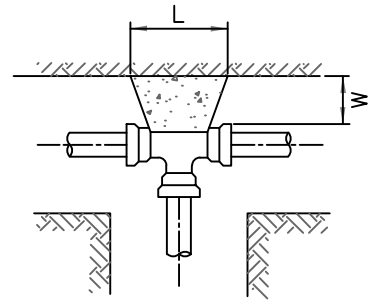


TEE

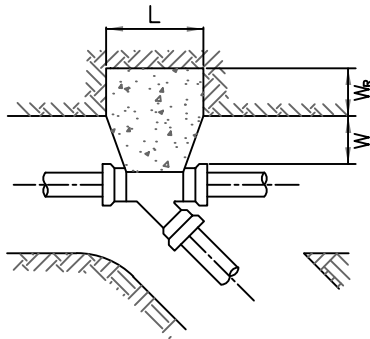


WYE

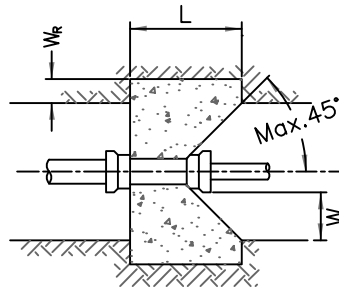

REDUCER

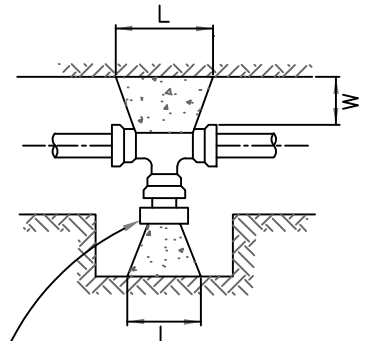


TEE WITH PLUG

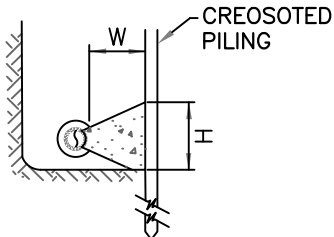


Note: WHERE GROUND CANNOT BE EXCAVATED TO FREE STANDING UNDISTURBED SOIL, SMALL PLANK SHEET PILING SHALL BE DRIVEN TO PROVIDE UNDISTURBED THRUST AREA. PILING TO BE DRIVEN PRIOR TO EXCAVATING FOR THRUST BLOCK. PILING SHOULD BE USED ONLY BELOW THE PERMANENT WATER TABLE.

BLOCK & PILING

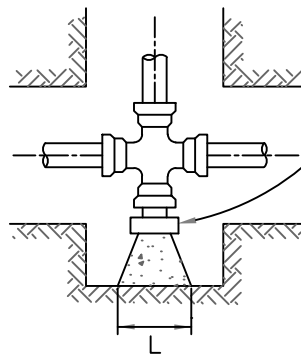

CROSS WITH PLUG

300 x 300 x 100
CONCRETE BLOCK

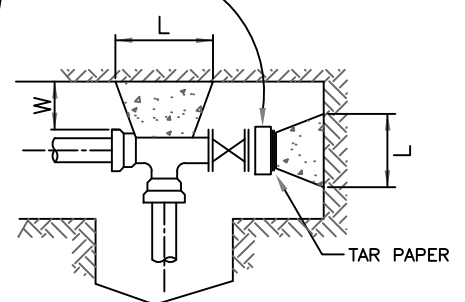

TEE WITH VALVE

TAR PAPER

NOTES:

1. ALL DIMENSIONS IN MILLIMETERS UNLESS OTHERWISE NOTED.
2. CONCRETE TO HAVE A 28 DAY COMPRESSIVE STRENGTH OF 20MPa.
3. SEE DRAWING W13 FOR DIMENSION VALUES L, W, H & W_R FOR THE INDICATED GEOTECHNICAL CONDITIONS.




MINIMUM THRUST AREAS FOR FITTINGS AT 1030kPa PRESSURE
AND FOR SOILS WITH MINIMUM BEARING PRESSURE OF 96kPa

(NOT TO BE USED FOR SOFT CLAY, MUCK, PEAT ETC.)

* DIMENSIONS APPLY TO THE LARGER DIAMETER END OF FITTING

TYPE OF FITTING	FITTING SIZE	OUTSIDE OF FITTING TO BEARING PLACE	RECESS IN TRENCH WALL	LENGTH	HEIGHT
	D	W	W _R	L	H
90° BEND	150 200 250 300	300 350 380 400		920 1070 1450 1650	460 610 760 920
45° BEND	150 200 250 300	300 350 380 400		460 610 760 920	460 610 760 920
22.5° BEND	150 200 250 300	300 350 380 400		460 610 840 920	230 300 460 460
TEE	150 200 250 300	300 350 380 400		610 760 990 1220	460 610 760 920
CROSS	150 200 250 300	300 350 380 400		610 760 990 1220	460 610 760 920
45° WYE	150 200 250 300	300 350 380 400	300 400 500 600	460 610 760 920	460 610 760 920
REDUCER	150 200 250 300	300 350 380 400	150 200 250 300	460 610 760 920	460 610 760 920
CAPS&PLUGS (if not bolted)	150 200 250 300	300 350 380 400		460 610 760 920	460 610 760 920



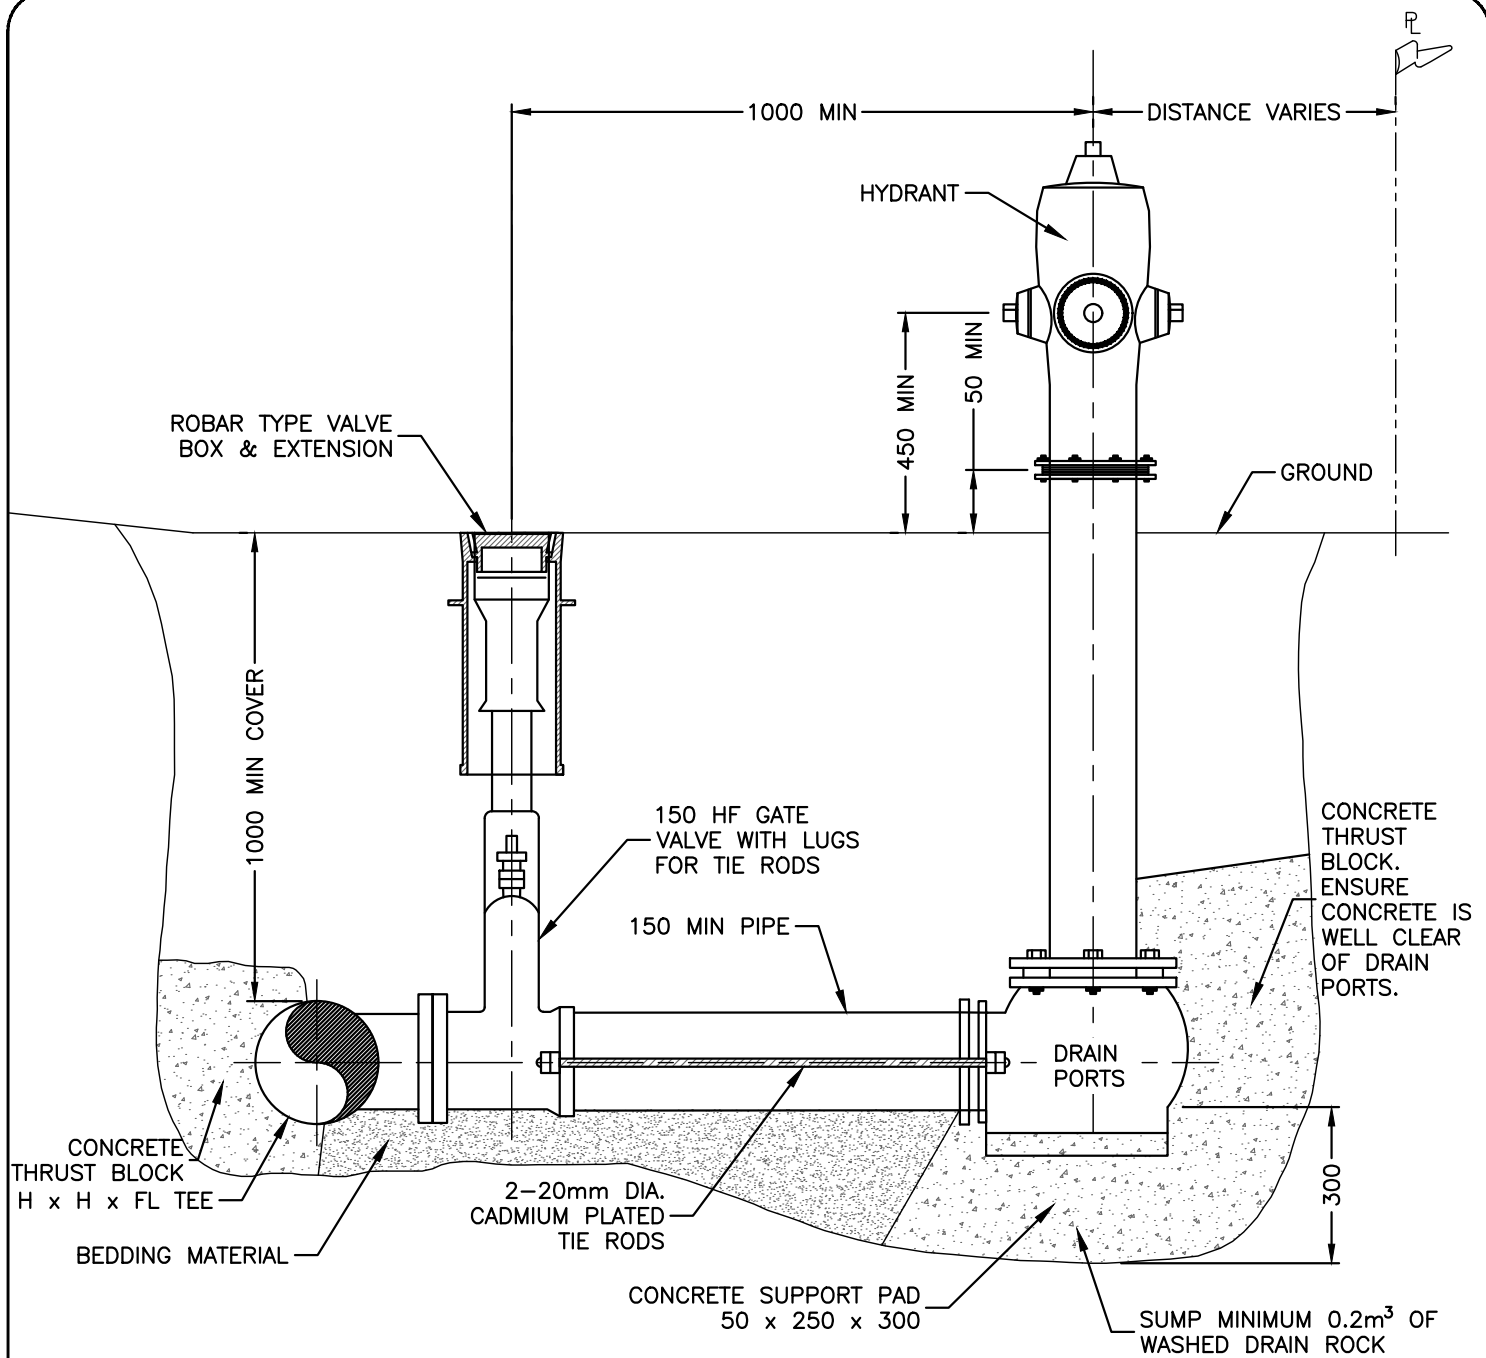

NOTES:

1. UNITS IN MILLIMETERS UNLESS OTHERWISE NOTED.
2. HYDRANTS SHALL BE COMPRESSION TYPE AND EACH SHALL CONTAIN:
 - 2.1. PUMPER PORT – 5.75 IN. OD, FOUR (4) THREADS PER INCH.
 - 2.2. 65mm STANDARD BC HYDRANT THREAD.
3. HOSE AND PUMPER NOZZLE MUST FACE ROADWAY.
4. HYDRANT BODY COLOUR – RED WITH WHITE NUTS, CAP, BONNET, AND PORTS.
5. HYDRANT OPERATING NUTS AND NOZZLE CAP NUTS SHALL BE AWWA STANDARD PENTAGONAL. DIRECTION OF OPENING SHALL BE COUNTER-CLOCKWISE.



**TOWN OF
COMOX**

HYDRANT

DRAWING NUMBER


W14

REVISION NUMBER

A

SCALE


N.T.S.

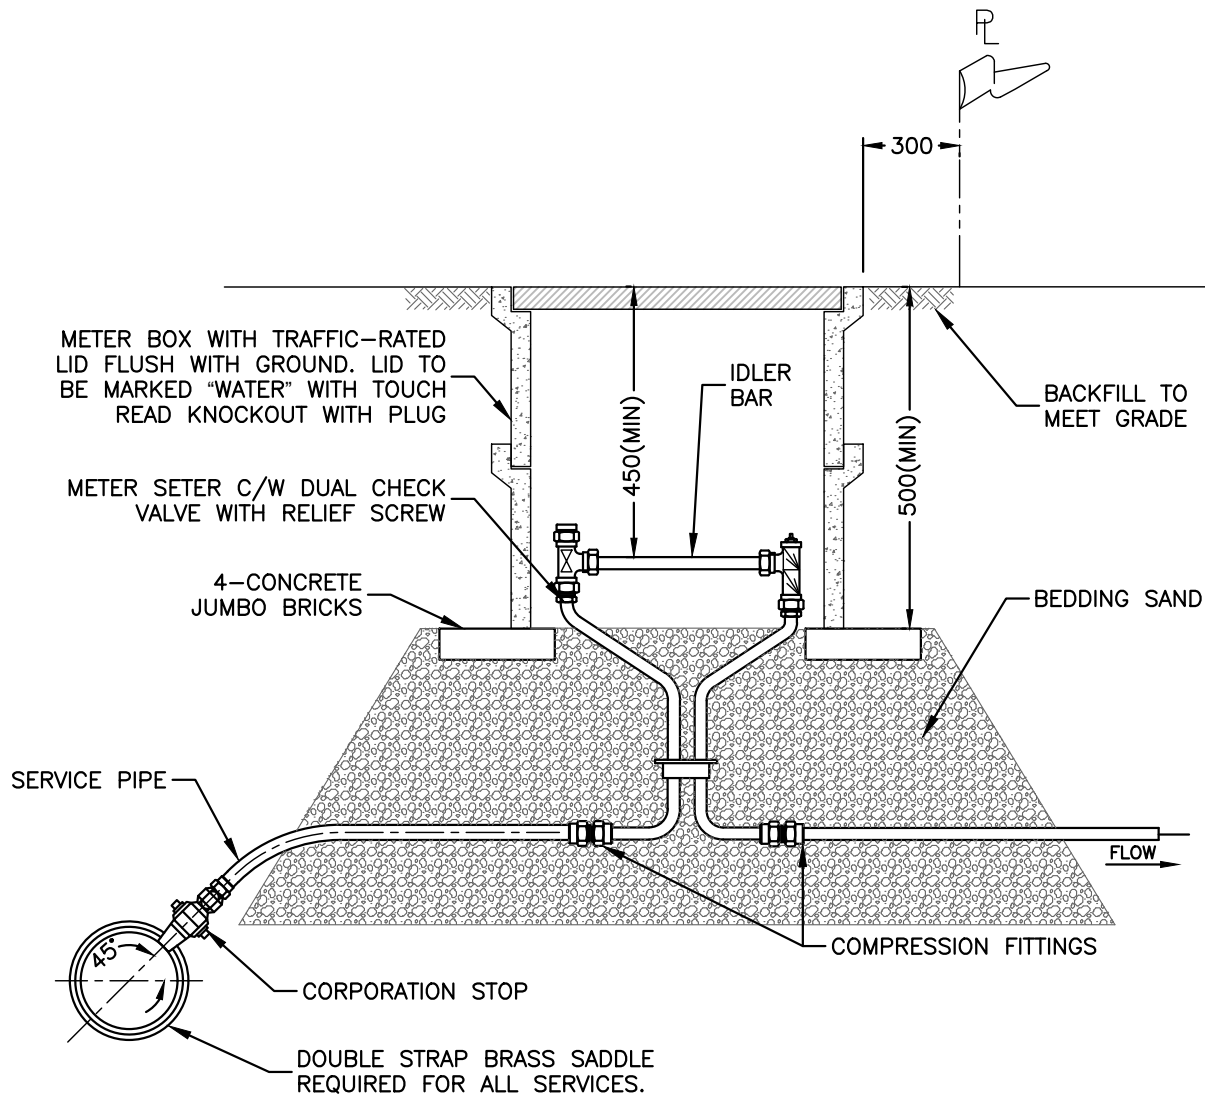

NOTE:

1. ALL DIMENSIONS ARE IN MILLIMETERS UNLESS OTHERWISE NOTED.
2. INSTALL SERVICE PIPE WITH "GOOSE NECK" IN HORIZONTAL POSITION.
3. ADDITIONAL METER "RISERS" SHALL BE EMPLOYED TO ACHIEVE A DEPTH OF COVER BETWEEN 450mm AND 600mm AS MEASURED BETWEEN THE FINISHED GRADE AND THE IDLER ARM.




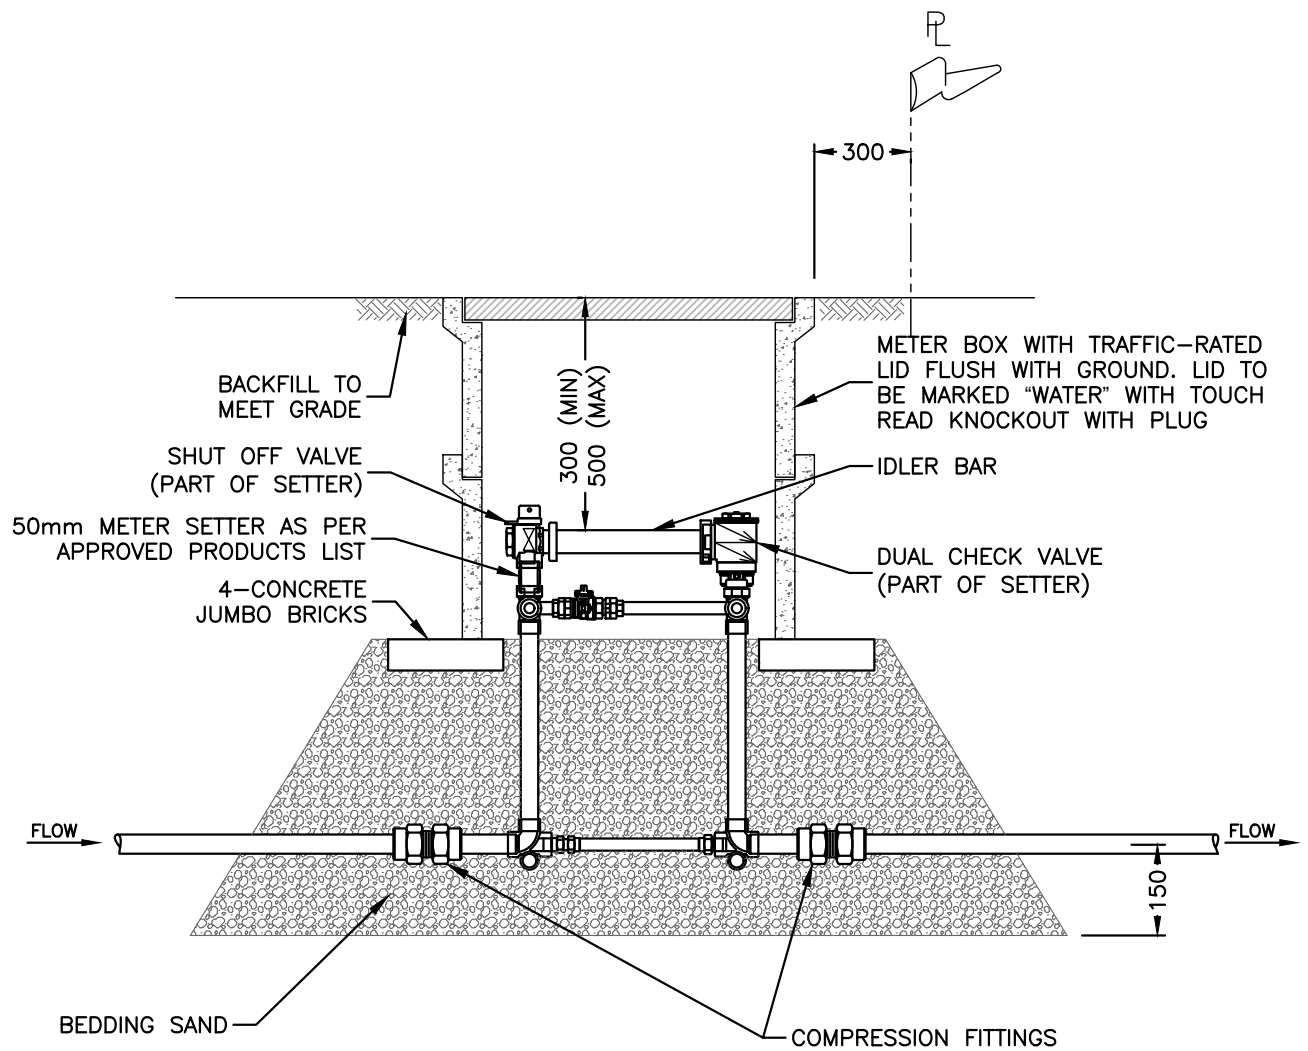

NOTE:

1. ALL DIMENSIONS ARE IN MILLIMETERS UNLESS OTHERWISE NOTED.
2. INSTALL SERVICE PIPE WITH "GOOSE NECK" IN HORIZONTAL POSITION.
3. ADDITIONAL METER "RISERS" SHALL BE EMPLOYED TO ACHIEVE A DEPTH OF COVER BETWEEN 450mm AND 600mm AS MEASURED BETWEEN THE FINISHED GRADE AND THE IDLER ARM.




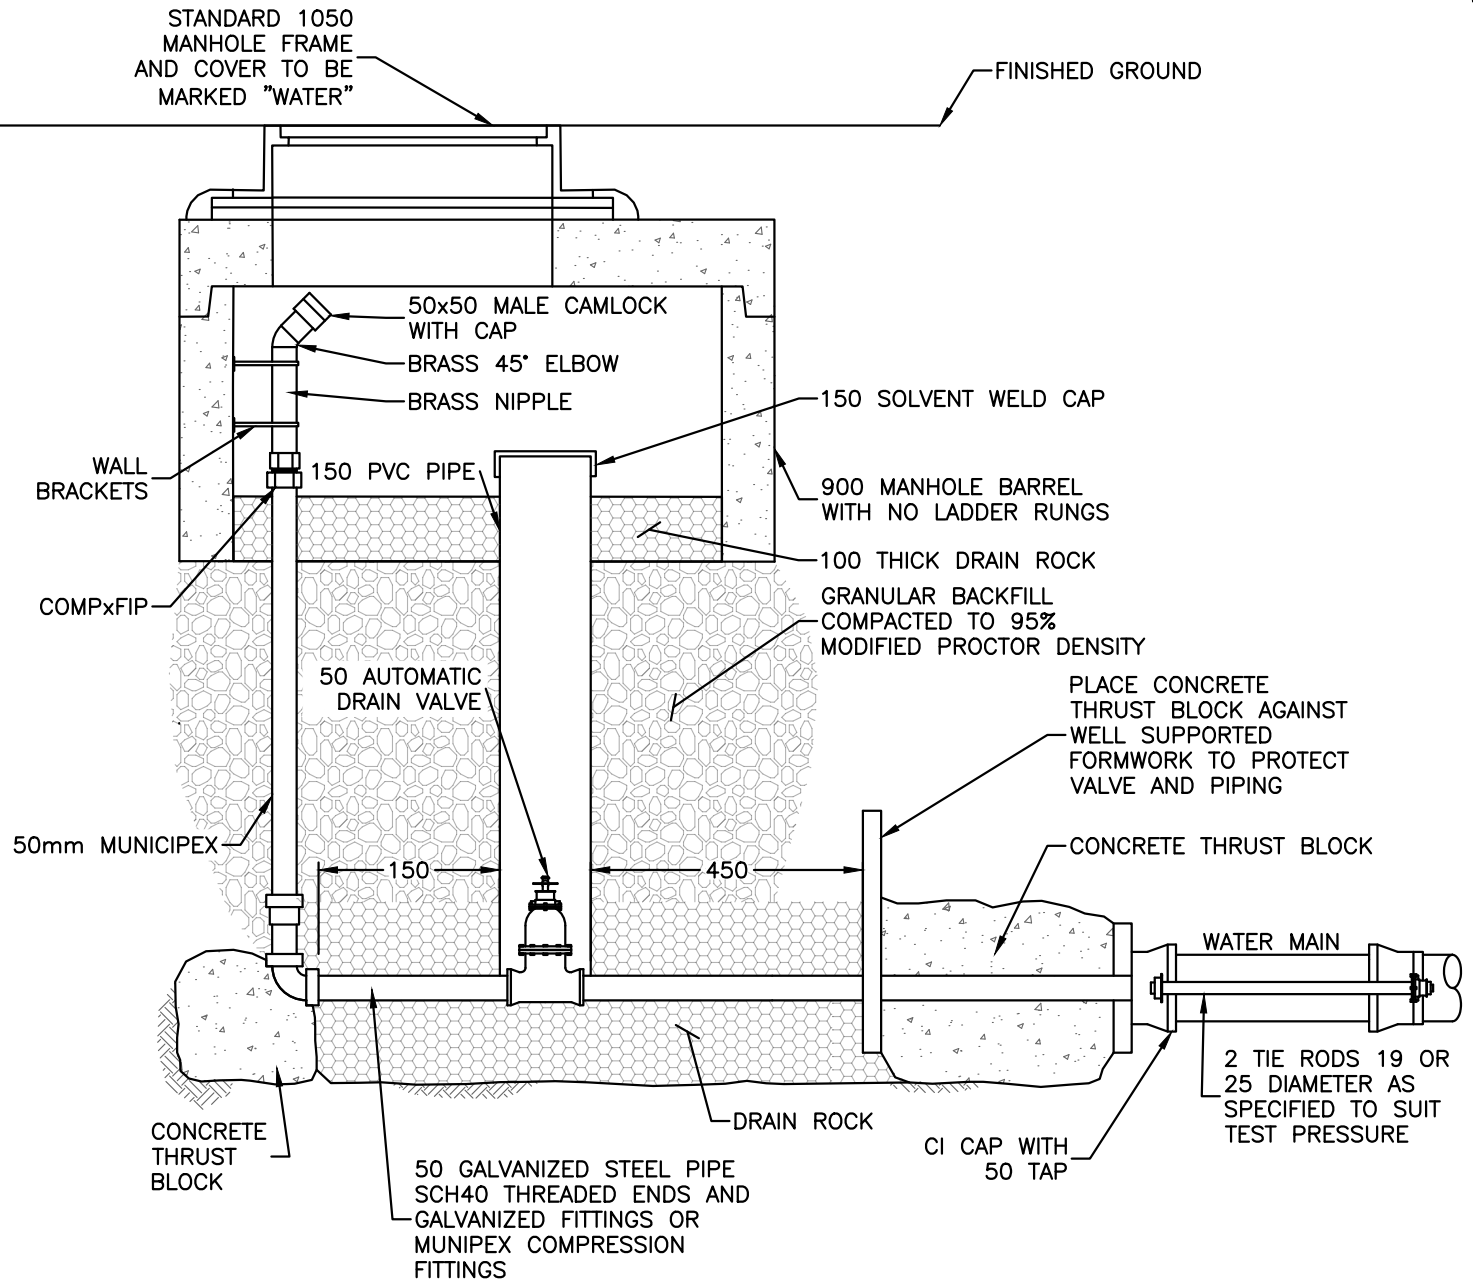

NOTES:

1. ALL DIMENSIONS IN MILLIMETERS UNLESS OTHERWISE SHOWN.
2. DRAIN LOCATION TO BE BELOW FROST DEPTH (MIN. 1m)
3. ALIGN MANHOLE ACCESS TO ENSURE CAMLOCK AND VALVE IS ACCESSIBLE FROM SURFACE.



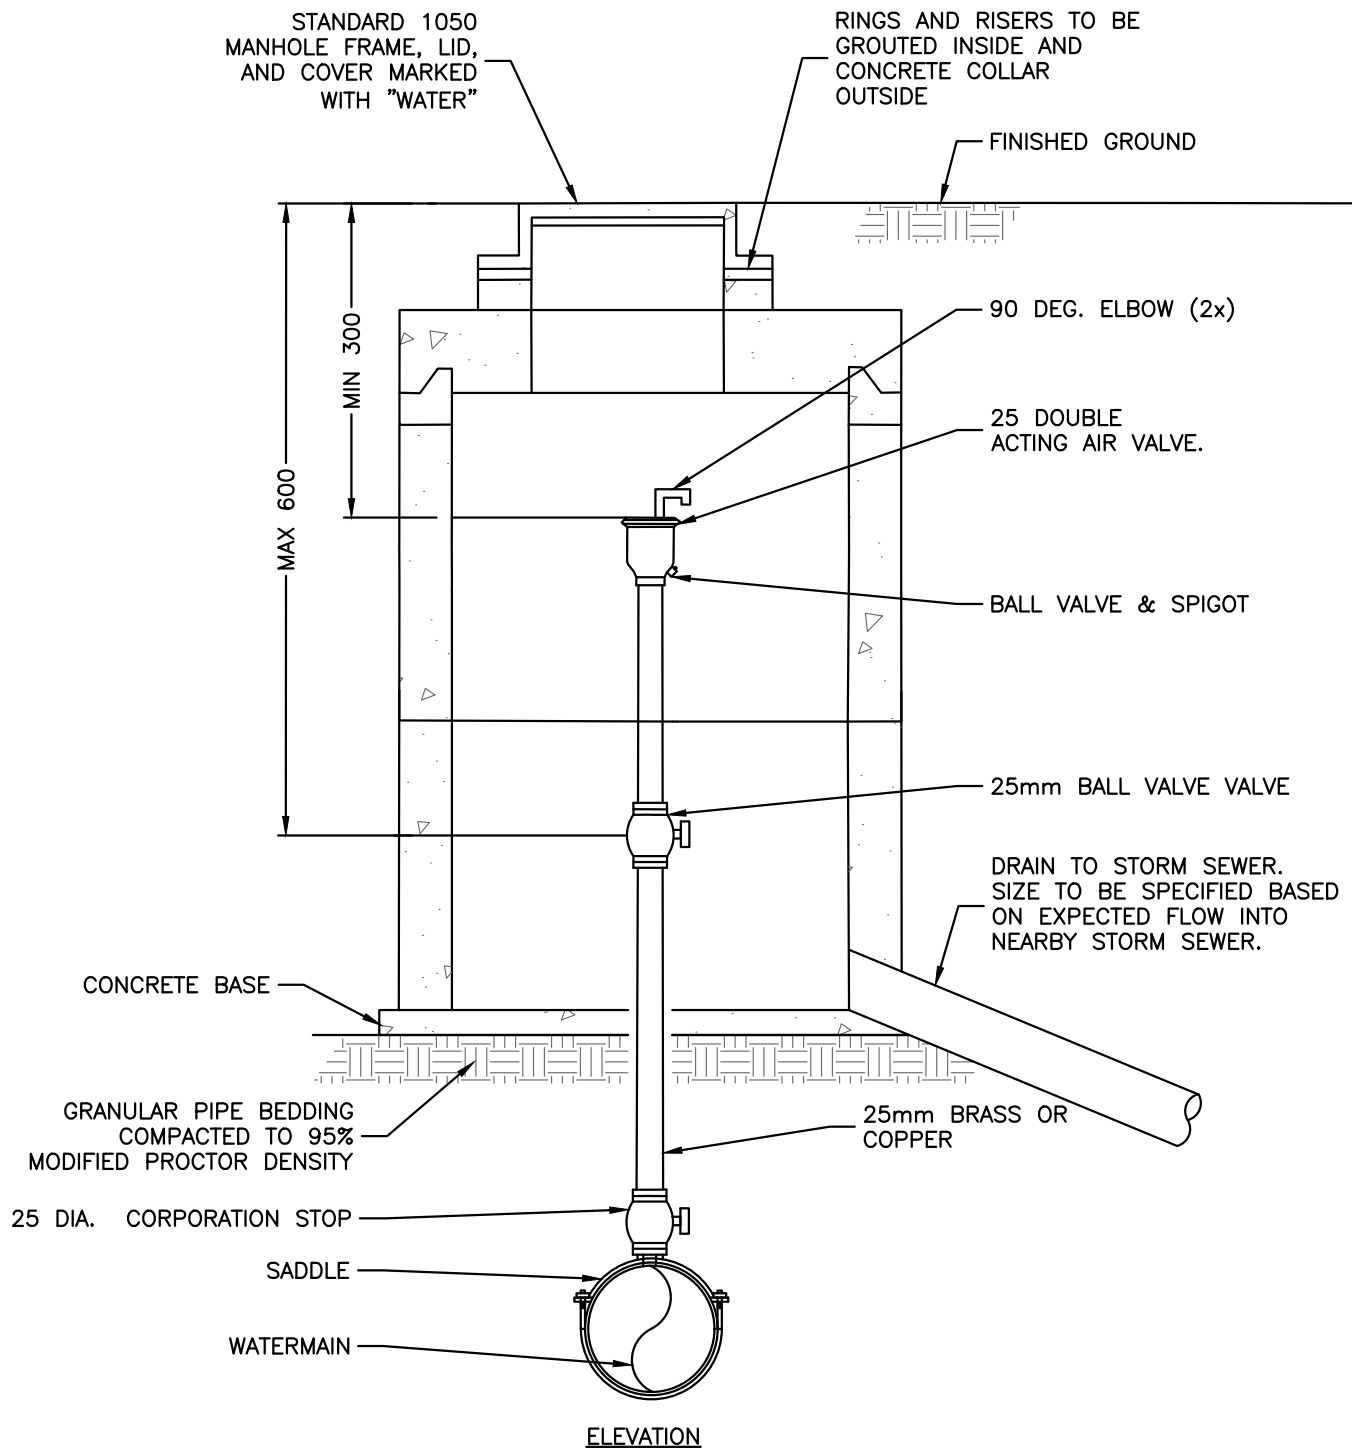


NOTE:

1. ALL DIMENSIONS IN MILLIMETERS UNLESS OTHERWISE NOTED.
2. AIR VALVES TO BE LOCATED OUTSIDE OF THE TRAVELLED PORTION OF THE ROADWAY.



#	QUANT	DESCRIPTION
①	1	DOUBLE CHECK VALVE ASSEMBLY (DVCA) BACK FLOW PREVENTER
②	2	BRASS 90° ELBOW
③	2	BRASS MALE ADAPTER
④	2	VALVE BOX c/w BOLTED LID
⑤	AS REQ'D	SPOOL PIECES CLASS 200 POLYETHELENE TUBING (TYPICAL)
⑥	—	FINISH GRADE
⑦	—	50mm DEPTH 19mm MINUS GRAVEL
⑧	1	PIPE FROM TOWN WATER METER
⑨	1	LIQUID FILLED PRESSURE GAUGE
⑩	1	BRONZE GATE VALVE — CLOSE FOR WINTERIZATION
⑪	2	BRASS HOSE BIB CAP
⑫	2	$\frac{3}{4}$ " HOSE BIB
⑬	2	BRASS BUSHING
⑭	2	BRASS TEE

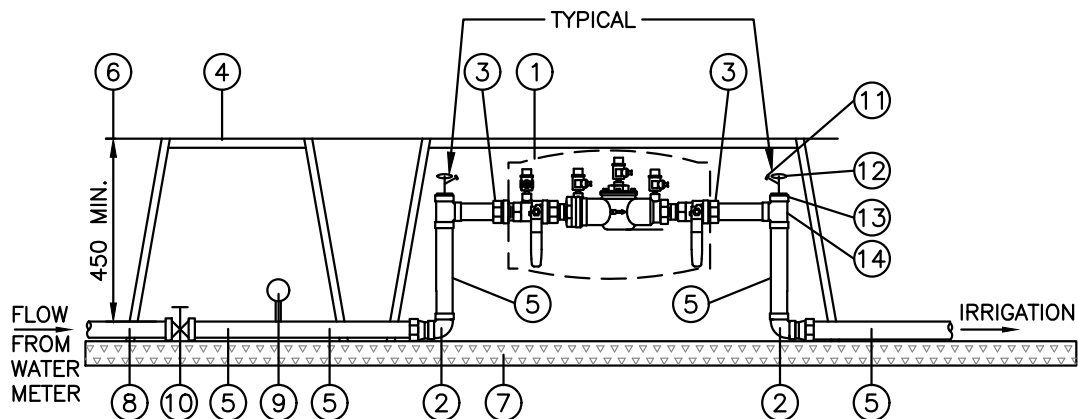

NOTE:

1. MATERIAL MAY BE UPDATED BASED ON APPROVED PRODUCTS LIST AND/OR TOWN APPROVAL.
2. SPECIAL DESIGN REQUIRED FOR ABOVE 50mm SIZES.

DRAWING NUMBER

L1

REVISION NUMBER

A

SCALE

N.T.S.




TOWN OF
COMOX

IRRIGATION BACKFLOW
PREVENTION
(50mm AND SMALLER)

NOTES:

1. LOCATION OF TREE PROTECTION FENCING AND LIMIT OF ACCESS FENCING TO BE VERIFIED WITH PROJECT MANAGER AND PROJECT ARBORIST PRIOR TO INSTALLATION.
2. TREE PROTECTION FENCING TO BE INSTALLED IN PRIOR TO ANY LAND DISTURBANCES ON SITE.
3. NO STORAGE OF BUILDING / CONSTRUCTION MATERIALS WITHIN PROTECTED AREAS OR AGAINST PROTECTION BARRIER.
4. ANY PRUNING OF BRANCHES OR ROOTS MUST BE DONE BY THE PROJECT ARBORIST.
5. HAND EXCAVATE ONLY WITHIN DRIPLINE OF TREES TO BE RETAINED SEVERING ROOTS IN EXCESS OF 50mm ϕ .
6. TREE PROTECTION FENCE IS NOT TO BE LIFTED OR REMOVED AT ANY TIME FOR VEHICULAR ACCESS. VEHICLES AND HEAVY EQUIPMENT CAN CAUSE SOIL COMPACTION IN THE ROOT ZONE DEPLETING THE AIR SPACE THAT IS ESSENTIAL TO THE TREE'S HEALTH.
7. BASED ON CONTRACTOR'S STAGING AND ACCESS REQUIREMENTS, ADDITIONAL TREE PROTECTION FENCING MAY BE REQUIRED.
8. THE TREE PROTECTION SHOWN SHALL BE TO THE EXTENT OF THE DRIP LINE OR AS IDENTIFIED IN THE CONTRACT DOCUMENTS;WHICHEVER IS MORE STRINGENT.
9. ALL EXCAVATION WORK WITHIN TWO METERS OF A TREE PROTECTION ZONE SHOULD BE CONDUCTED UNDER ARBORIST SUPERVISION.
10. TREES INDICATED FOR REMOVAL SHALL ALSO INCLUDE COMPLETE REMOVAL OF STUMPS AND ROOTS AND FILING IN DEPRESSIONS WITH SUITABLE SOIL FILL.
11. FENCING MUST REMAIN THROUGH THE DURATION OF ALL CONSTRUCTION ACTIVITIES. REMOVAL OR RELOCATION OF FENCING FOR TEMPORARY ACCESS MUST BE REPLACED DAILY AND IMMEDIATELY UPON COMPLETION OF WORK RELATED TO ACCESS.

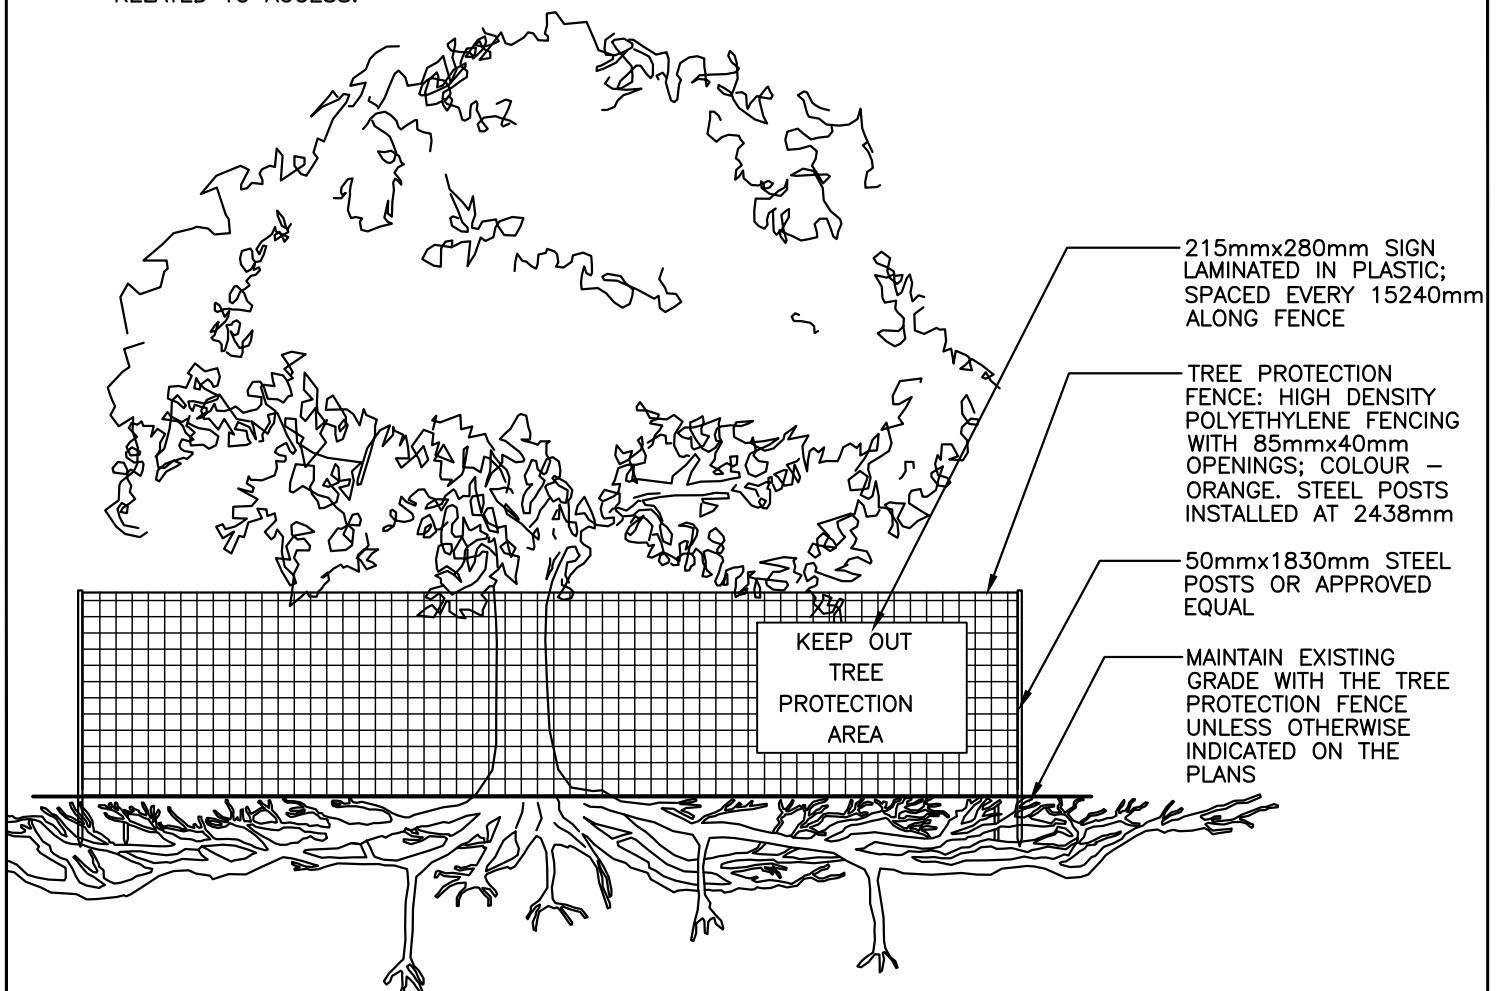

May 2026



TOWN OF
COMOX

TREE PROTECTION

DRAWING NUMBER

L3

REVISION NUMBER


A

SCALE


N.T.S.

NOTES:


1. ALL DIMENSIONS IN MILLIMETERS (mm), EXCEPT WHERE NOTED.
2. THE TOP RAIL IS TO BE LAGGED TO THE RAIL BELOW WITH $\frac{1}{2}$ " X 10" LAG SCREW.
3. ALL HARDWARE IS TO BE HOT DIPPED GALVANIZED.
4. WHERE THE ZIG-ZAG IS NOT POSSIBLE, AND THE 130 DEGREE ANGLE IS NOT POSSIBLE THE LAYOUT OF STACKED RAILS CAN BE IN-LINE, WHERE:
 - 4.1. THE OVERLAP OF RAIL ENDS IS 600mm
 - 4.2. THE CONNECTING REBAR IS DRIVEN 900mm INTO THE GROUND OR BORED INTO ROCK 150mm BELOW
 - 4.3. THE FENCE END SHOULD BE FINISHED WITH THE A-FRAME OPTION OR PINNED TO SOLID ROCK;
 - 4.4. THE REBAR DIAMETER SHOULD BE INCREASED TO 25mm (1").

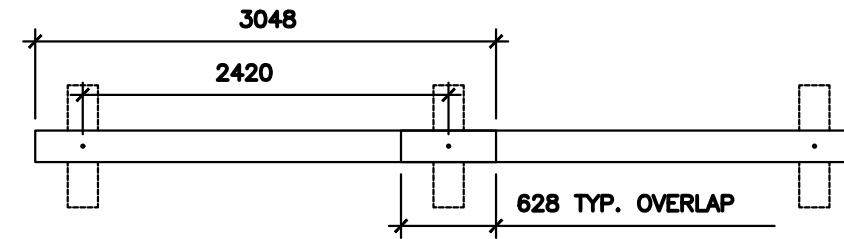


PLAN (IN-LINE/STRAIGHT)

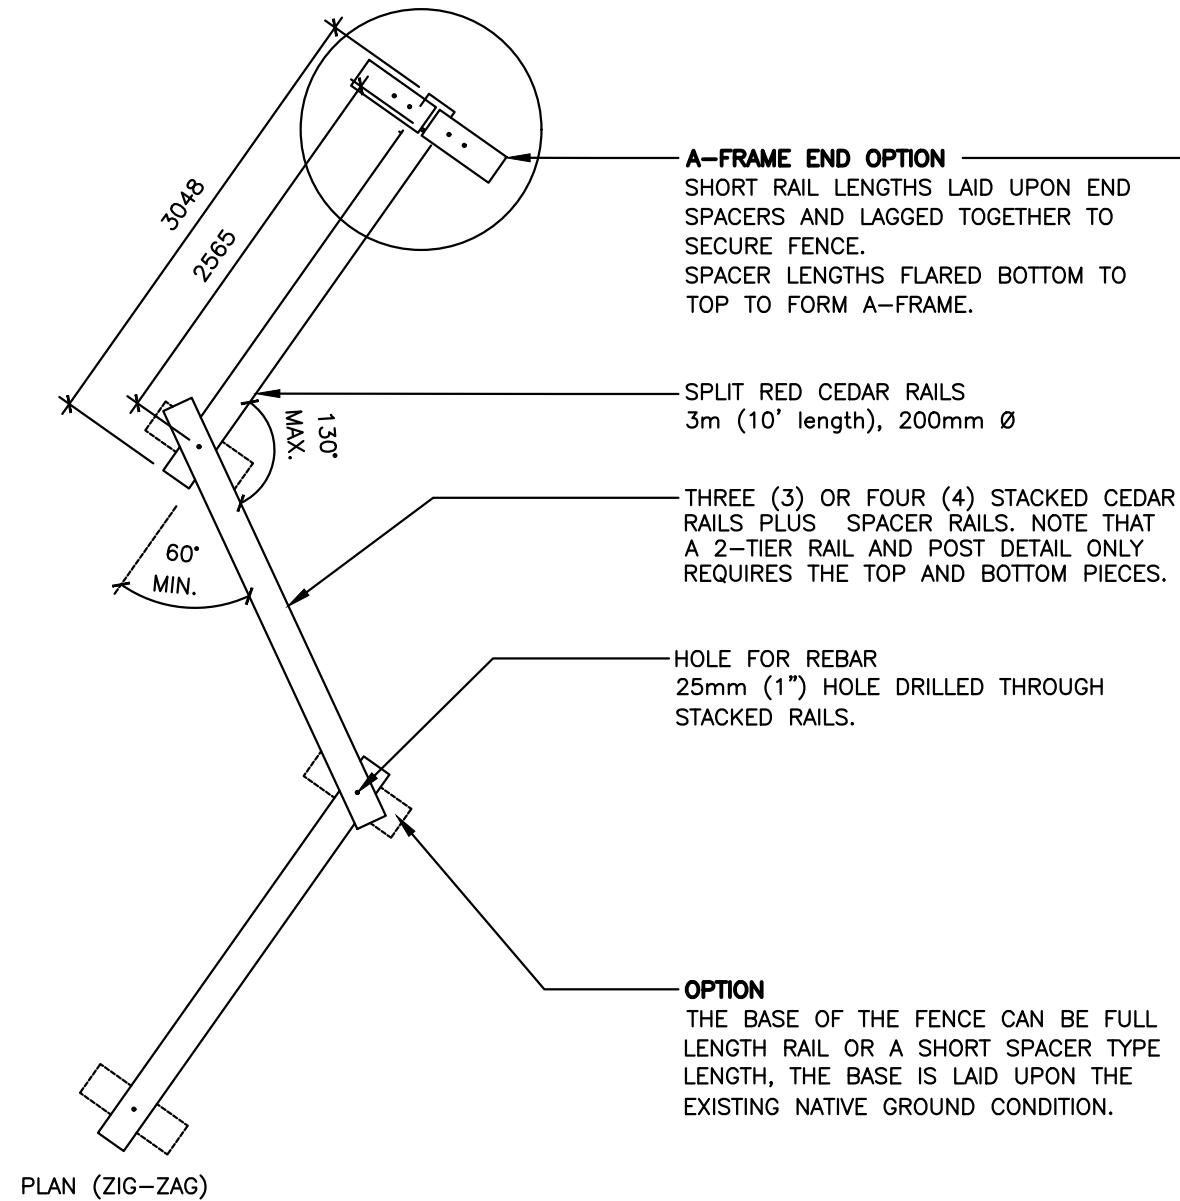

PLAN (ZIG-ZAG)

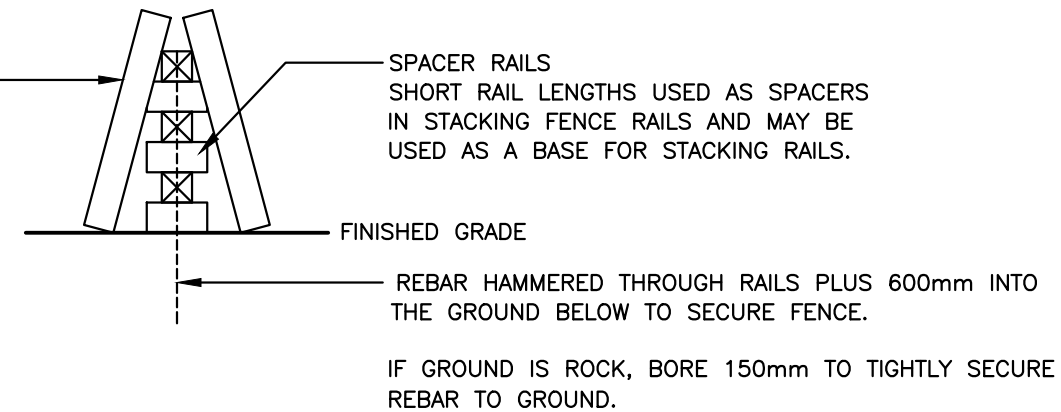

END ELEVATION (A-FRAME)

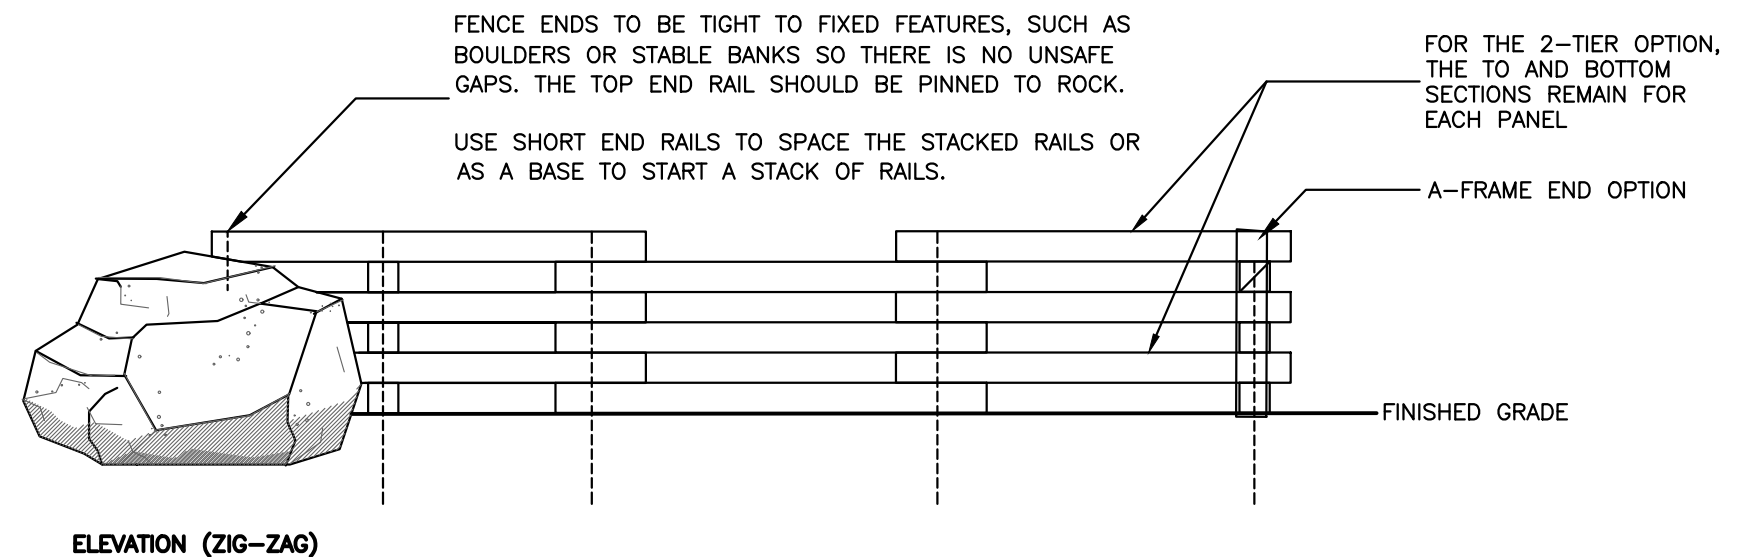


ELEVATION (ZIG-ZAG)

**SPLIT RAIL
CEDAR FENCE**





May 2026


DRAWING NUMBER
L4
REVISION NUMBER
A
SCALE
N.T.S.

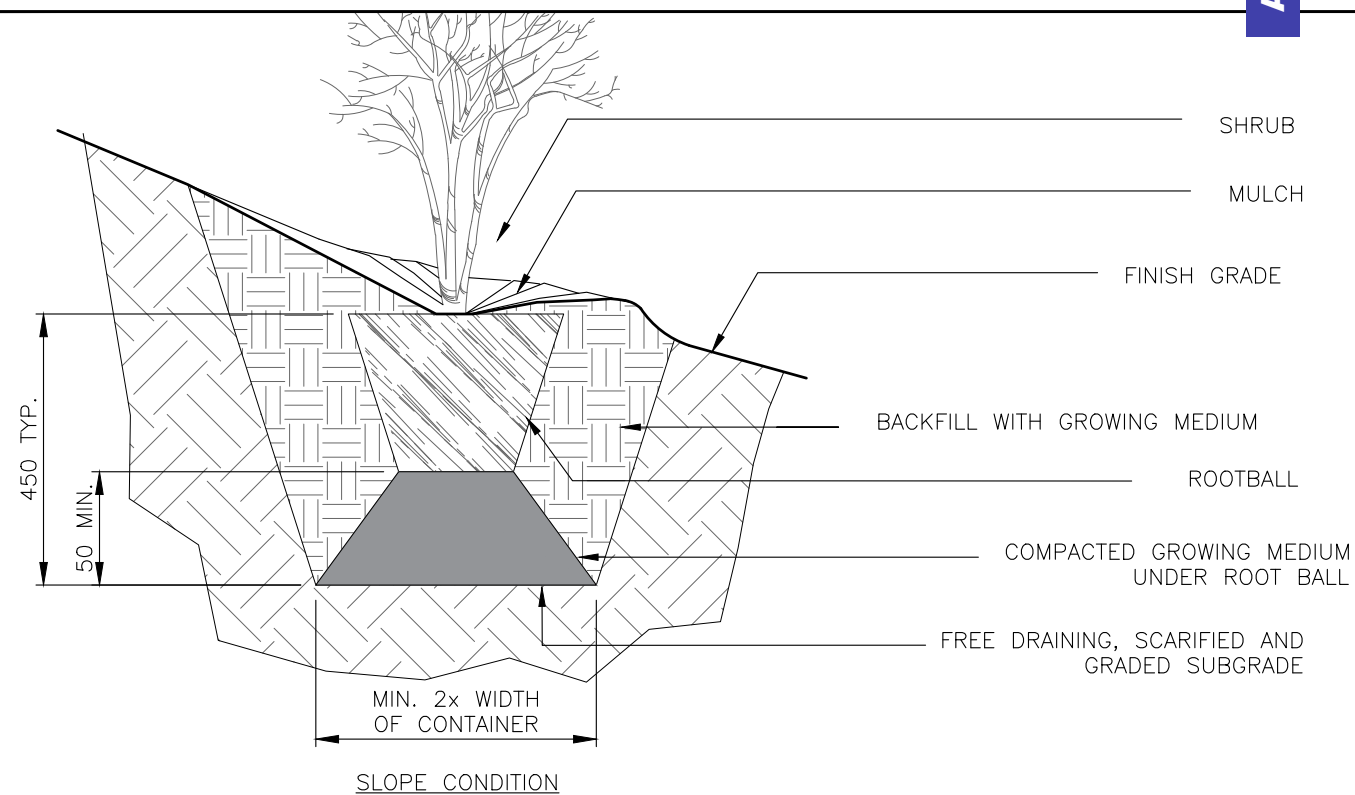

NOTES

1. SHRUBS SHOWN IN INDIVIDUAL PLANTING PITS FOR CLARITY ONLY. ALL SHRUBS TO BE INSTALLED IN SHRUB PLANTING BED TO DEPTHS SHOWN UNLESS OTHERWISE INDICATED.
2. SET CROWN OF ROOTBALL 25mm ABOVE FINISHED GRADE AND REMOVE ALL ORGANIC POTS PRIOR TO PLANTING.
3. COMPOSTED MULCH:
 - 3.1.KEEP BACK 50mm FROM STEM
 - 3.2.DEPTH TO BE 75mm UNDER IRRIGATION CONDITION, 100mm UNDER DRYLAND CONDITION AFTER SETTLING
4. ALL UNITS IN mm UNLESS OTHERWISE NOTED.

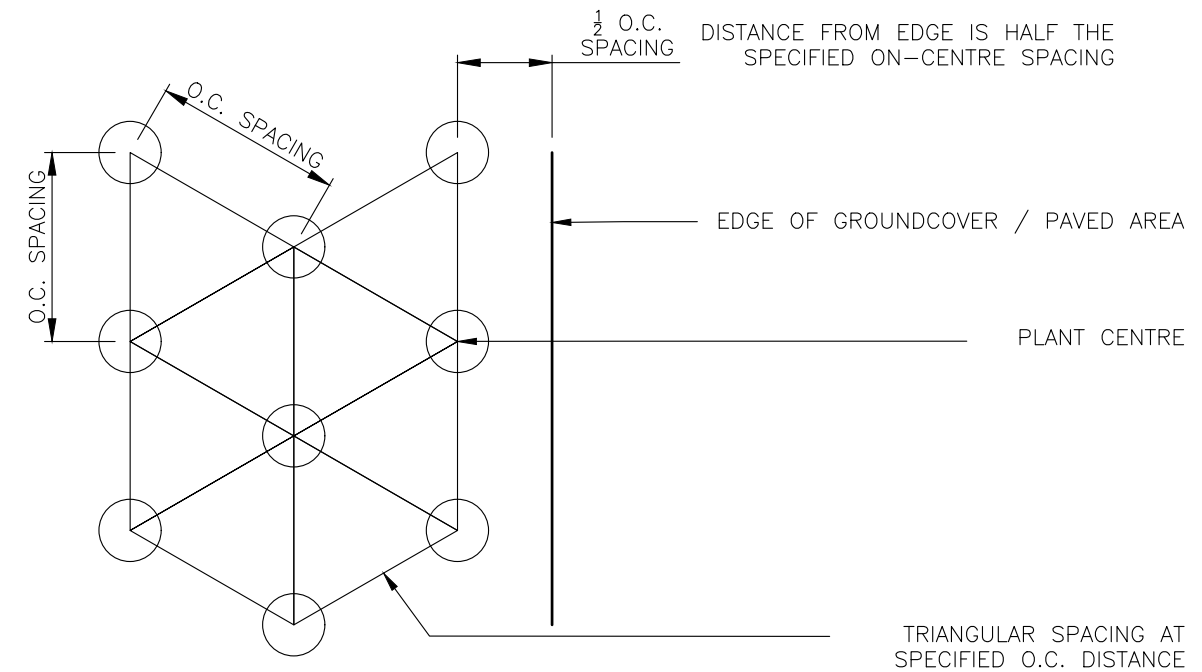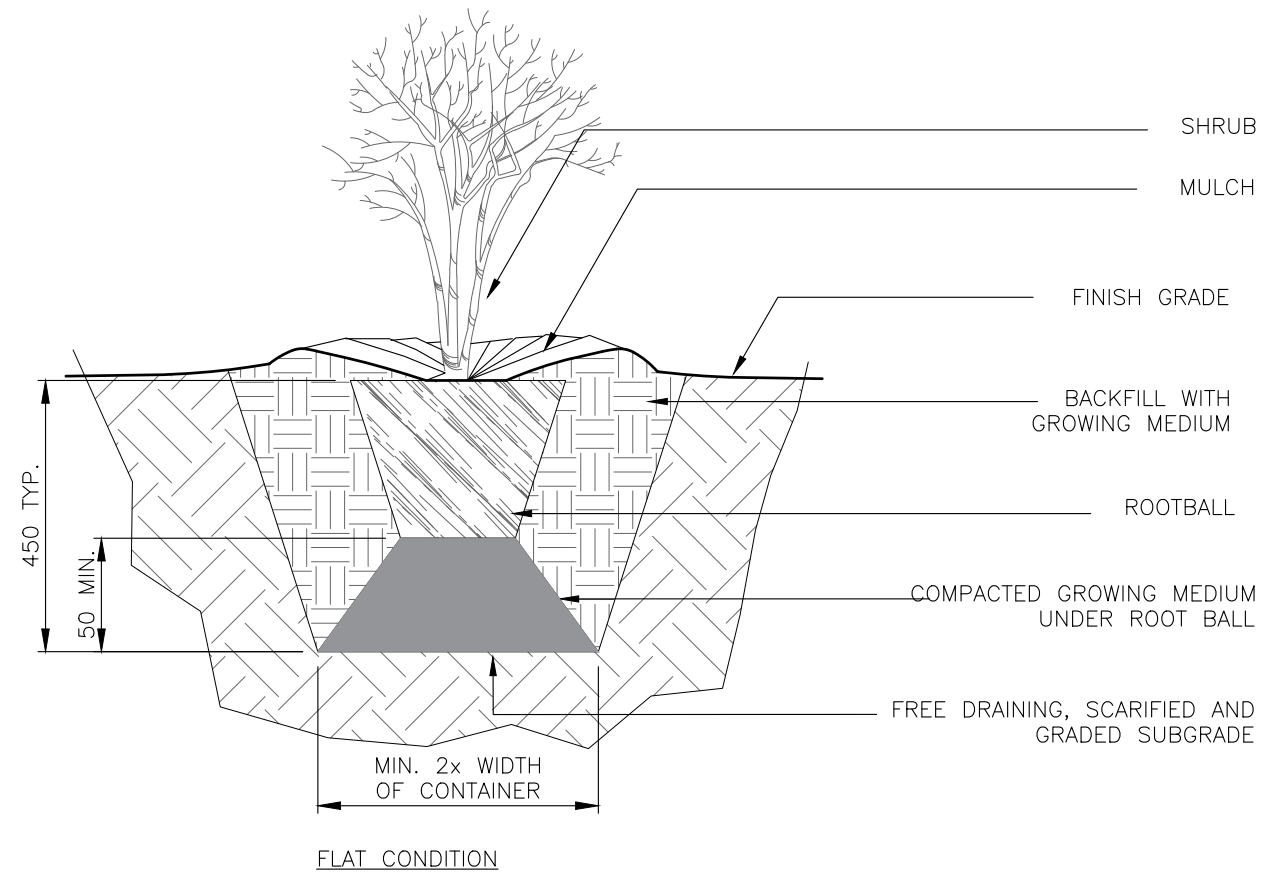

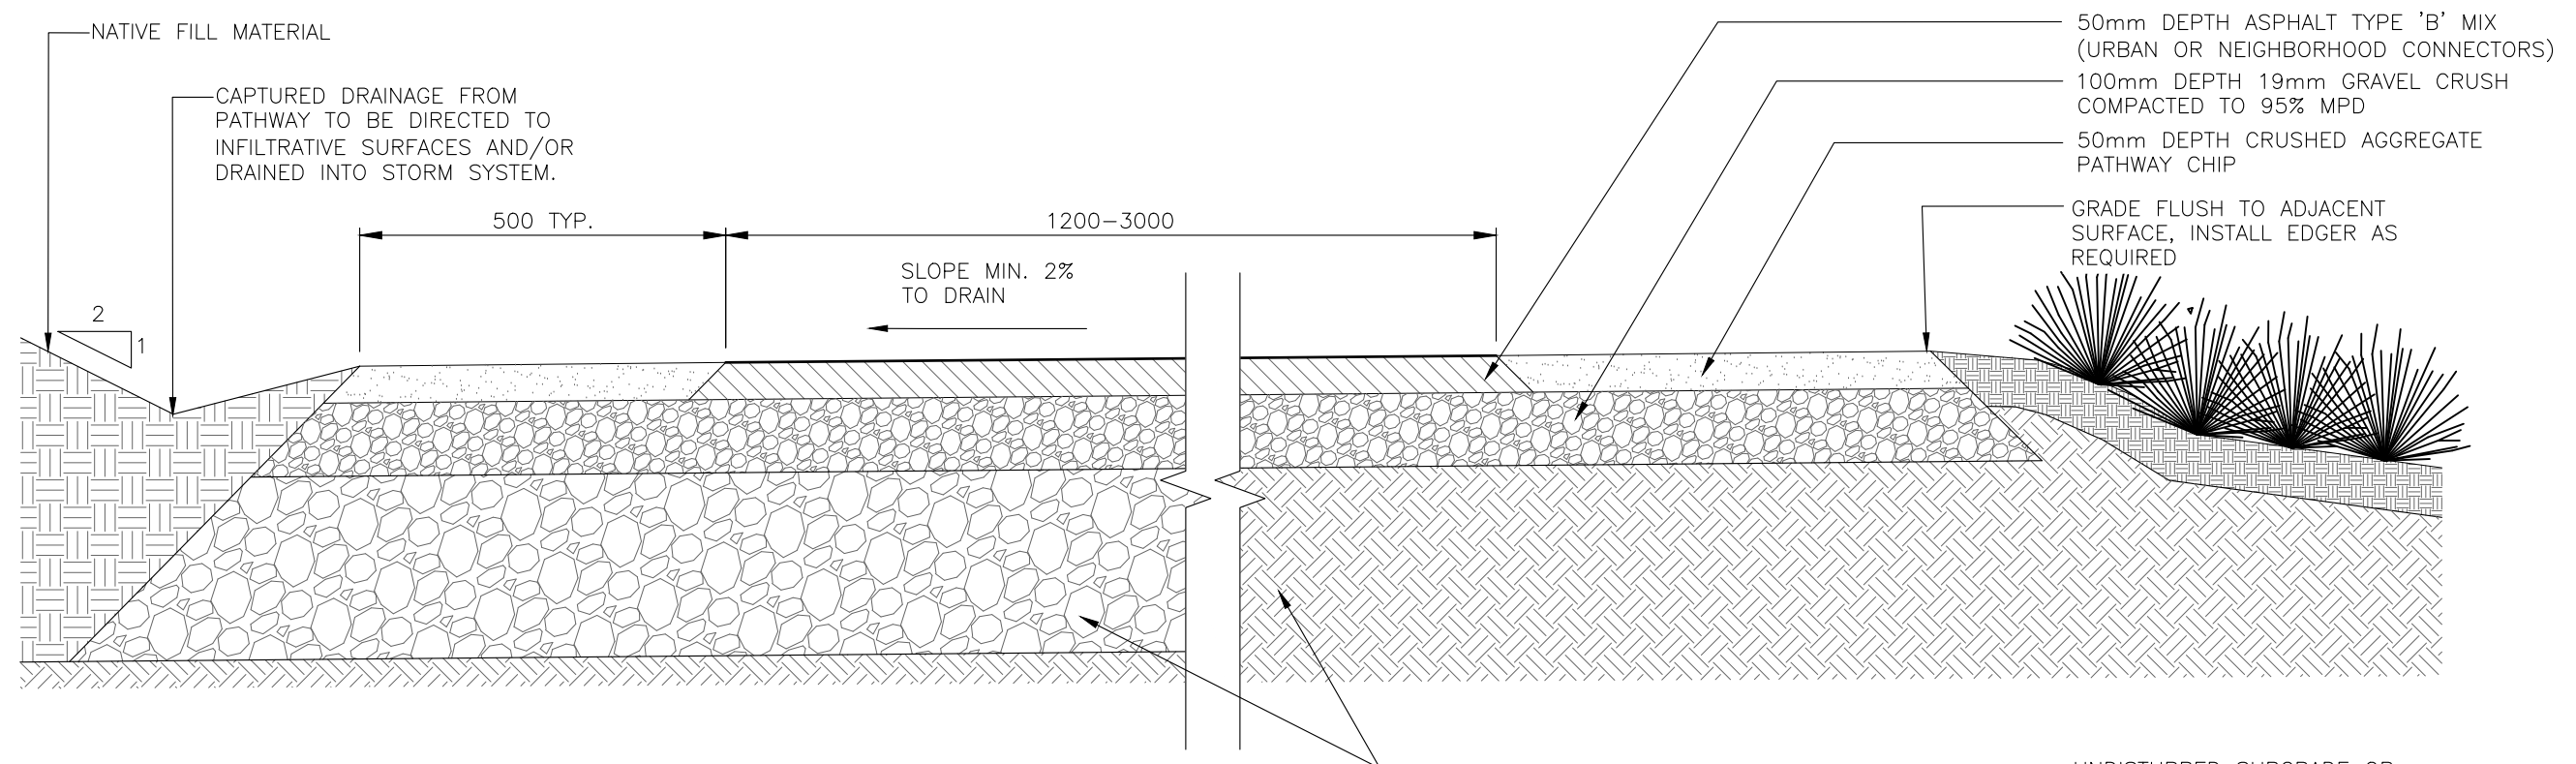


NOTES

1. COMPACTED BASE MATERIAL TO BE PIT RUN (AS NOTED) OR APPROVED ENGINEERED FILL.
2. PROVIDE 2% CROSSFALL IN THE DIRECTION OF DRAINAGE.
3. CONTRACTOR'S RESPONSIBILITY TO REHABILITATE ALL DISTURBED AREAS ALONG TRAIL EDGE.
4. THICKNESS OF EACH LAYER SHOWN AS MINIMUM REQUIREMENTS.
5. ALL UNITS IN MILLIMETERS UNLESS OTHERWISE NOTED.
6. MIN 7.5m ROW PREFERRED, WIDER IN NATURAL AREAS.



COMMUNITY PATHWAY


DRAWING NUMBER
L6
REVISION NUMBER
A
SCALE
N.T.S.

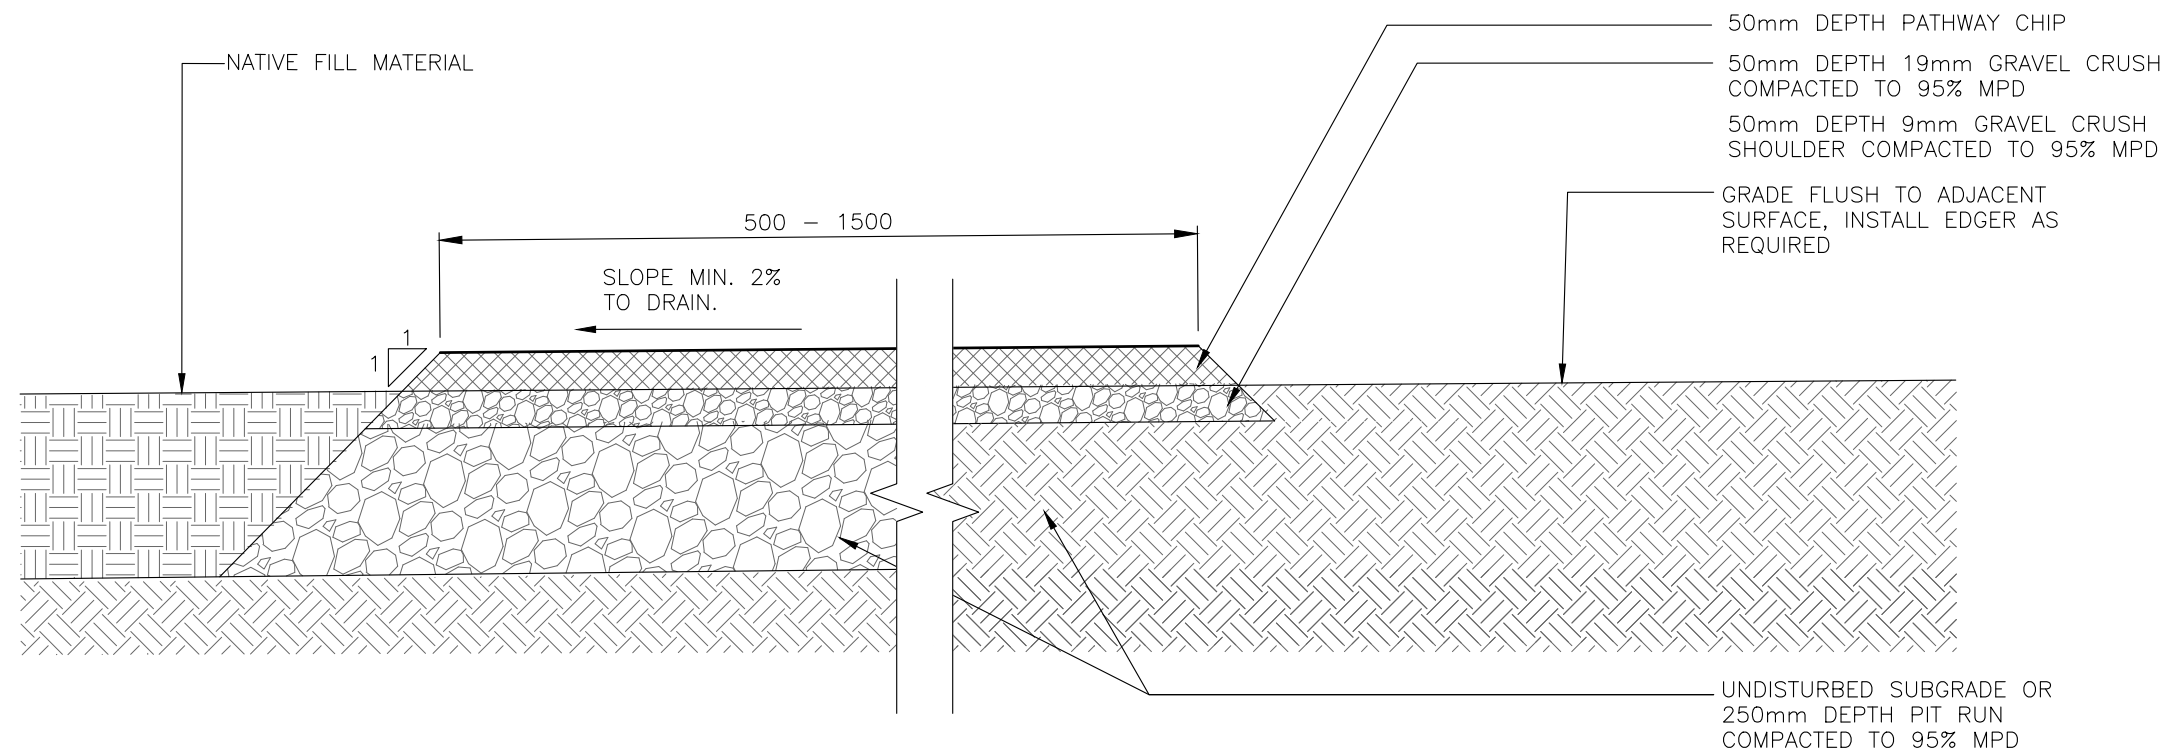

NOTES

1. THICKNESSES OF EACH LAYER SHOWN AS MINIMUM REQUIREMENTS.
2. ALL UNITS IN MILLIMETERS UNLESS OTHERWISE NOTED.
3. MIN. 10m ROW PREFERERED.

NATURE TRAIL

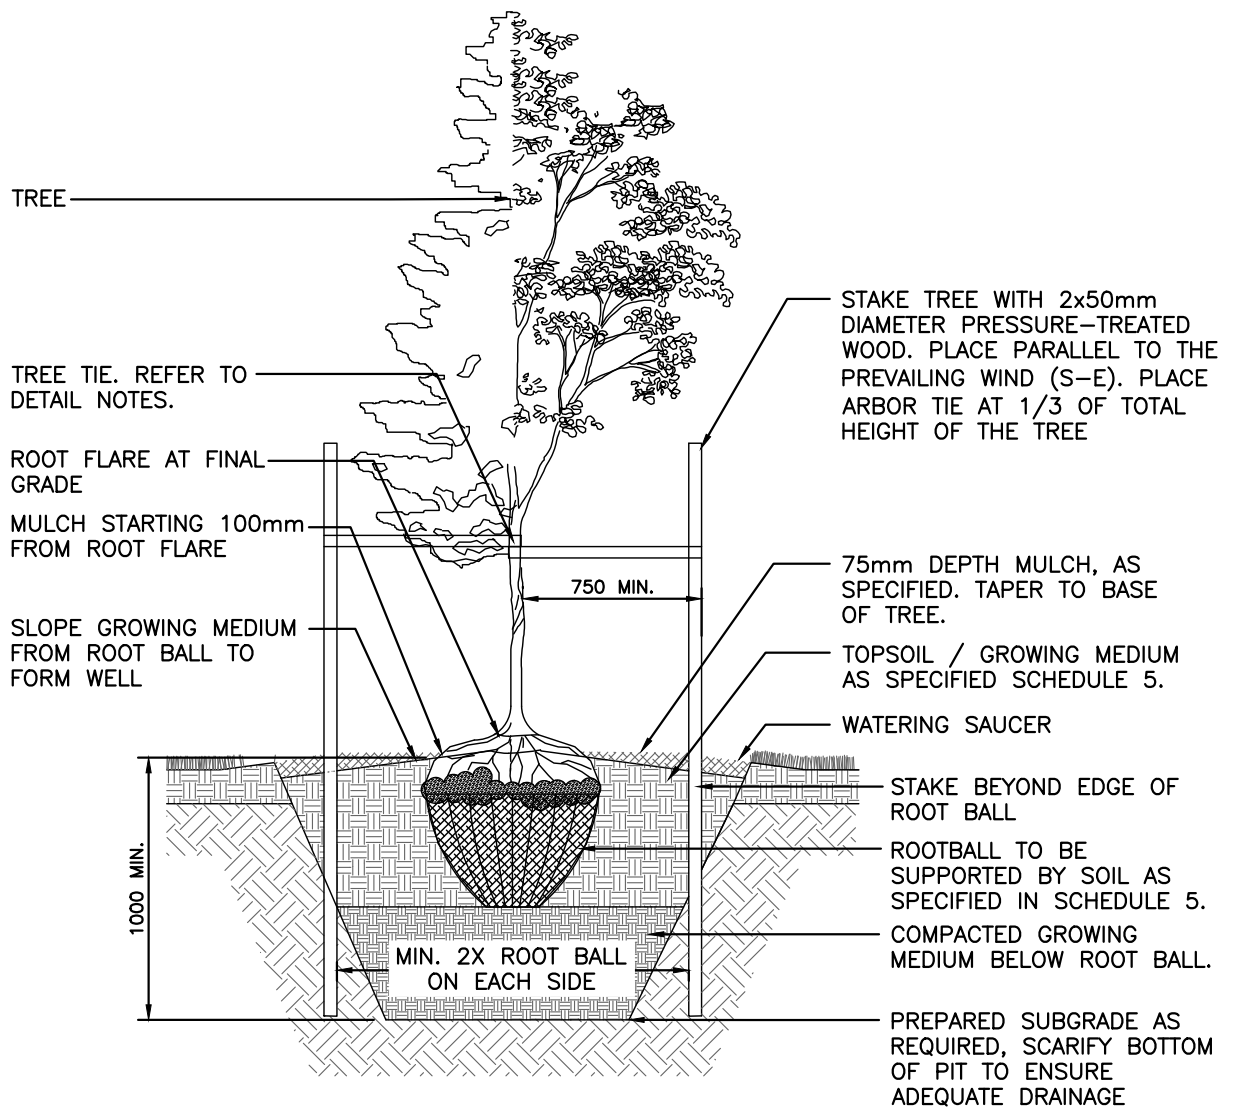

NOTES:


1. ALL UNITS IN MILLIMETERS UNLESS OTHERWISE NOTED.
2. FOR BALL AND BURLAP (B&B), LOOSEN AND CUT AWAY TOP 1/3 OF WRAPPING, TWINE, AND WIRE BASKET ONCE THE ROOTBALL HAS BEEN SET IN THE HOLE.
3. GROWING MEDIUM SHALL BE MIN. 1000mm DEPTH UNLESS NOTED OTHERWISE.
4. MIX 150mm DEPTH GROWING MEDIUM WITH SCARIFIED SUBGRADE PRIOR TO BACKFILLING REMAINING GROWING MEDIUM.
5. INSTALL TREE TIE AT APPROX. 100mm BELOW LOWEST BRANCH FOR DECIDUOUS LESS THAN 100mm DIA. DO NOT REMOVE OR CONSTRAIN ANY BRANCHES.
6. IF POOR DRAINAGE CONDITIONS EXIST, PROVIDE POSITIVE SUB-SURFACE DRAINAGE AWAY FROM PLANTING EXCAVATION.
7. IRRIGATION REQUIRED AS SPECIFIED IN SCHEDULE 5.
8. ROOTS MUST BE TEASED OUT TO ENCOURAGE LATERAL GROWTH AND REDUCE GIRDING.





-


Page 172

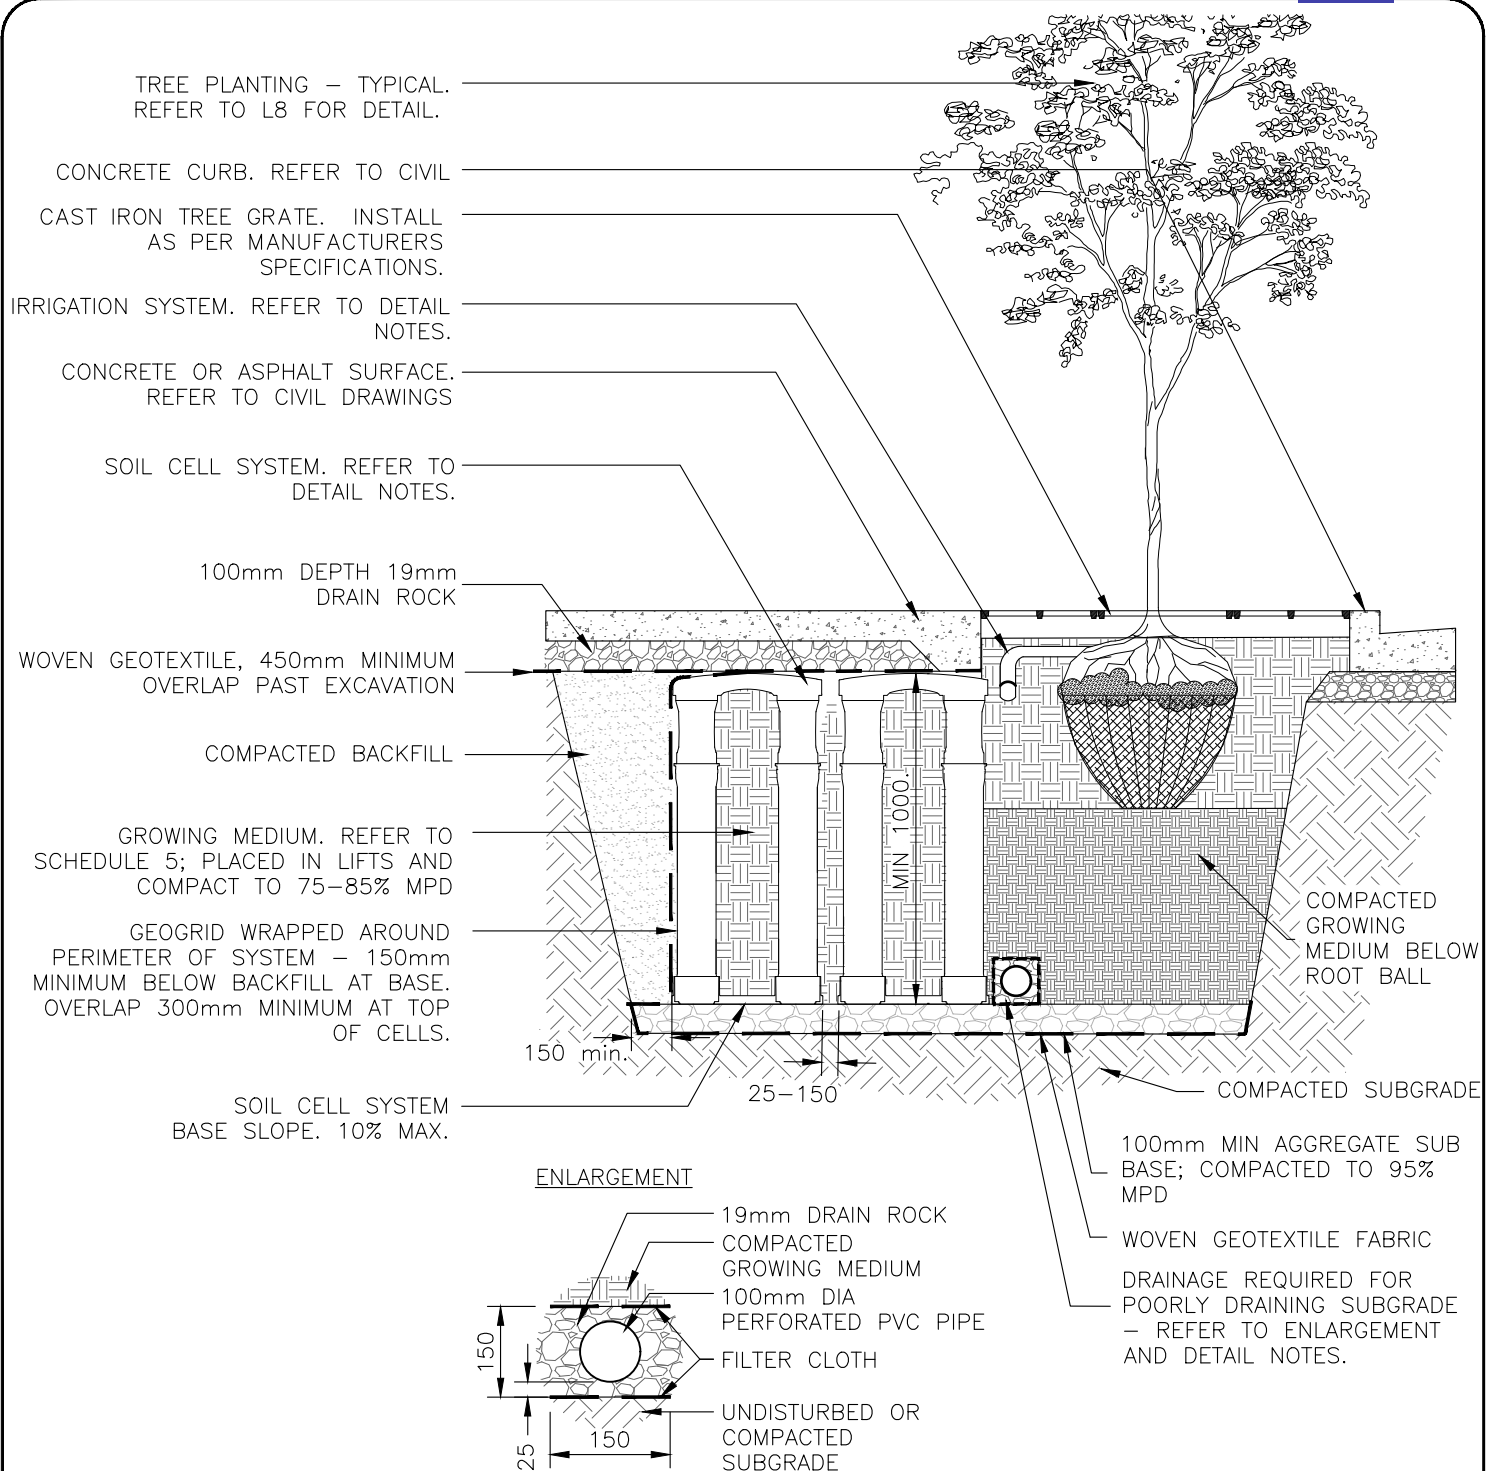

NOTES:

1. SOIL CELLS SYSTEM AS PER APPROVED PRODUCT AND SPECIFICATIONS. SOIL CELLS TO BE INSTALLED AS PER MANUFACTURER'S SPECIFICATIONS.
2. LOCATE AND FLAG ALL BURIED UTILITIES IN TREE PLANTING SITE PRIOR TO DIGGING TREE PITS.
3. DRAINAGE: 100mm PERFORATED PVC DRAIN COVERED WITH MIN. 150mm DRAIN ROCK WRAPPED WITH FILTER CLOTH (NILEX 4535 NON-WOVEN GEOTEXTILE OR EQUIVALENT). PIPE CONNECTED TO STORM DRAIN.
4. STREET TREES TO BE IRRIGATED AS SPECIFIED IN SCHEDULE 5.
5. ALL UNITS IN MILLIMETERS UNLESS OTHERWISE NOTED.

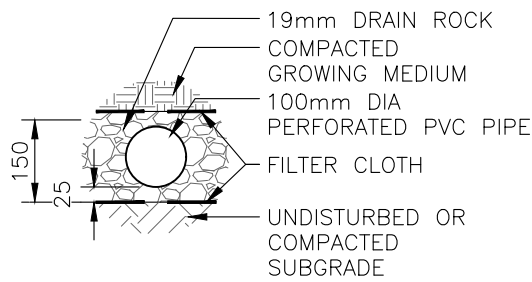

ENLARGEMENT

TREE PLANTING – TYPICAL.
REFER TO L8 FOR DETAIL.



VARIES – REFER TO CONTRACT DRAWINGS

IRRIGATION SYSTEM. REFER
TO DETAIL NOTES.

CONCRETE WALK. REFER
TO CIVIL

CONCRETE CURB
REFER TO CIVIL

NON-WOVEN GEOTEXTILE

GROWING MEDIUM. REFER
TO DETAIL NOTES.

STRUCTURAL SOIL.
REFER TO DETAIL NOTES

COMPACTED OR
UNDISTURBED SUBGRADE


VARIES – REFER TO CONTRACT DRAWINGS

MIN 1000
DRAINAGE REQUIRED FOR
POORLY DRAINING
SUBGRADE – REFER TO
NOTES AND ENLARGEMENT
FOR DETAILS

NOTES:

1. ALL UNITS IN MILLIMETERS UNLESS OTHERWISE NOTED.
2. LOCATE AND FLAG ALL BURIED UTILITIES IN TREE PLANTING SITE PRIOR TO DIGGING TREE PITS.
3. DRAINAGE: 100mm PERFORATED PVC DRAIN COVERED WITH MIN. 150mm DRAIN ROCK WRAPPED WITH FILTER CLOTH (NILEX 4535 NON-WOVEN GEOTEXTILE OR EQUIVALENT), PIPE CONNECTED TO STORM DRAIN.
4. STRUCTURAL SOIL: CALCULATE VOLUME ACHIEVED AS 20% ACTUAL SOIL – FINAL MATERIAL TO BE APPROVED BY TOWN OF COMOX.
5. REFER TO CIVIL DRAWINGS FOR LOCATION, ALIGNMENT, AND REQUIRED TREATMENT OF EXISTING AND PROPOSED UTILITIES UNDER SIDEWALK



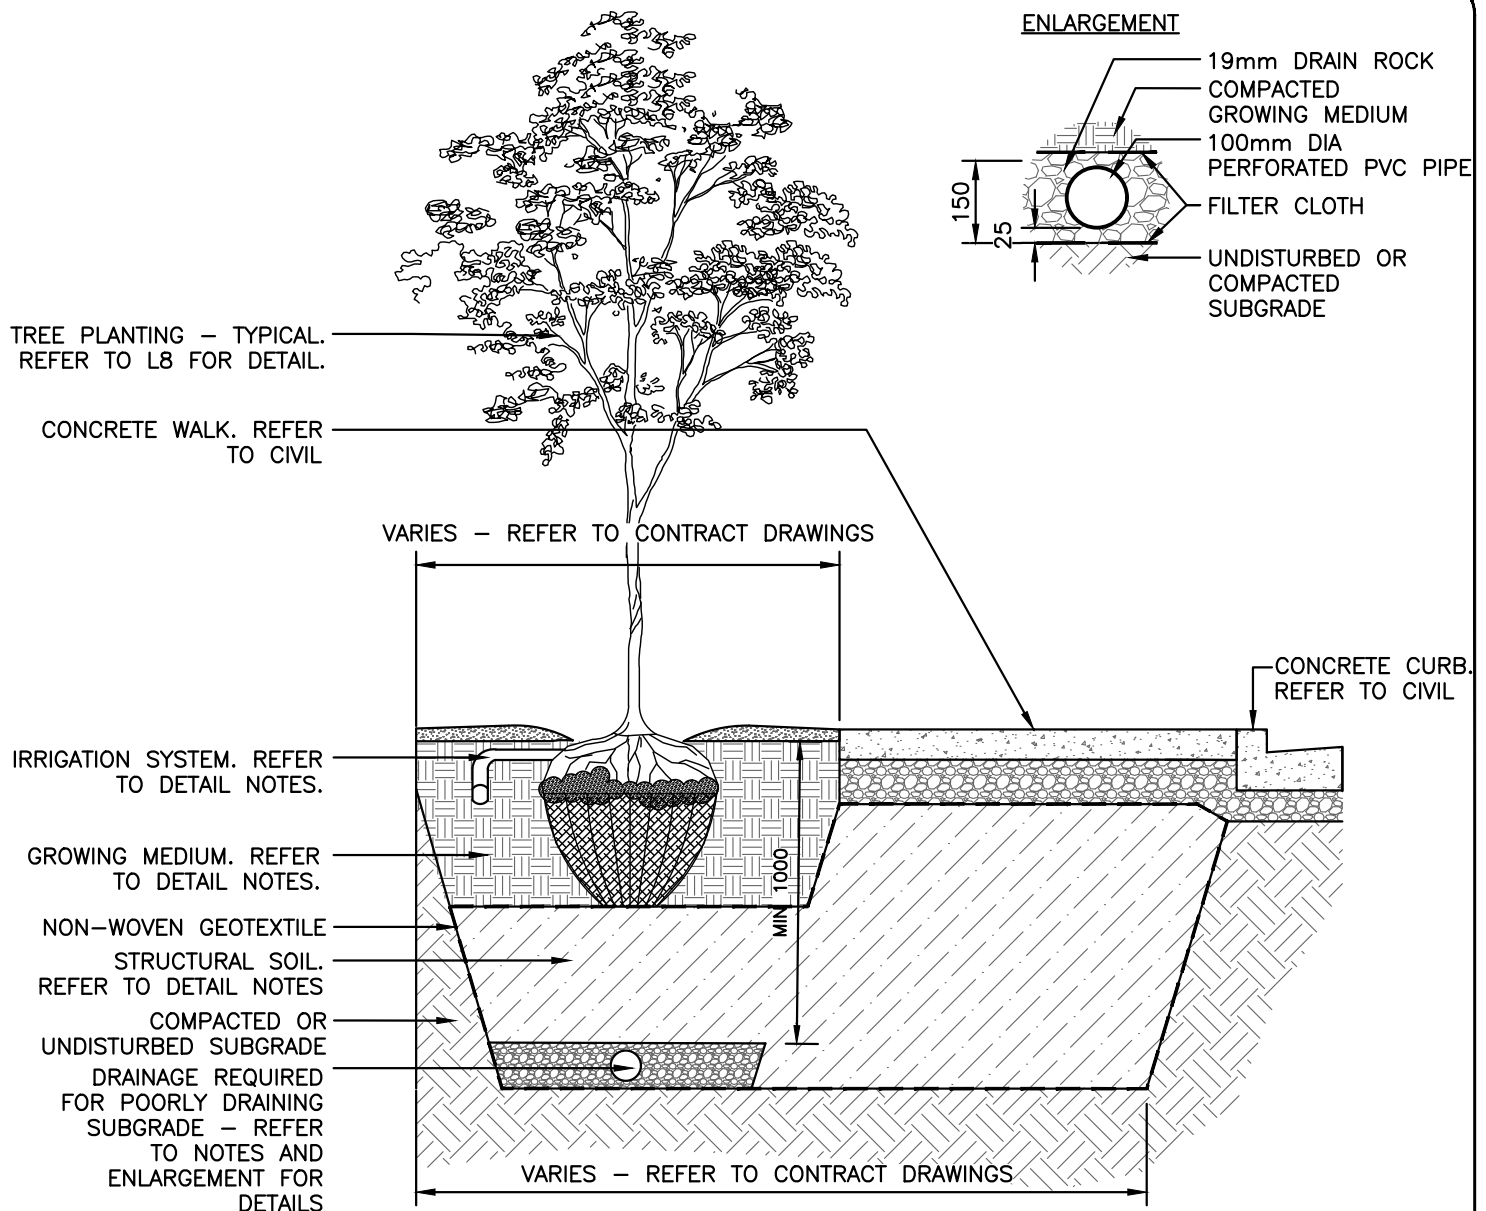

NOTES:

1. ALL UNITS IN MILLIMETERS UNLESS OTHERWISE NOTED.
2. LOCATE AND FLAG ALL BURIED UTILITIES IN TREE PLANTING SITE PRIOR TO DIGGING TREE PITS.
3. DRAINAGE: 100mm PERFORATED PVC DRAIN COVERED WITH MIN. 150mm DRAIN ROCK WRAPPED WITH FILTER CLOTH (NILEX 4535 NON-WOVEN GEOTEXTILE OR EQUIVALENT), PIPE CONNECTED TO STORM DRAIN.
4. STRUCTURAL SOIL: CALCULATE VOLUME ACHIEVED AS 20% ACTUAL SOIL – FINAL MATERIAL TO BE APPROVED BY TOWN OF COMOX.
5. REFER TO CIVIL DRAWINGS FOR LOCATION, ALIGNMENT, AND REQUIRED TREATMENT OF EXISTING AND PROPOSED UTILITIES UNDER SIDEWALK

TREE PLANTING WITH STRUCTURAL SOIL SIDEWALK ADJACENT TO ROAD

DRAWING NUMBER

L12

REVISION NUMBER

A

SCALE

N.T.S.



TOWN OF
COMOX

SCHEDULE 4
STANDARDS FOR SANITARY LIFT STATIONS

TABLE OF CONTENTS

TABLE OF CONTENTS	2
INTRODUCTION	1
INTENT OF THE STANDARDS	1
SANITARY LIFT STATION DESIGN CRITERIA	2
1.0 GENERAL SPECIFICATIONS	2
1.1 PUMPS	2
1.2 KIOSK	2
1.3 PIPING/VALVE CHAMBER	3
1.4 VENTILATION	4
1.5 LIFT STATION TANK	4
1.6 EQUIPMENT	5
1.7 EMERGENCY BACKUP GENERATOR	5
1.8 WARRANTY	6
1.9 WATER CONNECTION	6
1.10 SITE FENCING	6
2.0 LIFT STATION ELECTRICAL DESIGN STANDARDS	7
2.1 STANDARD LIFT STATION ELECTRICAL SPECIFICATION	7
2.2 USER INTERFACE	8
2.3 VFD STATION SUPPLEMENTARY SPECIFICATION	9
2.4 ENTRY AND ALARM TEST MODE	9
3.0 TOWN SCADA SYSTEM	10
4.0 COMMUNICATIONS BETWEEN SCADA AND LIFT STATION	10
CONSTRUCTION SUPPLEMENTARY SPECIFICATIONS	11
1.0 GENERAL	11
1.1 RELATED WORK	11
1.2 SHOP DRAWING AND DATA SHEETS	11
1.3 REQUESTS FOR APPROVED EQUALS	11
1.4 COMMISSIONING PLAN	12
2.0 PRODUCTS	12
2.1 STRUCTURE	12
2.2 SUBMERSIBLE SEWAGE PUMPS	14
2.3 FIXED DISCHARGE CONNECTION	15
2.4 LIFTING CHAINS	16
2.5 GUIDE RAIL ASSEMBLY	16
2.6 VENTILATION DUCT WORK & FAN	16
2.7 LIGHTING FIXTURE	16
2.8 EXTERNAL PIPING	16

2.9	INTERNAL PIPING	16
2.10	PLUG VALVES	16
2.11	CHECK VALVES	16
2.12	LEVEL REGULATORS	16
2.13	BOLTS	16
2.14	ACCESS COVERS	16
2.15	AIR RELEASE VALVE	17
2.16	FLOOR GRATINGS	17
2.17	MISCELLANEOUS	17
2.18	PRESSURE GAUGE	17
2.19	HYDROSTATIC TESTS	17
2.20	CONCRETE BASE AND ANCHORING SYSTEM	18
2.21	POWER SUPPLY AND CONTROLS	18
3.0	EXECUTION	18
3.1	EXCAVATION AND BACKFILLING	18
3.2	EXTERNAL PIPING	19
3.3	CONCRETE WORK	19
3.4	ELECTRICAL	19
3.5	PIPING INSTALLATION	19
3.6	PUMPS AND ACCESSORIES	20
3.7	START-UP	20
3.8	PROTECTION	22
3.9	CLEANING	22
3.10	MAINTENANCE MANUALS	22

INTRODUCTION

The use of sanitary lift stations is generally discouraged and the Town must approve any proposal for a lift station prior to submission of any engineered drawings for a lift station. Lift stations are considered a "special case" and are to be designed by a qualified professional. The following will form the general design requirements for duplex lift stations categorized as small to mid-sized lift stations. For stations larger than 50 l/s, or that require more than two pumps, authorization must be obtained from the Town on a case-by-case basis, and the following standards may not fully apply.

Unless documentation provided by the Town of Comox along with a specific request for tender or request for proposal states specifically that a provision set forth has been waived, all provisions are to be satisfied.

The requirements set forth in these standards are minimum requirements that shall be applied universally by all parties performing services for and/or providing equipment to the Town of Comox. This includes, but is not limited to, all component parts that may form part of package systems.

This document is part of a series of standards and as such should not be viewed in isolation of all other Town of Comox associated standards which may modify and/or clarify the requirements set forth within this document.

The Town of Comox may, on a case-by-case basis, and at the Town's sole discretion, approve deviations from these standards.

INTENT OF THE STANDARDS

The Design Criteria are intended to provide direction to the Applicant and their Engineer on the elements required to be considered in the design of sanitary lift stations. It is intended to be used in conjunction with the MMCD Design Guideline Manual and the Town of Comox Subdivision and Development Servicing Bylaw Schedule 1.

The Supplementary Specifications are intended to provide direction to the Applicant and their Engineer on the specifications that must be incorporated into building servicing contracts for the installation of new sanitary lift stations. The Supplementary Specifications are to be used in conjunction with the Town of Comox Subdivision and Development Services Bylaw Schedule 2 and the Master Municipal Construction Document (MMCD).

SANITARY LIFT STATION DESIGN CRITERIA**1.0 GENERAL SPECIFICATIONS****1.1 Pumps**

- (a) All sanitary lift stations shall be designed with a minimum of two pumps, each capable of handling the Peak Wet Weather Flows independent of the other. The pump that is furthest away from the inlet shall be supplied with a 4901 flush valve.
- (b) Each pump must be:
- capable of passing solids up to 75 mm in size;
 - equipped with hour meters with units in decimals;
 - easily removed for maintenance;
 - constructed to operate on a voltage based on HP rating as shown on the table below:

Pump Size	Approved Voltages
Less than 5HP	Single phase 240V / Three phase 208V
5HP – 10HP	Three phase 208V / Three phase 600V
Larger than 10 HP	Three phase 600V

- (c) Motor cables, power cables, etc. shall be continuous from the lift station to the kiosk. Cables are not to be spliced. Only one power cable is allowed in one conduit. Minimum conduit size to be 3" for pumps, and 2" for controls.

1.2 Kiosk

All auxiliary equipment and control panels shall be mounted in a secure lockable kiosk adjacent to the station. The kiosk shall be located not less than 1.2 metres and not more than 3 metres from the station lid, with the controls section of the kiosk facing the wet well and facing north (where practical to do so.). The kiosk shall be founded on a concrete foundation, and should be made from powder coated aluminum, with a standard green finish. All kiosks shall be supplied with a rubber gasket between the aluminum kiosk and the concrete to prevent water leakage into the kiosk.

The electrical Kiosk shall be CSA Type 3R rated and fabricated from marine grade aluminum in accordance with the following Ministry of Transportation and Infrastructure Kiosk Specifications:

- General Material Requirements: 402.3.1
- Connecting Hardware 402.3.2
- Fabrication Mechanical Requirements, General Requirements 402.4.1
- Welding 402.4.2
- Door Gaskets 402.4.4
- Kiosk Environmental Requirements, General 402.4.8.1
- Kiosk Fan and Heater Thermostat 402.4.8.5
- Kiosk Finish 402.6

- Electrical Kiosk shall be powder coated “Fence Post Green”.
- Plan Pouch 402.9

The kiosk shall be fabricated with sufficient bracing to form a structure capable of withstanding transportation, wind, snow and ice loading. The kiosk manufacturer is responsible for obtaining structural and seismic certification from a professional engineer registered with Engineers and Geoscientists BC. Structural certification shall include recommendations for fastening methods.

The kiosk shall contain separate compartments for:

- pump control;
- service entrance and distribution; and
- fan and duct section, complete with isolated cable junction chamber vented to the atmosphere.

The kiosk shall be designed to contain:

- all control and telemetry equipment within the pump control compartment;
- an electrical service entrance that is complete with required appurtenances and components shall be arranged in a manner acceptable to B.C. Hydro;
- all power distribution equipment in the service entrance and distribution section, with exception to a 120/240 or 120/208V electrical panel which shall be mounted within the pump control compartment;
- an extra 120 volt receptacle within the pump control and service entrance/distribution sections;
- an automatic transfer switch in the service entrance and distribution section;
- a manual transfer switch in the service entrance and distribution section;
- a receptacle for mobile backup generator on the exterior of the kiosk, standard with all the other receptacles on Town lift stations;
- exterior lighting mounted to an overhead pole capable of illuminating the area around the tank lid to WorksafeBC required standards; and
- a heater within each of the pump control and service entrance/distribution sections.

The fan and duct section shall be isolated from the pump control and service entrance/distribution sections by means of a continuous weld.

1.3 Piping/Valve Chamber

All piping within the wet well shall be stainless steel or approved equivalent, and all stations shall feature an external separate valve chamber for valves and flow measurement equipment. The valve chamber can be either fiberglass or pre-cast concrete with suitable lockable lids with lift assist mechanisms as required. The chamber will have a 4” drain fitted with a flushable P-Trap and Backwater Valve. See Figures 1 and 2, or equivalent function.

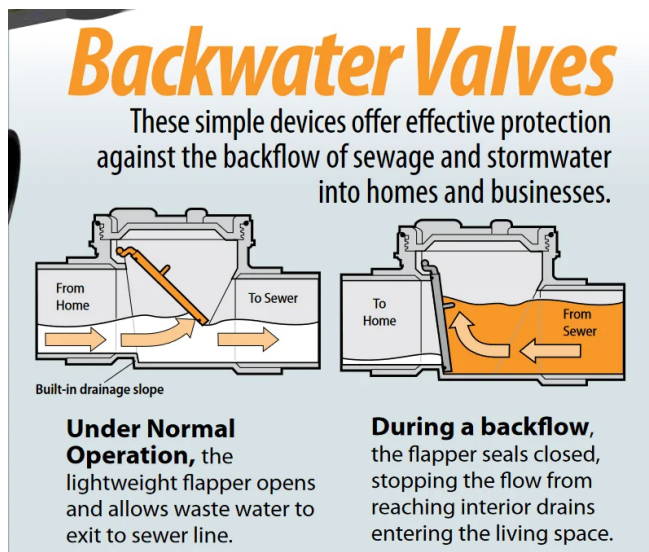


Figure 1 – Backwater Valve Schematic

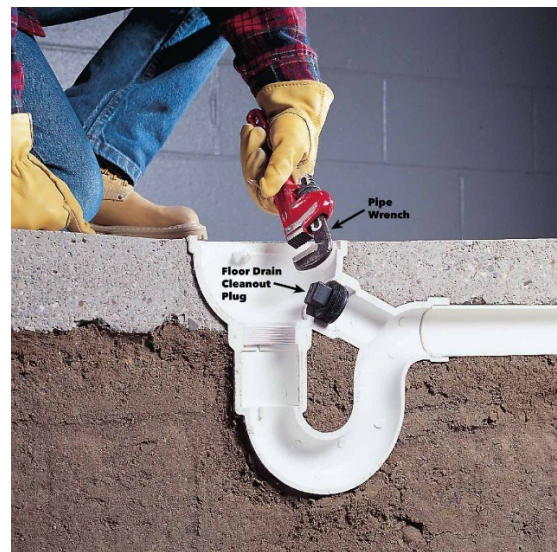


Figure 2 – P-Trap

Each pump discharge shall have a ball check valve or lever type swing check valve.

Each pump discharge shall have a plug valve installed downstream of the check valves.

Drain to be provided at floor elevation and floor to be sloped to convey inflow of water or sewage toward drain inlet. The drain shall include a backwater valve and p-trap to prevent sewage and gas from entering the piping/valve chamber.

1.4 Ventilation

Ventilation at each station is to be by forced air using a fixed speed fan that runs continuously. The minimum ventilation rate is to be 12 air changes per hour or higher if required for safety considerations. The fan shall be located in the kiosk and be sealed to the inlet blower line. The blower shall indicate failure on the control panel.

Each station shall have a minimum of one vent stack, and shall have odour control installed. As a minimum, the vent stack shall be equipped with an activated carbon filter capable of conveying the required air flow rate without excessive pressure loss: Calgon SweetVent or equal.

1.5 Lift Station Tank

The lift station tank to be of fiberglass construction.

Wet wells shall be designed with the following features:

- Include a benched bottom to direct all solids into the pump suction;
- Include surface access with a lockable, waterproof fiberglass or aluminum cover. Access hatches must include hydraulic assist and safe hatch;

- Provide bollards around the wet well to prevent vehicles from riding overtop of the structure. Bollards to be as per MMCD Detail C12;
- Contain aluminum (or fiberglass) ladder mounted so it does not interfere with the removal and installation of the pumps, etc. The ladder shall be designed to extend and lock least 1.0 metre above the tank access. Ladders mounts to be structurally sufficient to prevent puncturing of the tank wall, where mechanical fasteners are to be used, the wall shall be reinforced to provide sufficient capacity for the type and size of fastener. Integrated fiberglass ladders shall be fixed mounted to the fiberglass wall with appropriate reinforcing of the fiberglass as specified by the manufacturer;
- Contain a platform above the high-level float to permit wet well access wherever the total depth from ground level to wet well floor exceeds 2.4 metres;
- Include 1 base and davit for confined space entry.
- Contain explosion proof lighting capable of illuminating the interior of the tank.

1.6 Equipment

All equipment must be CSA Approved and Work Safe BC compliant.

1.7 Emergency Backup Generator

All sewage lift stations shall be equipped with an emergency backup generator unless otherwise approved by the Town. The generator transfer switch shall be of the automatic type. The generator shall be diesel fueled unless otherwise approved by the Town. Diesel fuel tanks shall be base tanks integrated into generator unit by OEM, shall include double wall containment, and shall be sized to run the generator for at least 24 hrs continuously at 100% load. Fuel tank for generator shall have double walls, spill containment, and leakage alarm system. The generator shall have a 1.2m clearance all around, and it shall be provided with a noise control package. Noise Control Package Specification for Generator shall be residential rated. Sound attenuation includes enclosure and exhaust muffler package. Sound attenuation system performance shall result in measured sound levels not to exceed 65 dB @ 10.7 metres. Design Engineer shall perform a load analysis with the sequence of motor starting in order to know the motor starting loads and the motor running loads. Such electric load calculations must be done in kVA units to account additional loads due to low power factor. The generator shall have a motor starting kVA capacity to limit the voltage dip to no more than 15% for any motor starting conditions. Such generator load analysis must be included in the engineering report. The generator manufacturer must be pre-approved by the Town prior to design of the backup system.

The generator shall also come equipped with a permanently-mounted resistive load bank, with a full load that equals +/- 80% of the generator unit's full load capacity. The load bank shall also include the following specifications:

- Duty Cycle: Rated for continuous operation.
- Load Steps: 5, 10, 10, 25, 50, 100 KW
- Cooling System: integral with generator cooling system
- Sound dampening: integral with generator muffling system
- Operator Controls: Control Panel housed in a NEMA-type wall mount enclosure including:

- Main Power ON/OFF Switch, Power ON Indicator, and Master Load ON/OFF Switch.
- Load selection shall be provided by individual industrial lever-type toggle switches for on/off application of resistive load segments, one provided for each load step.
- Auto Load Dump Circuit: A remote load dump circuit is provided as part of the load bank control circuit.
- Provisions shall be provided to trip the load bank off-line from a normally closed set of auxiliary contacts from an automatic transfer switch or other device. In the event of a utility failure, all load is removed.

Automatic Load Controller: Automatic Load step controller that maintains a minimum load on the generator set. The controller shall monitors the connected downstream loads and will automatically add or subtract load steps in response to overall load changes as to maintain a minimum load level on the generator set.

1.8 Warranty

All lift station components shall be warranted in accordance with the manufacturer's warranty, and such warranty shall be explicitly stated in a warranty statement (section) provided with the Operations and Maintenance Manuals submitted upon acceptance of the Lift Station by the Town.

1.9 Water Connection

A 50 mm water service connection for cleaning purposes must be provided at the site. The service must include a dry standpipe and appropriate cross-connection control devices located in an above ground heated lockable cabinet. The connection shall also include an on/off ball valve and a 38mm quick connect cam-lock fitting. Cross-connection control devices must designed to be compliant with CSA standard B64.10-11 (Selection and Installation of Backflow Preventers/Maintenance and Field Testing of Backflow Preventers). RP backflow device shall be located in an above ground kiosk.

1.10 Site Fencing

1.8m black epoxy coated perimeter fencing is to be provided.

2.0 LIFT STATION ELECTRICAL DESIGN STANDARDS**2.1 Standard Lift Station Electrical Specification**

All lift stations shall include at a minimum the following features and capabilities:

Manual pump controls	It shall be possible to set each pump into manual (Hand) mode. When in the manual mode the control of the pump shall be independent of (and unaffected by) the actions (or absence) of the controller or fail-safe pump control relays.
Motor type and starting	All pumps 10hp or larger require soft starting devices or are to be speed controlled via Variable Frequency Drives.
Controller	The station controller shall conform to the Town of Comox Approved Products List.
Float Switches	Each station shall be supplied with a high level and low level float switch. Guides must be used for all float levels. The low level float is to be set at a level just above the pump intake. The high level float is to be set at a level no higher than the obvert of the lowest inlet pipe. Refer to the section below for details regarding redundancy.
Fail Safe Operation	A redundant float switch setup shall be installed alongside the main switch operation. Pump start and shut-off switches should be wired in and set to “ready” mode but removed from the lift station surface to preserve the floats. A parallel contactor should be installed to an automated control system for redundancy.
Level monitoring	Wet well levels shall be monitored using an ultrasonic or radar sensor connected as an analog input to the control unit. This level is to be used for pump control and shall be reported to the central monitoring station.
Programmable operation	Pump start and stop levels are to be programmable and set through the local pump controller HMI.
Pump supervision	Pumps shall be monitored, as a minimum, for stator over temperature faults, seal leakage and over current condition.
Flow rate	Flow rate data is to be reported by flow monitoring device.
Intrusion alarm for kiosk or building	Access to the electrical controls is to be monitored by a contact switch, and an alarm condition shall be generated when the contact is broken.

Receptacle for plug in of standby generator	Each station, including those which include local generator, shall be equipped with a receptacle for plug-in of Town standby generator, mounted on the exterior of the building or kiosk within a lockable NEMA-4X enclosure (padlock provided by the Town). Manual disconnect switch required parallel to the automatic transfer switch.
Alarms	The following alarms shall be generated and reported by the alarm system by way of a dedicated telephone connection. • Intrusion Alarm • Loss of Power • High level alarm • Low level alarm • Pump monitoring alarms (leakage, high temperature) • Generator Faults (if generator installed) • Breaker tripped • Float switch failure
UPS backup for controller and communications system	A UPS standby power system is required. The UPS must provide power to the controller for at least one hour in the event of a power outage.

2.2 User Interface

The user interface in a typical lift system consists of manual controls for emergency and maintenance purposes, and an electronic interface directly to the controller.

Manual Controls

The operator interface at this level shall be kept to a minimum. Auto/Off/Manual selectors for each pump are to be provided. These controls shall function independently of the controller. When in placed in manual mode the appropriate pump shall start. When placed in the Off condition the pump shall not start regardless of input from the controller. In Auto mode the pump is controlled by the controller. Pump run time meters shall be installed for each pump.

Status lamps are required as follows:

- One lamp indicating kiosk power
- One status lamp for each pump indicating pump run condition
- One status lamp for each pump indicating a failure condition

Controller Interface

Each station shall also include a station control Human-Machine-Interface (HMI), mounted in the door of the control cabinet. This control keypad is used to view and reset alarm status, and to configure the operation of the station. The mounting position should be at a comfortable viewing height for the average person, with the screen being big enough to read any graphics and words comfortably.

2.3 VFD Station Supplementary Specification

All lift stations involving VFDs shall include the features and capabilities outlined above plus the following features and capabilities:

VFD	A solid state variable frequency drive, sized for the motors associated with the project, with inline load filters. Xylem ACS550 or similar.
VFD Manual Mode	The VFD shall be programmed to run the pump at an appropriate default speed in manual mode (when started).
VFD controller connection	Connection to the VFD is by analog output from the controller.
VFD output monitoring	The controller shall monitor and make use of the speed output, and current outputs of each VFD. These shall be made available to the monitoring system.

2.4 Entry and Alarm Test Mode

Each pumping station panel will have a key lock access to the control cabinet. A momentary spring-to-centre rotary selector switch shall be provided to switch to select between Test & Normal mode of operation. In Test mode the system shall behave as follows:

When momentarily switched to the “Test” position all normal alarms from the station will be acknowledged and disabled for 30 minutes, and a local “Test Mode” pilot light will illuminate.

In addition, a test alarm shall be triggered which will be treated as a low priority alarm at the SCADA system.

The station controller begins a phased monitoring of the situation, as described in the following table.

Phase	Description	
1	The input is activated by the test mode selector switch. Result: Work time begins (25 minutes).	
2	The input has been activated longer than the Work time. Result: Common alarm outputs are activated. Warning time begins. (5 minutes)	
3	Personnel acknowledge their presence within the Warning time. Result: Work time is restarted. Common alarm outputs are set to passive.	No acknowledge is received within the Warning time. Result: Personnel alarm is generated.

4	The selector switch is momentarily placed in the “Normal” position, or the kiosk/station door is closed. Result: “Test Mode” pilot light extinguishes and station alarming returns to normal.
---	--

3.0 TOWN SCADA SYSTEM

Sewage pumping stations are to be compatible with a central monitoring system, planned for some future date. This section is provided to explain the requirements on all new lift stations in order to ensure compatibility with the planned SCADA system.

Key features of the planned SCADA system are planned to include:

- Real-time information regarding the status of stations throughout the municipality in order to efficiently respond to faults and other issues as they arise.
- Limited remote-control capability of the stations, which in certain cases may avoid the need for a site visit.
- Historical information and other data that will assist with proactive maintenance activities; and
- Historical information and other data that can be used to make informed decisions
- guiding future infrastructure development.

4.0 COMMUNICATIONS BETWEEN SCADA AND LIFT STATION

Stations constructed pre SCADA system shall support the future installation of communications equipment. Sufficient space is to be provided in the kiosk for a lockable louvred/ventilated box that will contain transmitter/receiver and networking equipment. In addition, a 100mm underground communications conduit shall be stubbed out from the kiosk/building foundation to allow for a future installation of antenna.

CONSTRUCTION SUPPLEMENTARY SPECIFICATIONS

- | | | |
|---|----|--|
| 1.0 GENERAL | .1 | This section refers to those portions of the Work that are unique to the supply and installation of prefabricated submersible sewage lift stations. This section must be referenced to and interpreted simultaneously with all other sections pertinent to the works described herein. |
| 1.1 Related Work | .1 | Electrical Division 26 |
| | .2 | Concrete Reinforcement Section 03 20 01 |
| | .3 | Cast-in-Place Concrete Section 03 30 53 |
| | .4 | Aggregates and Granular Materials Section 31 05 17 |
| | .5 | Excavating, Trenching, and Backfilling Section 31 23 01 |
| | .6 | Sanitary Sewers Section 33 30 01 |
| | .7 | Sewage Force mains Section 33 34 01 |
| 1.2 Shop Drawing and Data Sheets | .1 | Before fabrication, the supplier shall submit shop drawings to the Town for review. The submission shall include data sheets for all equipment to be ordered, along with a full drawing package for the electrical kiosk (external kiosk, internal layouts, wiring and controls diagrams) |
| | .2 | Lift station structural drawings, stamped by a Professional Engineer registered in British Columbia, shall be provided for the fibreglass wet well, the reinforced concrete base, the electrical kiosk enclosure and the anchoring systems for the generator, electrical kiosk and wet well. |
| 1.3 Requests for Approved Equals | .1 | Any requests for approved equal shall contain sufficient documentation regarding the service organization which is available to back up the tendered pumping units. In particular, the service organization shall: <ul style="list-style-type: none"> • have been in existence a sufficient length of time to have established a reputation which can be backed up with references; • have a number of qualified employees whose major commitment is to carry out service calls; and • have a well-equipped local maintenance shop. |
| | .2 | The Contractor shall also be prepared to demonstrate the availability of commonly required spare parts. If these are not kept in stock locally, the anticipated delivery period must be clearly indicated in the Form of Tender. |

- 1.4 Commissioning Plan** .1 A commissioning plan should be provided to the Town for review 2 weeks in advance of the scheduled commissioning.
- 2.0 PRODUCTS**
- 2.1 Structure** .1 Chamber:
- .1 The main chamber shall contain the pumps and associated equipment and shall be a vertical cylinder.
 - .2 The shell shall be constructed of Fibreglass Reinforced Plastic (FRP) and shall provide sufficient rigidity to resist deflection during installation and to resist pump loads and vibrations.
 - .3 The main chamber shall be reinforced with external reinforcing rings.
 - .4 Four (4) lifting "eyes" adequate for the entire weight of the completed station, including all installed equipment, shall be provided.
 - .5 Where inflow, discharge and ventilation lines, pass through the tank wall, the wall shall be reinforced.
 - .6 The connecting flanges shall be ANSI B-16.1, Class 125, unless shown otherwise on drawings.
 - .7 Color of the fibreglass interior shall be sanitary white. The exterior shall be dark green.
 - .8 Hold down lugs, complete with hold down bolts, shall be provided with sufficient strength to anchor the lift station to the reinforced concrete base, preventing flotation.
 - .9 The wet well shall be smooth and free of projections and pockets which could impede flow and collect sediment.
 - .10 An aluminum access ladder shall be provided as per Work Safe BC requirements. After installation of the complete lift station, all equipment shall be capable of servicing from the upper chamber.
 - .11 Electrical connection points shall be provided for the pump motors, light, and float conduits.

.2 Physical Properties of FRP Fabrication:

- .1 The material of all tanks shipped shall meet the following minimum requirements:

<u>Property at 73° F.</u>	<u>ASTM Test</u>	<u>Value</u>
Tensile Strength	D638	8,000 - 16,000 psi
Compressive Strength	D695	14,000 - 27,000 psi
Flexural Strength	D790	16,000 - 30,000 psi
Flexural Modulus	D790	1.0 x 10 ⁶ psi
Hardness (average)	D790	Barcol 40

- .2 Fiberglass tank to be helically filament wound utilizing chemically inert ISO resins. The laminate shall contain at least 60% and not over 70% glass by weight. All FRP work shall meet or exceed the following standards:

C.G.S.B.	41-GP-22
A.S.T.M.	3299 and 2563-2.4
A.S.T.M.	D883-69

- .3 The maximum load rating permitted on the top of the tank must be posted on a plaque on the inside of the lid. The plaque must clearly visible when the lid is open.

.3 Construction

- .1 Laminates shall be dense, without voids, dry spots, foreign inclusions, air bubbles, pinholes, or delamination and shall not be cracked or crazed. Such deficiencies shall be removed by grinding and replaced with hand laid matt and roving exceeding the amount removed. The fabricated unit shall have a smooth white inner surface and shall have a dimensional tolerance of plus or minus 6mm from design dimensions.
- .2 Bonded joints shall be made by wrapping with strips of fibreglass mat soaked in resin. The wrap material shall be at least as thick as the heaviest plastic section joined, and it shall extend to either side of the joint a sufficient distance to make the joint at least as strong as the pieces joined. Interior joints shall be coloured white to match the interior surfaces; exterior joints shall be of the same colour as the exterior surface.

- .3 The inside surfaces of bonded joints shall be sealed with one layer of mat and then coated with resin to a minimum of 2.5mm thick.
- .4 All exposed interior and exterior surfaces shall have sufficient resin coating 0.51mm minimum thickness, to avoid exposure of glass fibres.
- .5 To prevent "flowing" of the final resin coat, it shall be bonded by using "Veil" glass fibre.
- .6 All cut edges and drilled holes shall be coated with resin so that no glass fibres are exposed and voids filled.
- .7 Structural elements having edges exposed shall be reinforced with chopped strand glass mat.
- .8 The minimum tank wall thickness shall be 16mm and shall be externally reinforced to resist soil, bearing, hydraulic, and handling loads, both internal and external. Wall thickness to be increased as required to resist loading.
- .9 The resin used shall be a commercial grade and shall be evaluated by test of previous service to be acceptable for use in domestic sewage applications and suitable for installation underground throughout Canada.
- .10 Ultraviolet light inhibitors to be used on all external surface in accordance with resin manufacturer's instructions.

2.2 Submersible Sewage Pumps

- .1 Pumps to be equipped with ANSI discharge flange. Pumps shall be a centrifugal, submersible, non-clog, bottom suction, capable of passing a 76mm solid. Pumps and motors shall incorporate the following:

Impeller: Cast iron.

Volute/Motor Frame: Cast iron, close coupled to seal chamber. Volute to be equipped with quick discharge nozzle to provide an automatic rapid and leakproof gravity lock type connection or disconnection from the fixed elbow. Sliding guide brackets to slide along guide rails.

Shaft: Stainless Steel.

Seals: Double mechanical seals (tungsten carbide to carbide upper and tungsten carbide to tungsten carbide lower).

Bearings: Anti-friction suitable for a minimum bearing life of 50,000 hours B10 life under operating conditions.

Fluid Operating Temp.: 0°C to 20°C.

Fluid Specific Gravity: 1.0

Fluid Type: Domestic Sewage

Fasteners: Stainless Steel (ASTM TYPE 316).

- .2 Motors shall be CSA approved submersible squirrel cage induction type with Class F insulation and non-hydroscopic windings. Service factor shall be 1.0. Use EEMAC Design B. If higher starting torque is required for the equipment loading, use EEMAC Design C.

Pump motors shall come equipped with means of communicating seal leaks and over-temperature conditions.

- .3 Power cables shall be factory-sealed into the motors and flush valve. They shall be of a type of construction acceptable to the electrical inspector. Cables shall be of sufficient length to reach the Control Kiosk without splices.

Power cables shall be equipped with a disconnect switch located inside the wet well, complete with lockout. Disconnect switches to be Meltric Decontactors or approved equal.

- .4 The pump motor nameplates shall be mounted in the Kiosk or Panel.

- .5 Pumps shall be painted with epoxy and equipped with sacrificial zinc anodes to provide corrosion protection.

- .6 Pump P2 to be equipped with Flygt Model 4901 Mix Flush Valve or approved equal.

- .7 Contractor shall supply the following spare equipment:

- one (1) impeller
- one (1) spare pump

2.3 Fixed Discharge Connection

- .1 Fixed discharge elbow, quick disconnect type, with steel soleplate, lower guide rail holder and drilled for anchor bolts.

2.4 Lifting Chains	.1	Lifting chains to be Grade 80 Accoloy A8 material, rated with a working load of 1900 kg and shall be NAR approved for overhead lifting, finish to be galvanized. Chain length to be sufficient to connect between pump and chain hoist.
2.5 Guide Rail Assembly	.1	Schedule 40 galvanized steel pipe c/w upper guide bar holder.
	.2	All fittings and connectors to be galvanized.
2.6 Ventilation Duct Work & Fan	.1	Inlet duct shall be provided for air blown into the lift station and a vent shall release exhaust air.
2.7 Lighting Fixture	.1	The wet well light shall be an explosion-proof, wall-mounted, LED fixture suitable for Class 1 locations, complete with globe and guard, RAB Type EB 123 or equal. Switch by General Contractor.
2.8 External Piping	.1	As per the Contract Drawings.
2.9 Internal Piping	.1	Sewage piping shall be stainless steel.
2.10 Plug Valves	.1	Plug Valve, c/w lever. Flanges to ANSI B-16.1, Class 125.
2.11 Check Valves	.1	Ball check valve. Flanges to ANSI B-16.1, Class 125.
2.12 Level Regulators	.1	Provide five ENM-10 Flygt level regulators to stop both pumps, start lead pump, start standby pump, high level alarm, low level alarm for 24 volt operation, each with sufficient cable suitable for the installation.
	.2	Provide one aluminum liquid level hanger, with wall bracket mount and flat switch conductor hooks for excess cable. Hanger shall also provide threaded strain-relief squeeze connectors for each level regulator.
2.13 Bolts	.1	All bolts, including those for the check valve and plug valve, shall be ASTM Type 316 Stainless Steel.
2.14 Access Covers	.1	Access covers shall be designed to allow removal of the pumps from the stations without removing or damaging other equipment.
	.2	Each cover shall be hinged and include hydraulic assist for easy opening with less than 225 N lifting force and shall be provided with a padlock hasp with a box enclosure to prevent vandalizing of the lock.

- | | | |
|----------------------------------|----|---|
| | .3 | A brass padlock shall will be installed by the Town at the developer's cost. |
| | .4 | Each cover shall be provided with a positive means of locking open. |
| | .5 | Safe-Hatch (or approved equal) shall be included to provide fall through protection. |
| 2.15 Air Release Valve | .1 | Air release valve to be 50mm diameter NPT inlet, cast iron body, bronze mechanism and seat, stainless steel lever pins and float, designed for sewage, rated at 1MPa. Provide shut-off valve and back flushing facilities including blow-off valves and 3 metre long back flush hose. Equip valve and hose with quick disconnect couplings. |
| 2.16 Floor Gratings | .1 | Fibreglass or Borden Type B aluminium Size No. 6 suitable for a bearing load of 5 kN/m ² , or 200 kg plus dead weight of one pump whichever is greater. |
| 2.17 Miscellaneous Metals | .1 | Aluminium: to ASTM 655. |
| | .2 | conforming to CSA G40.2-M1977; Type W with yield strength of 300 MPa, shop primed. |
| | .3 | stainless steel ASTM Type A316 Stainless Steel unless otherwise noted. |
| | .4 | Miscellaneous metalwork, including brackets, nuts and bolts, cables, turnbuckles, and eye bolts shall be stainless steel or aluminium. Sharp edges and weld splatter shall be removed prior to installation. |
| 2.18 Pressure Gauge | .1 | GIC #6211, liquid 100 mm diameter pressure gauge c/w snubber and isolating valve. |
| 2.19 Hydrostatic Tests | .1 | Pressure piping within the FRP wet well and valve chamber shall be hydrostatically tested to a pressure no less than 1.5 x the shut off pressure of the lift station pumps. The test pressure shall be held for a period of not less than two (2) hours, with no leakage permitted. |
- Sewage forcemains external to the lift station shall be tested in accordance with Section 33 34 01 – Sewage Forcemains.
- Should any test disclose leakage greater than that specified above, the Supplier shall locate and repair the defect and retest

			the section to ensure that the leakage is within the allowable limits.
2.20 Concrete Base and Anchoring System	.1		The reinforced concrete wet well base and anchoring system shall be designed to prevent uplift of the fibreglass lift station assuming that the surrounding soil is flooded to finished ground elevation and that the station is empty. A minimum safety factor of 1.5 against uplift shall be used in the design of the base and anchoring system.
2.21 Power Supply and Controls	.1		As per Division 26.
3.0 EXECUTION			
3.1 Excavation and Backfilling	.1		To requirements of Section 31 23 01 Excavation, Trenching and Backfilling.
	.2		Start backfilling only after the concrete has acquired a suitable degree of strength and only after obtaining written permission from the Contract Administrator. No backfilling of walls shall take place before the slabs have been cast and have reached a minimum of 75% design strength.
	.3		Use only the approved portion of the excavated material and other approved imported granular fill.
	.4		Deposit backfill in layers not exceeding 150mm thickness, and compact to obtain 95% of Standard Proctor Density or otherwise indicated on the Contract Documents.
	.5		Keep heavy compacting equipment away from structure by at least 1.5 metres. This portion shall be compacted using hand operated tampers.
	.6		Make all fills and embankments to elevations, contours, and slopes shown on the drawings.
	.7		Grade top layer carefully to smooth regular surface, with a minimum thickness of 100mm of topsoil, when indicated on the drawings.
	.8		Allow for any settlement which may occur in order that the finished fills or embankments will be to the final grades as shown on the drawings.

- .9 Excavate and remove all materials whatever their nature and condition to depths and dimensions necessary for the construction of the structure and piping to the limits shown on the drawings.
 - .10 Furnish all equipment for construction, temporary supports including shoring, bracing, cribs, coffer dams, etc. and for de-watering.
 - .11 Install and operate an adequate de-watering system for construction of the structures in the dry.
 - .12 All equipment used for de-watering and excavation shall be of a suitable and rugged type to assure continuous operation.
 - .13 Make special provisions to relieve the water pressure and prevent flotation or damage to parts of the works in case of accidental stoppage of de-watering equipment.
 - .14 Where over excavation is required, fill with specified sub-base or lean concrete unless otherwise indicated in the Contract Documents.
 - .15 Stockpile excavated granular material meeting backfill specification designated by the Contract Administrator. Save for re-use.
 - .16 Notify the Contract Administrator for inspection and approval after the excavation is completed.
 - .17 Do not place any concrete until the Contract Administrator has approved the depth of excavation and the character of the foundation material.
- 3.2 External Piping** .1 To requirements of Sections 31 23 01 - Excavating, Trenching and Backfilling, Section 33 30 01 - Sanitary Sewers, and Section 33 34 01 - Sewage Force mains.
- 3.3 Concrete Work** .1 To Section 03 30 53 - Cast-in-Place Concrete and Section 03 20 01 - Concrete Reinforcement.
- 3.4 Electrical** .1 To Division 26.
- 3.5 Piping Installation** .1 Pipe shall be adequately supported on adjustable pipe saddle supports or from pie hangers or brackets during construction and completion to prevent abnormal stresses being imposed on items of equipment such as pump flanges.

- .2 Valves shall be installed in accordance with the manufacturer's recommendations.
 - .3 Before installing bolted connections, pipe ends, and gaskets shall be absolutely clean. Gaskets shall be lubricated with soapy water and bolts with thread lubricant. Bolts shall be tightened progressively by the crossover method and not in rotation around the joint. Bolts shall be torqued to the manufacturer's requirements. Wrenches used for tightening bolts shall be in good condition and properly sized to prevent rounding of nuts and bolt heads.
 - .4 During all stages of construction, piping shall be protected from damage from any cause. Openings in the piping system shall be securely covered, capped, or plugged to prevent collection of dirt, debris, or other extraneous matter during the entire construction.
 - .5 Damaged work shall be removed and replaced with new material to the satisfaction of the Town.
- 3.6 Pumps and Accessories**
- .1 Locate discharge elbows on the sump floor at exact locations required so that guide rails which connect from them to the access frame will be in perfect alignment.
 - .2 Firmly anchor discharge elbows to the floor at their proper location.
 - .3 Install guide rails.
 - .4 Lower pumps on guide rail system until contact is made with discharge elbows. Ensure that system functions to give leaktight connection.
- 3.7 Start-Up**
- .1 Lift station shall be completed, including work of other sections, before start-up.
 - .2 Start-up of equipment to take place in the presence of a trained representative of the Equipment Supplier and Town. Copies of final operating and maintenance manuals shall be provided to the Town at least two (2) weeks in advance of start-up.
 - .3 Set level and align all equipment to the complete satisfaction of the Town.
 - .4 Carefully check the operation and controls of the equipment.

- .5 Notify the Town when the operation and controls of the equipment are satisfactory.
- .6 Provide the necessary facilities for the Town to check the operation of the equipment.
- .7 The Contractor shall make provisions for adequate supply of water to the wet well and forcemain for testing purposes. Testing will include checking performance of all pumps, floats, and controls. At minimum the following tests will be conducted.
 - .1 Pump Condition - i.e. pump body, impeller running free, quick disconnect connection, cable connections, gaskets and oil level.
 - .2 Wet Well Condition - i.e. pump sliding free on guide rails, pump cable with sufficient slack, floats suitably positioned and will not snarl, no cable splices or junction box in the wet well, well clean.
 - .3 Control Panel Condition - i.e. components including motor overloads correctly rated for the pumps. Record over-load settings on schematic, date and sign.
 - .4 Start-Up Operation - i.e. supply voltage suitable, pump rotation correct, operation of pumps - by float switches - HOA selectors - lead pump selector - overloads isolate associated control, alarm float.
 - .5 Pump Load Checks - ie. load current on all phases for single and parallel pump operation, supply voltage under load. Confirm pumping rate and operating head.
 - .6 Alarm panel test to confirm all zones are correctly configured and operational.
- .8 Liaise with the Contract Administrator to ensure that the Design Engineer, the Town, the Contractor, and the Equipment Supplier are present for the start-up and testing program.
- .9 The Town will not take over operation and maintenance of any equipment until the work of all related sections has been completed in the area in which the equipment is located and all equipment has operated in its intended manner to the satisfaction of the Town.

- .10 Cost of any temporary power costs for the start-up procedure shall be the responsibility of the Contractor.
- 3.8 Protection**
- .1 Protect the work and material of all other sections from damage and make good all damage thus caused, to the satisfaction of the Town.
- .2 Be responsible for work and equipment until finally inspected, tested, and accepted, protect work against theft, injury, or damage, and carefully store material and equipment received on site which are not immediately installed. Close open ends of work with temporary covers and plugs during construction to prevent entry of obstructing materials.
- 3.9 Cleaning**
- .1 Any dirt rubbish, or grease on walls, floors, or fixtures for which the Contractor is responsible must be removed and the premises left in first class condition in every respect.
- .2 De-water station wet well and remove all dirt and grit from bottom of station.
- 3.10 Maintenance Manuals**
- .1 Supply three copies of hard backed bound manuals with all the information required for maintenance, operation, parts catalogue and lubrication. Supply electronic version through appropriate file-transfer service/software or through email correspondence.
- The following information shall be included in the manual:
- .1 Table of contents.
 - .2 As constructed shop drawings.
 - .3 Equipment, layout drawings.
 - .4 Electrical, control, and alarm wiring diagrams.
 - .5 Normal and emergency operating instructions for all equipment.
 - .6 Maintenance instructions for all equipment.
 - .7 Safe work procedure for confined space entry into the wet well and valve chamber (to be prepared by a Qualified Professional).
 - .8 Equipment data sheets.
 - .9 Certified head/capacity curves for pumps.
 - .10 Equipment part lists.
 - .11 Sealed record drawings
 - .12 Warranty information
 - .13 List of suppliers and contacts, including contractors that were involved in the project.

- .2 Each section shall be separated from the preceding section with a plasticized divider with a tab denoting contents of the section.
- .3 Review all of these instructions with the Town representatives before the commencement of the maintenance period.

General catalogues will not be accepted and bulletins must deal specifically with the equipment provided.

SCHEDULE 5

LANDSCAPE STANDARDS

INTRODUCTION

The following landscape standards include design criteria and specifications pertaining to all required landscaping requirements under the Town's Subdivision Development and Servicing Bylaw.

Unless documentation provided by the Town of Comox along with a specific request for tender or request for proposal states specifically that a provision set forth has been waived, all provisions are to be satisfied.

The requirements set forth in these standards are minimum requirements that shall be applied universally by all parties performing services for the Town of Comox.

This document is part of a series of standards and as such should not be viewed in isolation of all other Town of Comox associated standards which may modify and/or clarify the requirements set forth within this document.

The Town of Comox may, on a case-by-case basis, and at the Town's sole discretion, approve deviations from these standards.

INTENT OF THE STANDARDS

This schedule is intended to provide direction to the Applicant and their Engineer on the elements required to be considered in the design landscaped areas. It is intended to be used in conjunction with the MMCD Design Guideline Manual and the Town of Comox Subdivision and Development Servicing Bylaw Schedules and the Master Municipal Construction Document (MMCD).

LANDSCAPE STANDARDS1. GENERAL

- (a) Landscape design shall comply with the Canadian Landscape Standard (CLS), published by the Canadian Society of Landscape Architects and by the Canadian Nursery Landscape Association, current edition. A Consulting Landscape Architect shall prepare drawings and planting specifications for street trees, boulevards, medians, curb extensions, and any other landscape screening in locations as directed by the Parks Manager or designate.
- (b) The Landscape design shall comply with the Town of Comox Climate Resilient Landscaping Standards, current edition. Should any conflict arise this Bylaw shall take precedence.
- (c) Tree Preservations and new tree planting shall be considered at the early stages of development design and structure(s), driveways, rock pits, drainage features, retaining walls, street design etc. being arranged, sized and oriented to accommodate existing trees and new trees, including street trees.
- (d) A Landscape Plan and details shall be prepared by a Consulting Landscape Architect and submitted to the Parks Manager or designate for approval prior to any Works and Services being done.
- (e) The Landscape Plan shall be prepared in conformance with the Engineering Design Drawings requirements contained in this Bylaw.
- (f) The Consulting Landscape Architect shall submit a BCSLA Schedule L (Assurance of Professional Design and Commitment for Field Review) prior to the commencement of construction and a Schedule C-L (Assurance of Professional Field Review and Compliance) at the time of Final Acceptance.

2. STANDARDS & SPECIFICATIONS

- (a) All construction within the scope of this Schedule shall conform to the Canadian Landscape Standard and the requirements, standards and specifications prescribed by this Bylaw.
- (b) Should any conflict exist or arise between these documents, this Bylaw shall take precedence.

3. PLANTING REQUIREMENTS

- (a) Boulevards
 - (i) All softscape Boulevards without street trees, as approved shall be finished with 300mm Growing Medium and seeding or sod at the discretion of the Parks Manager or designate. Seed mix shall be as specified by the Consulting Landscape

Architect and approved by the Parks Manager or designate.

- (ii) All softscape Boulevards to be planted with street trees shall be finished with 1000mm Growing Medium in a continuous trench followed by seeding or sod as applicable in (i) Above
 - (iii) All hardscape Boulevards shall use soil cells to obtain the applicable soil volume as required in Section 13.
 - (iv) The Developer shall be responsible for maintaining the Boulevards until the end of the Maintenance Period.
 - (v) Additional Landscaping may be required in certain areas at the discretion of the Parks Manager or designate.
- (b) Medians
 - (i) Medians shall be Landscaped according to a plan prepared by a Consulting Landscape Architect and approved by the Parks Manager or designate.
- (c) Curb Extensions
 - (i) Curb Extensions shall be Landscaped at the discretion of the Parks Manager or designate.
- (d) Plant Material
 - (i) All plant material shall conform to the Canadian Landscape Standard and the Canadian Nursery Stock Standard, current edition. The plant size at time of planting shall be #1 pot size for ground covers and #2 pot size or greater for shrubs.
 - (ii) All plant material shall be selected based on the premise of the right plant for the right location. Plant selection shall be appropriate for the site's light and moisture availability, as well as context and aesthetic.
 - (iii) All plant material shall be located such that their mature height does not conflict with sight line requirements.
- (e) Street Trees

All street tree plantings shall:

 - (i) Conform to the Canadian Landscape Standard and the Canadian Standard for

Nursery Stock, current edition;

- (ii) Be nursery field grown unless approved otherwise by the Parks Manager or designate;
- (iii) Be locally hardened and acclimatized;
- (iv) Be 4cm caliper or greater if deciduous;
- (v) Be 1.4 metres height or greater if coniferous.

All exceptions to the above must be pre-approved by the Engineer.

(f) Single Family Residential Parcels

A “yard” tree shall be provided for each newly created Residential parcel in a Development.

Yard trees shall be a minimum height of 2.0m for conifers and a minimum trunk diameter of 6.0 cm measured at 1.2m above the root crown for deciduous.

4. PLANT SPACING AND LOCATION

- (a) Street tree spacing shall be varied to accommodate species diversity, maximize the number of trees to achieve crown closure, allow for full crown Development, and accommodate site lines, utilities, and other site features.
- (b) Species selection shall be guided by the Town of Comox Climate Resilient Landscaping Standards, current edition.
- (c) The following are recommended tree spacing based on the described size classes and required soil volume, for reference:

Tree Type	Mature Height	Spacing on Centre (o/c)*	Soil Volume
Large	> 15 m	9.0 m – 12.0 m	35 m ³
Medium	10 m to 15 m	9.0 m – 12.0 m	20 m ³
Small	< 10 m	6.0 m – 9.0 m	15 m ³
Columnar Trees	Narrow habitat & < 8 m	6.0 m – 9.0 m	15 m ³

*Final tree spacing and location shall be approved by the Town.

- (d) Where minimum soil volumes cannot be achieved, bridged soil volumes beneath pavement shall be used and included in the total required soil volume (i.e. structural soil). Refer to Supplementary Detail Drawings.
- (e) Tree spacing should be consistent with existing tree spacing within the same block, on

both sides of the street. Individual cases are subject to offsets due to constraints shall be as directed by the Parks Manager or designate.

- (f) Tree spacing shall be adjusted to accommodate clearances set out in this Section.
- (g) Landscape shrub and groundcover plantings shall be designed to fill in, such that there is no exposed soil, within three (3) years of installation.
- (h) Street tree planting shall not be required within the cul-de-sac bulb area.

5. MINIMUM TREE PLANTING CLEARANCES

- (a) Listed below are the minimum distance that trees should be planted from street feature or furniture:

Street Feature/Furniture	Minimum Separation to Tree
Lamp Standards	5.0m
Steel/wooden poles, posts & bollards	3.0m
Hydrants	3.0m
Catch Basins	3.0m
Manholes, Valve Boxes, Service Boxes	3.0m
Water, Drainage & Sewer Service and Connection locations	2.0m
Driveways	2.0m
Intersection sight lines	8.0m
Overhead lines	5.0m from pole – Max. height of tree, 5.0m 10.0m from pole – Max. height of tree, 12.0m

6. DRAINAGE

- (a) Drainage systems connected to the municipal storm sewer system shall be provided under hard surfaced street tree planting areas with soil cells, where subsoils are poorly draining and where tree pits and planting beds are at risk of holding water, at the discretion of the Engineer and Parks Manager.

7. IRRIGATION

- (a) Drip irrigation and controllers shall be provided for street trees in medians, curb extensions, and where street trees are planted in hard surfaced planting areas. Irrigation systems to be designed by IIABC Certified Designer and approved by Engineering and Parks.
- (b) All irrigation systems shall be metered.

8. LANDSCAPE LIGHTING

- (a) At the discretion of the Engineer and Parks Manager, conduit from the nearest Town electrical outlet to each tree pit shall be provided for all trees planted in hard surfaced street tree planting areas on Comox Avenue and Beaufort Avenue between Stewart Street and Church Street. Lighting systems acceptable to the Engineer may be required. Conduit and outlet shall be located to avoid conflict with the growing tree trunk and root collar and not pose a hazard to pedestrian traffic.

9. GROWING MEDIUM

- (a) Growing Medium as defined in this Bylaw shall be installed at the following minimum depths prior to planting in non-hard surfaced areas:
 - (i) sod and grass areas 300mm (measured from top of sod thatch)
 - (ii) groundcover and shrub areas 450mm
 - (iii) street tree areas 1000mm
- (b) Each tree planting location shall be provided with a volume of Growing Medium per subsection 4. (b) of this section. The Consulting Landscape Architect shall provide the planting plan showing the planting bed, and soil cell areas and associated Growing Medium volume calculations for each tree to the Town for approval.
 - (i) The Growing Medium volume calculations shall account for the functional volume of Growing Medium achievable using planting beds and soil cells.
- (c) In areas where the required Growing Medium volume per tree is not achievable due to specific site or project constraints, such as the presence of surface bedrock, the volume of Growing Medium may be adjusted in coordination with tree species selection and at the discretion of the Parks Manager or designate.
- (d) On-site topsoil or amended topsoil shall only be used if it meets the requirements for the specified Growing Medium and is approved by the Parks Manager or designate.
- (e) For each Growing Medium source and type used, soil tests confirming that the texture, organic matter, and nutrient levels meet the specifications shall be conducted conforming to the CLS (section 6.1.6) and provided to the Consulting Landscape Architect for approval prior to delivery and use.

10. SEEDING (GRASS & WILDFLOWERS) AND SODDING

- (a) Seeding and Sodding shall:

- (i) Conform to the Canadian Landscape Standard, current edition;
- (ii) Sod must be suitable for high-traffic areas, offer good wear tolerance, shall be grown on sand or sandy loam-based soil and shall be un-netted.
- (iii) Seed mixtures and sod shall be suited to the climate, growing medium condition and type, site orientation, sun exposure, terrain, purpose of use, establishment and lawn class designation under which they are to be grown, and/or to the Consulting Landscape Architect or Parks Manager or designate specification;
- (iv) All seeded and sodded areas shall be inspected and accepted by the Parks Manager or designate after Maintenance Period has ended.

11. SPLIT RAIL FENCING

- (a) Split rail fencing to be used in areas with environmental sensitivity, in seeded areas with pollinator seed mixes, or to delineate or separate trails.
- (b) All split rail fencing shall be designed and constructed in accordance with Supplementary Detail Drawing L4.

12. MULCH

- (c) Non-composted bark mulch shall be used in all Boulevard, median, and curb extension planting beds and street tree plantings unless otherwise specified by the Consulting Landscape Architect and approved by the Parks Manager or designate.
- (d) Non-composted bark mulch shall be placed at a minimum 75mm settled depth unless otherwise specified by the Consulting Landscape Architect and approved by the Parks Manager or designate. Mulch shall be free of invasives.

13. SOIL CELLS

- (a) Soil cells shall be used in areas of hard surface planting where tree grates are used. Or where the softscape boulevard width is less than 1.65 m from face of curb to sidewalk or 1.5m of clear width of growing medium to supplement the minimum volume of growing medium.
- (b) Irrigation and drainage systems shall be installed in all soil cell areas.
- (c) Refer to Supplementary Detail Drawing L10.
- (d) Soil cells shall be filled with Growing Medium as specified by the Consulting Landscape Architect and approved by the Parks Manager or designate.

- (e) Soil cells shall be installed according to the manufacturer's specifications and recommendations.

14. STRUCTURAL SOIL

- (a) Structural Soil shall be used only under hard surfaces to connect two areas of softscape (e.g. under a Sidewalk to connect a Boulevard to a planting bed) where trees are installed in the soft Boulevard.
- (b) Structural Soil shall be installed as per Supplementary Detail Drawing L11 and L12.
- (c) Structural Soil specification shall be proposed and approved by the Consultant team (i.e. Civil Engineer and Landscape Architect).

15. MAINTENANCE


- (f) During the Maintenance Period, maintenance and watering activities shall be specified by the Consulting Landscape Architect, approved by the Parks Manager or designate, and carried out by the Developer.
- (g) After the expiry of the Maintenance Period the Town will be responsible for the maintenance of street trees.

16. TRAILS

- (a) **Community Pathways**
Pathways are 1.2 to 3 metres wide with a smoothly paved surface to accommodate high usage and wherever possible universal accessibility with a maximum grade of 10%. They shall be designed and constructed in accordance with Supplemental Detail Drawing L6.
- (b) **Nature Trails**
Trails are 0.5 to 1.5 metres wide with a compacted granular surface for moderate use and an intermediate level of accessibility. Where the gradient exceeds 20% a stairway shall be constructed with materials and design that are approved by the Engineer and Parks Manager. They shall be designed and constructed in accordance with Supplemental Detail Drawing L7.
- (c) Planning, Design and Construction of all Trails:
 - (i) Trees, other plantings and landscaping should be included along the trail corridor to improve the local climate and environment and to make trails more inviting for

daily activity.

- (ii) Trail types and widths are at the discretion and approval of the Parks Manager or designate.
- (iii) Associated works may be required such as, but not limited to: trail-head amenities, parking, creek crossings, slope stabilization measures, boardwalks, fencing, signage, viewpoints, drinking fountain, seating areas, stairs and access controls.
- (iv) Where trails are to be included in a development, they must be shown on all associated plans, such as grading, servicing, landscape, tree preservation, and storm water management plans.
- (v) For narrow trails, maintenance and emergency access must be considered and only small-sized specialized construction equipment will be allowed.
- (vi) Layout plans must be confirmed with Town staff, with on-site confirmation prior to any tree pruning or removals or other works occurring on site.

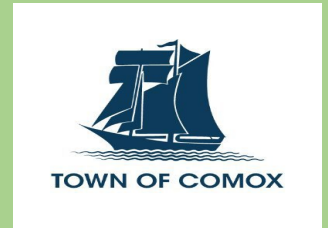

Fibre Optic Construction Standards



Table of Contents

1.0 – Introduction	4
2.0 – Fibre Optic Network Installation Planning	
2.1 – Option A – Back of Curb	5
2.2 – Option B – Boulevard – Paved or Softscape	5
2.3 – Option C - Back of Sidewalk – Softscape	5
2.4 – Option D – Asphalt Road – Hardscape	5
2.0.a – Microduct Route Planning Options Cross Section	6
3.0 – Civil Construction – Fibre Optic Networks	
3.1 – Underground Construction – Contractor Requirements	
3.1.1 – General	7
3.1.2 – Civil Drawings, As-Built Drawings and GIS Spatial Data	7
3.1.3 – On Demand Progress Reports	8
3.1.4 – General Contractors Notes	8
3.2 – MicroTrenching and Construction Sequence	
3.2.1 – Trench Detail	10
3.2.2 – Trench Backfill	10
3.2.3 – Microtrench Construction Sequence	11
3.2.a – Softscape Trench Diagram	12
3.2.b – Hardscape (Asphalt) Trench Diagram	12
3.2.c – Hardscape (Concrete) Trench Diagram	13
3.3 – Standard Horizontal Direction Boring	
3.3.1 – Directional Drilling Contractor Notes	14
3.4 – Microduct Installation Requirements	
3.4.1 – Tracer Wire	16
3.4.2 – Surface Warnings Markers	16
3.4.3 – Microduct Depth Recording	17
3.4.4 – Fibre Cable Install	17
3.4.5 – Pull Strings	17
3.4.6 – Labeling	17
3.4.7 – Fibre Optic Cable Installation Contractor Notes	17
3.5 – Standard Vaults/Service Boxes	
3.5.1 – Accepted Vault Types	19
3.5.2 – Vault/Service Box Detail	19
3.5.3 – Vault Installation Detail	19
3.5.a – Oldcastle Vault Installation Diagram	20
3.5.b – Synertech Vault Installation and Grounding Plate Diagram	20
3.5.c – Microduct Bundle Entry in Vault Diagram	21
3.5.d – Microduct Stub Caple Example Diagram	21
3.5.e – Town of Comox Vault Label Standard Diagram	21
4.0 – Subduct (Innerduct) Installation	
4.1 – Underground Installation	22
4.2 – Subduct (Innerduct) Installation Contractor Notes	23

Table of Contents

5.0 - Building Entry – General Guidelines

 5.1 – Civil Work 24

 5.2 – Building Entry Service/Pull Box 24

 5.3 – Bend Radius 24

6.0 – Definitions and Abbreviations 25

1.0 – Introduction

Fibre optic networks are the global standard for high-speed data connectivity. Progressive municipalities understand the importance of advancing their communities to a “Fibre Ready” status and are preparing for this technology progression through the development of municipal fibre optic installation standards and guidelines.

The purpose of the Town of Comox’s Fibre Optic Construction Standard is to provide a guideline to assist municipal contractors and corporate telecommunication incumbent third party installers as they continue to develop fibre optic networks within the Town of Comox’s municipal boundary. It is anticipated that adherence to the Town of Comox’s Fibre Optic Construction Standard will support effective fibre optic network deployment and successfully meet permitting requirements and reduce wait time. This document focuses on two current technologies for fibre optic network deployment: Directional Drilling and Micro Trenching. In addition, this document identifies the use of innerducts for microduct installation in traditional civil construction PVC conduits installed in subsurface environments. The principles and construction specifications identified in the Town of Comox’s current bylaws and construction standards must be referenced prior to submission of drawings, plans or permitting requests for approval.

DISCLAIMER:

The following material represents a preferred construction standard for the Town of Comox and should be considered as a guideline. Any user of this document should always refer to the bylaws and construction standards established by the Town of Comox as a basis for making any business, legal, engineering, or other decisions. This document is only intended to be a guide and is not intended to be a substitute for sound engineering knowledge, judgment, or experience and does not attempt to duplicate material already covered in relevant engineering documentation, such as the Canadian Electrical Code or established Town of Comox Bylaws and Construction Standards. Any action taken should be under the advisement of the Town of Comox’s Corporate Staff. The authors and contributors of this guide are not responsible for any false or incomplete information presented in this guide. The Town of Comox’s Fibre Optic Construction Standard is a working document and will evolve with future technology advancement. It is the responsibility of the design contractor to ensure that they have a current version of the Town of Comox’s Bylaws and Construction Standards.

Contact Information

Town of Comox Public Works - 250-339-5410

BC1 Call – 1-800-474-6886

2.0 – Fibre Optic Network Installation Route Planning Options

The Town of Comox has identified four options for the installation of fibre optic microducts in subsurface environments within the town's municipal boundary. Contractors are encouraged to choose routes for Microtrenching and/or Directional Drilling based on the following priority sequence when planning subsurface installation of fibre optic networks.

Due to the invasive nature of Directional Drilling and Micro-trenching, care should be taken that subsurface utilities and infrastructure are exposed through rigorous pothole, daylighting procedures and certified Engineering Surveys. Directional Drill depth must not impact existing subsurface utilities. Microtrench cut width should not exceed 10 cm and trench depth must not be less than 60cm minimum without Town of Comox approval.

The following route options are provided in priority sequence:

2.1 – Option 1 - Back of Sidewalk - Softscape (**Preferred**)

- Microduct installed in softscape area or back of sidewalk
- See Diagram 2.0.a for further detail
- Good protection at 60+ cm depth and best cost value for Trenching and Directional Drill

2.2 – Option 2 – Boulevard – Paved or Softscape

- Microduct installed in boulevard located between curblines and sidewalk
- See Diagram 2.0.a for further detail
- Good protection at 60+ cm depth and best cost value for Trenching and Directional Drill


2.3 – Option 3 – Back of Curb

- Microducts to be installed along back of curb and follow curblines.
- See Diagram 2.0.a for further detail
- Best protection for microduct

2.4 – Option 4 - Asphalt Road - Hardscape

- Microduct installed in asphalt roadway as indicated by the TOC.
- See diagram 2.0.a for additional detail
- Good protection, most expensive for remediation and repair

2.0.a – Microduct Route Planning Options Cross Section

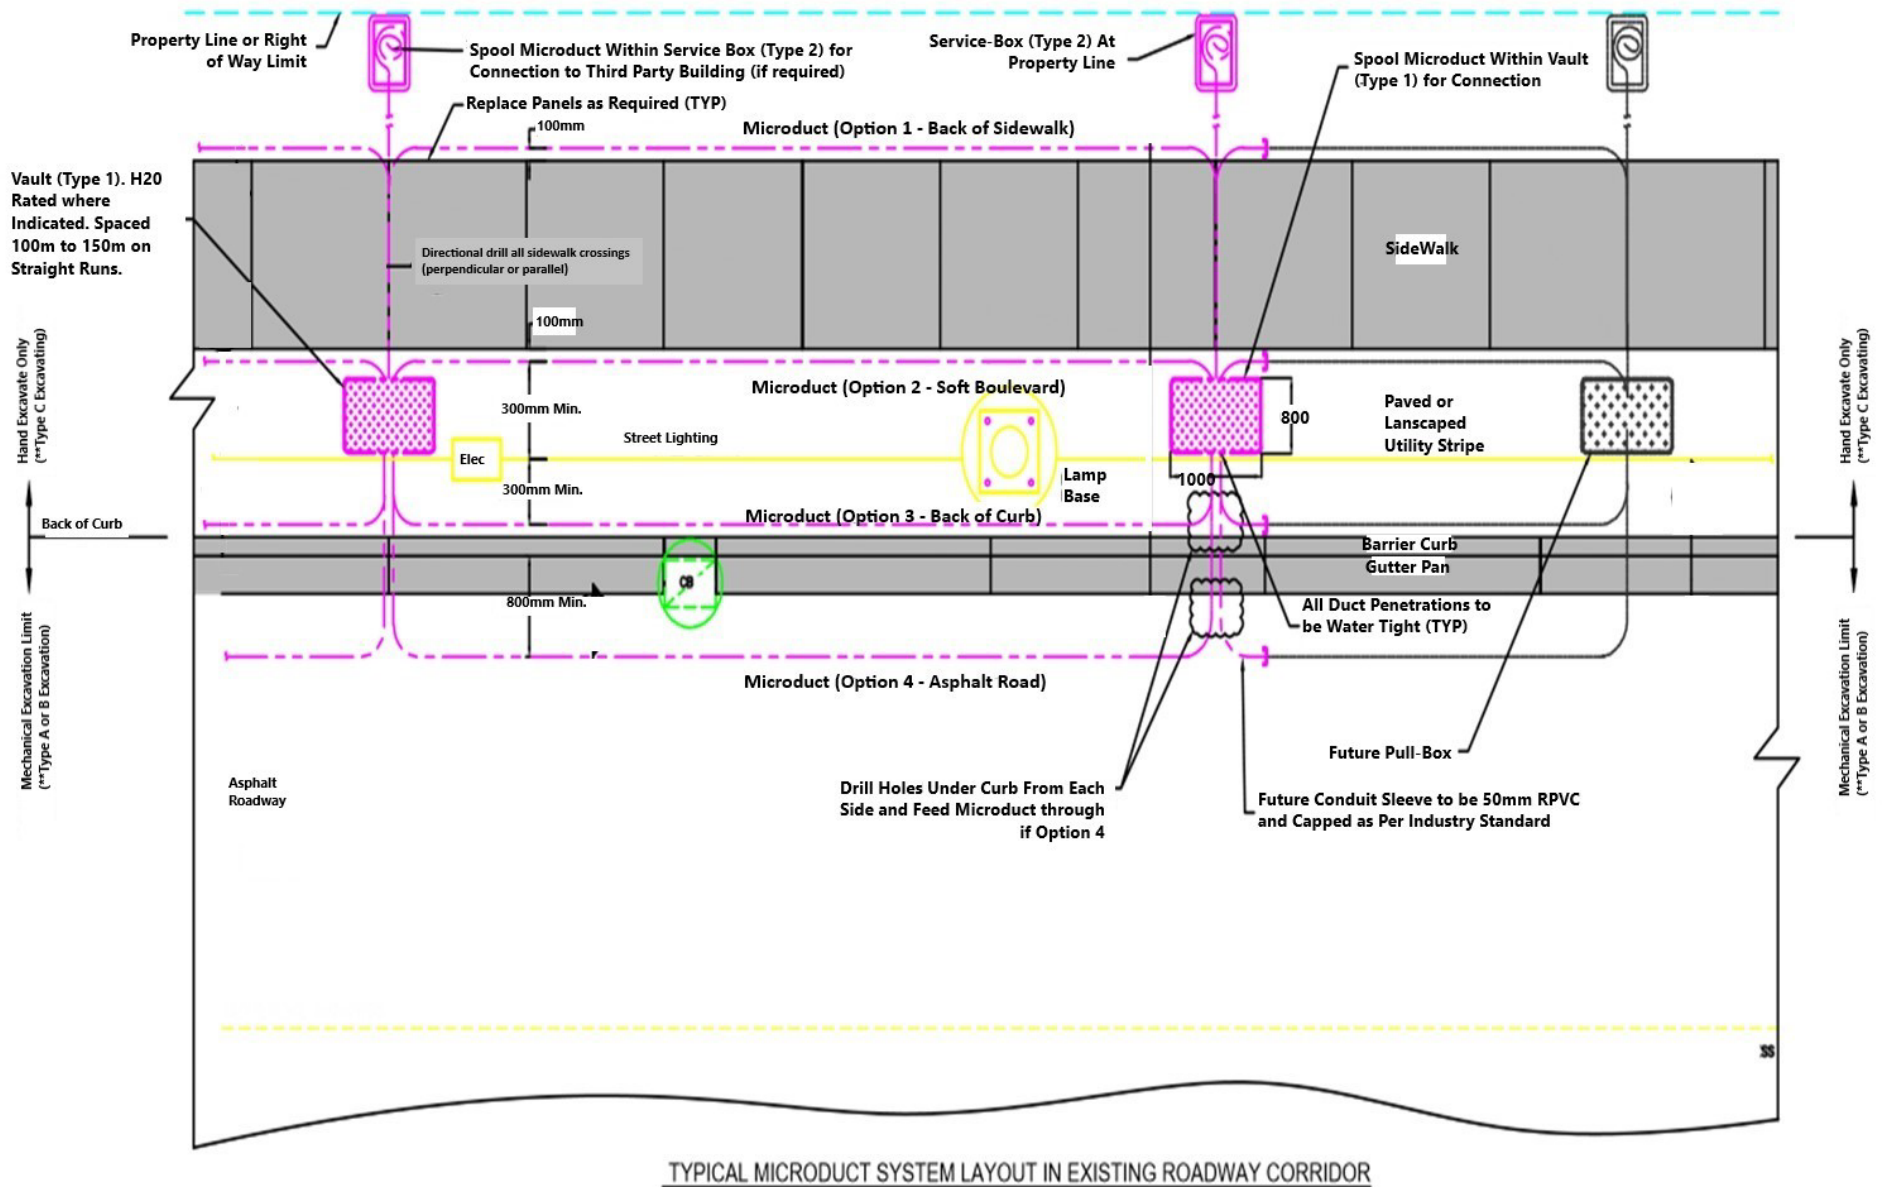

3.0 - Civil Construction- Fibre Optics Networks

3.1 - Underground Construction – Contractor Requirements

3.1.1 - General

- All civil design drawings must be engineer certified and approved by the Town of Comox before construction is initiated by contractor proponents or third party installations.
- Contractor shall provide the labour, tools, materials, equipment, project coordination, permits coordination/application, safety and traffic planning, travel and transportation for Outside Plant (OSP) underground, Inside Plant (ISP) building core, EMT and plenum duct installation, pulling or jetting cable and terminating and testing fibre in existing, new, or third-party structures, FOSCs, FECs, FPPs, and other housings within vaults, and rooms as required.
- All workmanship, materials and/or installation practices and activity shall be equal to or better than the standards established by the CAN/CSA T529/T530 Standards and the Canadian Electrical Code.
- Prior to any trenching, microtrenching, excavation, or directional drill boring, the contractor performing the work is responsible to notify and receive approval and required permits from the Town of Comox (TOC).
- In addition, TOC must be notified, and will require proof of BC One Call prior to locating private services, such as: water, sewer, storm, traffic control, fire alarm, Fortis Gas, BC Hydro, street/traffic lighting, etc.
- The contractor is responsible for maintaining all marks as detailed in the by-laws set up by the TOC. Copies of the by-laws can be requested by contacting the TOC or accessing the town's website www.comox.ca.
- To reduce errors, the contractor must conduct an engineering certified preliminary survey prior to start of work and has requested infrastructure data through BC 1 Call (www.bc1c.ca). Proof of BC 1 Call will be provided to the TOC.
- The proposed trench path or work should be "white-lined" with paint as visible representation of the proposed route.

3.1.2 – Civil Drawings, As-Built Drawings and GIS Spatial Data

- The contractor will keep a log of all Utility Locates. This will be kept for review if needed for utility damage reports and turned in with project record drawings as requested by the TOC.
- The contractor shall ensure that fiber optic cable is installed as specified on the drawings and that the Contractor installs fiber optic cable in accordance with the manufacturer's recommendations
- On a daily basis, the contractor shall red-line drawings during the course of construction to show the actual alignment or other variances of all installations required by the construction drawings.
- The drawings shall be available for review by the TOC when requested on the job site. Additionally, the contractor shall submit all redline drawings to the TOC on a weekly basis.

- All updated Civil and As-Built drawings must be provided to the Town of Comox as a final deliverable at the end of project completion.
- A GIS spatial data representation (compatible with ESRI mapping software) of the project must be provided to the Town of Comox as a final deliverable at the end of the project.
- **In the case of third-party installers providing subsurface fibre optic networks for the purpose of corporate incumbent telecommunications infrastructure, any design updates that vary from the approved designs submitted during the permitting process, must be forwarded to the Town of Comox for approval.**

3.1.3 – On-Demand Progress Report

- The contractor's progress shall be tracked by utilizing Progress Reports that will be requested by the TOC as required.
- Progress Reports shall be completed by a contractor's field representative and signed by the contractor's site supervisor with a copy made available to the TOC.
- The contractor shall note on these forms any discrepancies in progress.

3.1.4 – General Contractor Notes:

1. The contractor will provide all required equipment, tools, materials, and labour, including all associated mounting, pulling, jetting, testing, and other installation hardware to perform all work described within this document.
2. When installing cable in ducts, concrete vaults, and junction boxes, the contractor shall ensure the duct does not exceed the minimum bend radius as per manufacturer.
3. All work will be performed under strict accordance with all applicable federal, provincial, and municipal laws and regulations to safety and environmental rules.
4. The contractor shall provide and install all necessary bends, couplings, reducers, bell end fittings, plugs, heat-shrink wrap, caps and adaptors of the same product material as the duct to ensure a complete installation.
5. Top of vault/junction box covers to be flush with existing grade, unless noted otherwise.
6. The contractor shall not disturb or destroy existing plants, bushes, trees, or roots while installing the equipment and manually dig through hedges within tree drip lines.
7. Individual ducts shall enter and exit concrete vaults and junction boxes in the same position at each location for ease of identification and continuity.
8. The contractor shall not use factory bends in conduit runs unless shown on the drawings or approved by the design engineer in the field. All communication conduits and microducts shall be installed as straight as possible and utilize large radius sweep bends.

9. All ducts shall be verified and cleaned using the following procedure:

- Terminate ducts ends in the junction box as per standards drawings
- Send rubber cone projectile through duct with a string to prove the integrity of the duct. (opti-com. inc. rubber cone projectile or approved equal)
- Clean duct by pulling a wire brush mandrel through with a heavy pull rope connected to both ends of the mandrel
- Use a swab after mandrilling (existing ducts only)
- Install pull line and cap ends of duct using rubber or rpvc duct plugs
- Clean and vacuum boxes

10. Where minimum clearances from utilities (see section 3.2.1 or 3.4 below) cannot be maintained, notify the TOC representative.

11. All materials and aspect of the work shall be as per the most recent applicable:

- TOC standards
- All relevant contract documents and all specifications refereed to therein Worksafe B.C.
- The contractor must retain copies of the above documents on-site and shall ensure that all sub-contractors are familiar with the relevant sections of the above documents.

12. All municipal, provincial and private roadways affected by these construction works shall be maintained in a clean and dust-free state and shall be kept free of equipment and materials when construction activity is not occurring.

13. The contractor shall supply and install security hardware on all existing and new communication concrete junctions and concrete vaults.

14. The contractor shall obtain all permits and licenses prior to construction.

15. The contractor or third-party design/installer will notify the TOC representative of any discrepancies found within the drawings or the contract documents a minimum of 72 hours before starting construction.

16. The contractor shall supply and place permanent hot mix asphalt patching to the satisfaction of the TOC at all locations required. Cold mix asphalt may be used as a temporary remediation. The use of cold mix asphalt as a permanent remediation is not acceptable.

17. The contractor must repair or replace all existing signs, services, roads, vegetation, driveways and their letdowns, private properties, and private improvements that become damaged due to construction. Repair to surface features may be completed by the

contractor at the direction of the city's representative while repairs to underground works and lighting will be completed by the contractor or third party installer at their cost.

18. The contractor is responsible for all utility permit applications.

19. All work in areas with trees shall be completed in accordance with Town of Comox urban forestry oversight. The contractor shall confirm all locations requiring oversight with Town of Comox prior to commencing work.

20. As soon as the contract is awarded by the TOC or forwarded by a third party to the attention of TOC for the purpose of permitting, and at least 72 hours prior to beginning any construction activities, the contractor shall consult local authorities and contact BC One-Call (1-800-474-6886) to verify existing utility location and to ensure all related parties are informed of the proposed works ahead of the time.

3.2– MicroTrenching and Construction Sequence – See diagram 3.2.a, 3.2.b and 3.2.c

3.2.1 - Trench Detail:

- Trench walls to be uniform and straight.
- Bottom of trench to be flat and free of stray stones etc.
- The trench path should be as straight as possible to ease the placement of conduits(s) and cable pulls.
- **Proposed microduct must have a minimum vertical separation of 600mm and horizontal separation of 1000mm from all utilities except where noted otherwise.**
- Cover depth to be 600mm minimum or where otherwise required and approved by Town of Comox.
- Sod cutting equipment shall be used prior to trenching areas that have established lawns.
- It is the contractor's responsibility to ensure exposed/open areas are properly barricaded and temporally covered to reduce safety hazards.
- Trenching near tree root systems should be avoided. Main tree routes should never be cut, without the approval of the TOC.

3.2.2 - Trench Backfill:


- Where applicable in open trench use 19mm minus granular material compacted to 95% mpd.
- Where compaction equipment is not suitable use flowable controlled density fill (c.d.f.) or non-shrink grout.
- TOC contract administrator to approve duct installation in writing prior to any backfilling.
- C.D.F. or grout to be coloured orange to denote communications utility. Colouring to be liquid iron oxide - solomon colorflo-orange or approved equivalent.

- C.D.F. and grout to have 1-5 mpa mix design that will set within 2 hours to strength suitable for traffic and to be non-shrinking following initial set.
- Restoration should return the area to pre-construction conditions. This may include the placement of new top soil or loam, seed, and fertilizer. See TOC subdivision bylaw for further detail on softscape restoration
- All trenches and/or excavations must be back-filled the same day.


3.2.3 – MicroTrench Construction Sequence

1. Cut trench and remove sod or asphalt
2. Excavate to required depth.
3. Inspect bottom of trench and remove any stray rocks etc. that will prevent microduct(s) from laying flat on trench bottom.
4. Place tracer wire in bottom of trench.
5. Place microduct(s) in bottom of trench.
6. Place flowable c.d.f. or non-shrink grout in trench to level as indicated on applicable detail (see diagram 3.2.b).
8. For restoration of concrete sidewalk or concrete roadway refer to diagram 3.2.c and TOC construction standards – Subdivision Bylaw
9. Allow c.d.f./non-shrink grout to set and fully cured before opening for traffic use. (mix specification to allow for setting in 2 hours or less where required).
10. Mill asphalt keyed patch strip along trench, sweep road clean and dry in limits/areas as indicated in diagram 3.2.b, centered on trench (does not apply to concrete surfaces).
11. Contractor is responsible for coordinating and expense of all remediation (asphalt/concrete/landscaping) .
12. Prep all trench and edges for asphalt.
13. Place fiber optic trench surface warning markers and signage along trench-line and as indicated in section 3.4.2.
14. Roll markers into warm asphalt during final finish rolling
15. Allow patch/fill to cool/set before opening to traffic.
 - Compaction - completed using a steel roller of sufficient weight to establish a uniform density comparable to the adjacent surface within the work area.
 - Industry standard compaction test is required and will be provided by the contractor to the TOC.
 - Finished surface shall be level with no depression retaining. Note: Cold patch mixes are temporary and must be replaced with permanent hot-mix.
 - Pavement restoration should be re-inspected after a period of a month for settlement.
16. The contractor is responsible for immediate correction to any trip or fall hazards.
17. Remediation - replace concrete panels and misc. restoration to landscaped or paver surfaces as required by the TOC subdivision bylaw and as indicated in diagrams 3.2.a, 3.2.b and 3.2.c below.


3.2.a – Softscape Trench Diagram

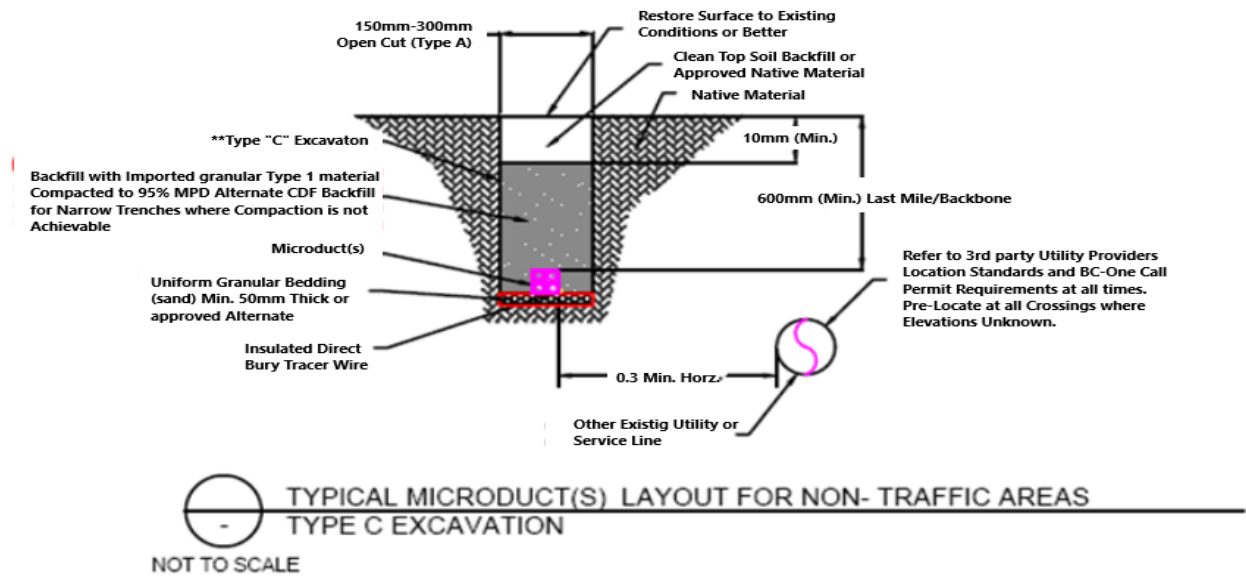

3.2.b – Hardscape (Asphalt) Trench Diagram

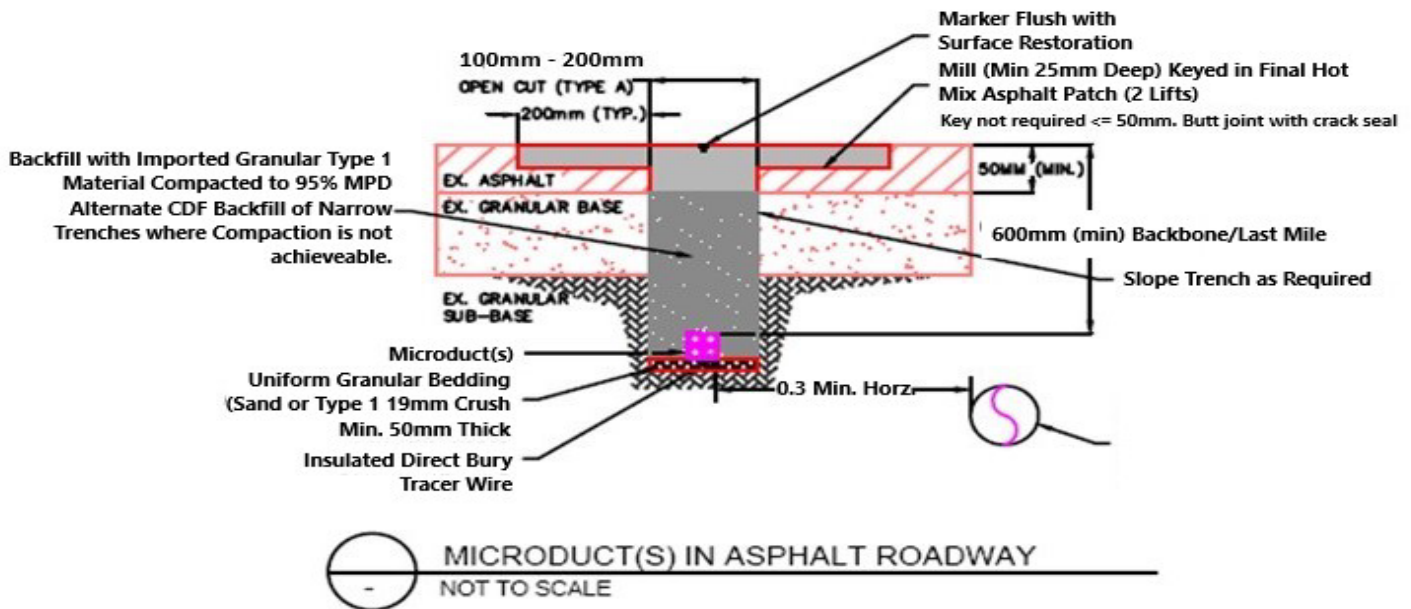

3.2.c – Hardscape (Concrete) Trench Diagram

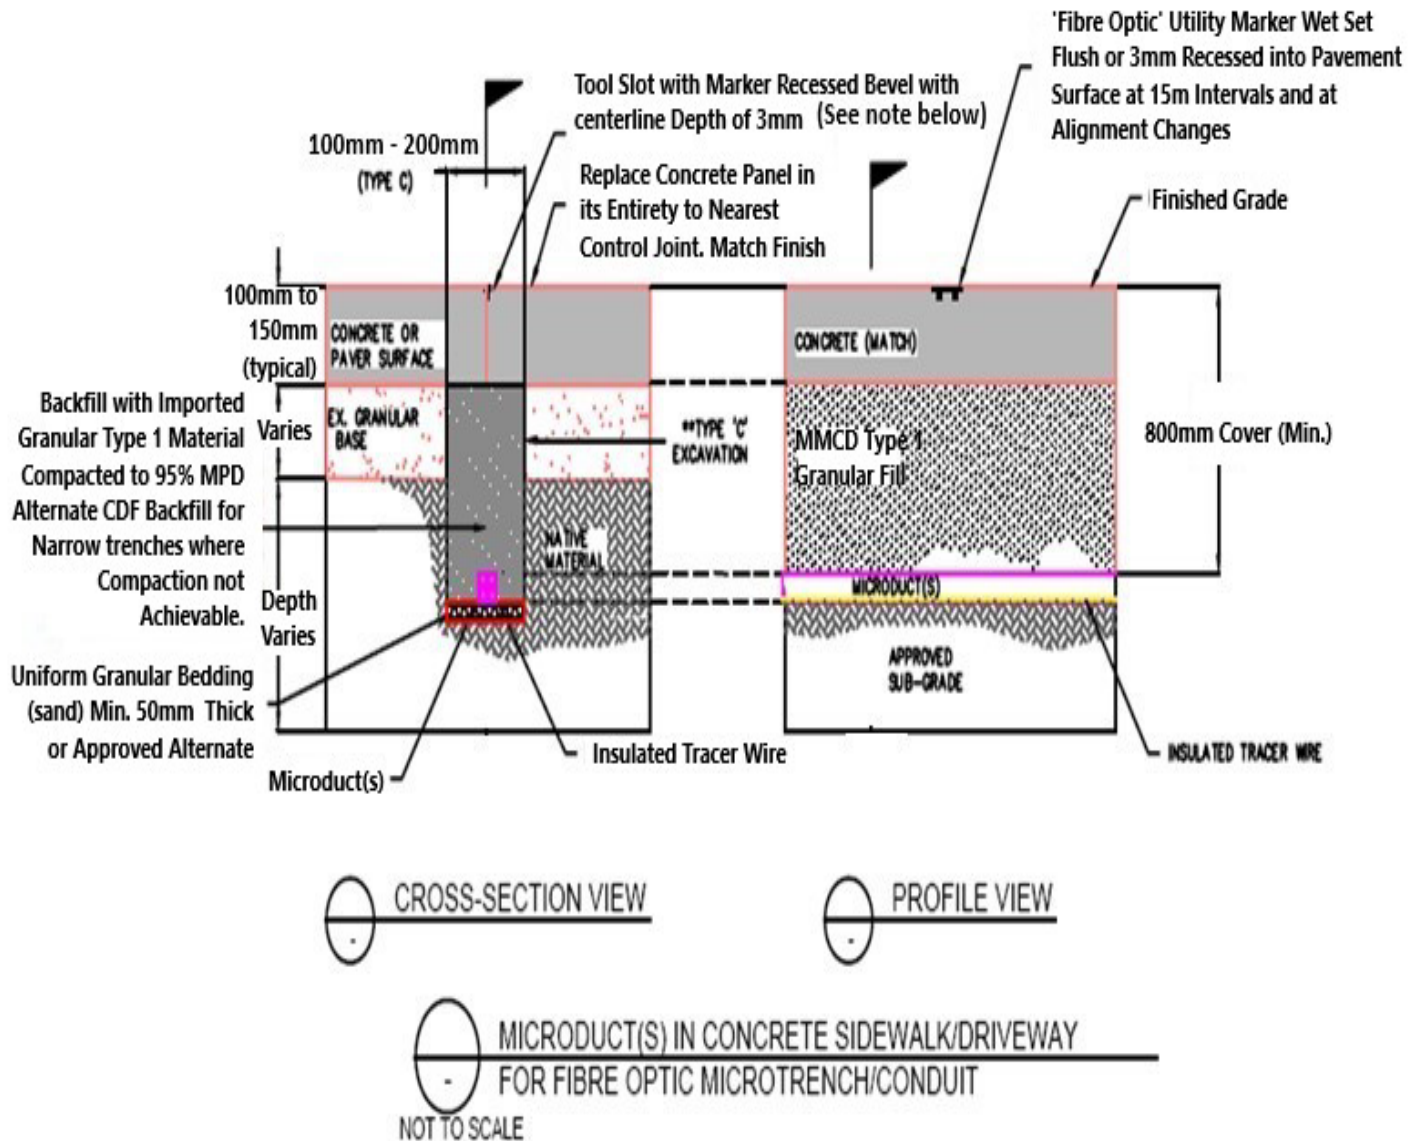

Note: TOC prefers direction drill for under concrete/sidewalks. If trench required, tool marks allowed on perpendicular crossing only and must follow regular tool mark crossing. No tool marks if trench runs parallel under sidewalk.

3.3- Standard Horizontal Directional Boring

Although most subsurface fibre optic projects will require the combined use of Microtrenching and Directional Drilling, depending on subsurface conditions, utility impact and depth requirements, the Town of Comox has a strong preference for the use of directional drill to install fibre optic microducting and cabling.

Due to the cost-effective nature and advantages of Directional Drilling (DD), the Town of Comox prefers that DD technology be considered for use over micro-trenching wherever possible and as conditions allow.

The following is a summary of TOC requirements for Directional Drill Technology (see 3.3.1 - Directional Drill Contractor Notes for additional detail):

- Road crossing bores should be made perpendicular to the roadway centerline to minimize bore distance.
- All conduits will be provisioned with a tone-able "Mule-Tape" for locating purposes.
- The tunnel of the crossing can be enlarged by using reamers or cones.
- Conduit size should be placed to support the tunnel wall and to minimize settlement.
- Boring pits are to be a minimum of 90cm below grade to ensure the bore depth maintains 60cm cover minimum.
- All bores are to be drilled prior to the start of trenching.
- Utilities crossing the bore path are to be located using local "BC 1 Call" procedures.
- Utilities to be visibly located through the use of vacuum trucks or digging test pits or pot holes to daylight existing utilities
- A directional Bore Log of the Running Line and Depth will be provided to the TOC in electronic and GIS spatial formats. This requirement also includes Flowing Water Crossings that cannot be completed by aerial.
- Directional Bore Reamer Size shall not be over 5cm larger than the pipe being pulled back for the FOC to be placed in.
- Pneumatically driven piston may be used, with minimum depth of 120cm to top of pipe.
- All Directional bore casing shall be HPDE Poly pipe unless authorized by the TOC in writing.

3.3.1 – Directional Drilling Contractor Notes

1. Prior to beginning work, locate, mark and confirm depths of all utilities identified through an engineer certified survey, to be crossed (or that run parallel within 4.0m) by using ground penetrating radar and other reliable means.
2. It is the responsibility of the contractor to daylight all utilities identified within the vicinity of proposed directional drilled installation. Contractor must confirm utility location and depth. Daylighting to be done by hand-digging or hydrovac excavator.
3. **Microduct must have a minimum vertical separation of 600mm and horizontal separation of 1000mm from all utilities except where noted otherwise.**

4. Advise the TOC at time of layout if it is not possible to achieve the required clearances and do not proceed with installation until all utility conflicts are resolved by a certified engineer.
5. Minimum microduct cover shall be 600 mm and depth to be as uniform as possible within municipal boundary.
6. Depth may be increased as required in areas where it is necessary to pass safely below existing utilities and structures or, to accommodate difficult soil conditions. Prior TOC approval is required.
7. When entering pull boxes/vaults , microduct or conduit must run horizontally through the end of pull boxes (microduct/conduit will not be installed through the floor of boxes)
8. Microduct or conduit will enter through the short ends of pull boxes and at a cover depth between 600 mm and 700 mm. Entering boxes from the side requires prior approval from contractor engineer unless noted otherwise.
9. Microduct/conduit terminations at opposite ends of the pull box/vaults are to be aligned with each other.
10. Microducts entering pull boxes will extend to a minimum of one pull box length into the box to allow for future coupling. Microduct extensions are to be securely fastened to the vault wall and not left loose within box.
11. If any portion (or all portions) of the installation is found to be impractical or impossible via directional drilling the contractor must utilize narrow trenching methods or conventional trenching methods,
12. Drilling mud must be controlled and fully contained within drill pits and shall never be allowed to enter any waterways (ditches, catch basins, lawn, basins).
13. Following the completion of installation of all directional drilled microducts or conduits, contractor must verify depths at 15m intervals by radio-locating (or daylighting) and must record the depths readings on the as-built plans at the corresponding locations. The contractor is responsible for daylighting requirements to confirm the radio-location depth readings are accurate and the equipment is properly calibrated.
14. Proposed drill pit locations will be identified on the drawings for locations requiring drilling. Pit locations shall be confirmed by the contractor prior to drilling and new or additional locations may be proposed by the contractor as needed. Receiving pits are at the discretion of the contractor but are generally intended to be located at or near vault/pull box locations. Where possible all pits must be in boulevard softscape areas to avoid pavement damage.

3.4 - Microduct Installation Requirements

The following is of summary of TOC requirements for Microduct Installation requirements (see 3.4.7 - Fibre Optic Cable Installation Contractor Notes for additional detail):

- **Installed microduct must have a minimum vertical separation of 600mm and horizontal separation of 1000mm from all utilities except where noted otherwise.**
- Microduct to be HDPE capable of accommodating a minimum of 24 fibre optic strands.
- TOC prefers innerduct solutions with minimum strand counts of 144 strands per duct or as indicated. Innerducts must be colour coded.
- Multiple microducts will be installed in one trench or bore hole, stacked or side by side.
- Duct to have a temperature rating of inst. 30°C to +70°C, operating range -40°C to +70°C
- Crush rating - 16 kN /per 100mm, min.
- Bending radius - 400mm.
- Tensile rating - 2.5 kN.
- Acceptable microduct products are EMTELLE or DURALINE or approved equal.
- Microduct(s) to be laid straight and flat in trench or pulled without wrapping during directional drill process as per plans
- As microduct has coiled memory, pea gravel may be placed at regular intervals to hold microduct down if required. Hold down is not required for directional drill process.
- Alternate equally effective conduit/microduct hold-down methods may be used upon prior approval from TOC.
- Microduct/Innerduct and Fibre Optic Cable will be secured/clamped around the inside walls of the manhole/vault/service box (~30 cm).
- If available, use the center racks as an attachment location for cable and FOSC.
- Do not wrap or box in other cables.
- At the splice and slack locations, fibre must be accessible, and must be able to be brought out of the vault for splicing, then returned to the vault, and reattached.
- All conduit commissioned by mandrel size for microduct product
- The ends of the microduct conduits must be capped or sealed, through the use of industry standard rubber caps or heat shrinking.

3.4.1 – Tracer Wire

- Tracer wire to be placed in the trench, or pulled alongside microduct when not integrated.
- Use (#10 gauge wire a.w.g.) rwu90 with xlpe insulation and connected to grounding points in pull boxes.

3.4.2 - Surface Warning markers

- Install inlay surface mounted trench warning markers every 15m and 1m on either side of each change in alignment.

3.4.3 – Microduct Depth Recording

- Record microduct(s) depth from finished surface on as-built drawings at 5m intervals
- Clearly indicate all points where depth changes, and lengths of the depth transition areas, where the duct is sloping from one depth to a new depth.
- Microduct must have a minimum vertical separation of 600mm and horizontal separation of 1000mm from all utilities except where noted otherwise
- Submit mark ups to TOC.

3.4.4 - Fibre Cable Install

- The Fibre Optic Cable (FOC) will be protected with innerduct and properly identified with owner ID, tubes ID and tags.
- Fibre cables to be installed (blown, pulled, etc.) after microduct installation
- There must be 30m of coiled and tagged slack fiber cable at each vault location.
- Excess FOC inside concrete vaults and service boxes shall be coiled and mechanically secured in place with hook and pile fastener (e.g. Velcro™) ties such that the minimum bend radius is not exceeded and the cable is suspended above the concrete vault or junction box bottom. The hook and pile fastener straps are to provide 'breakaway' protection in the event of an accidental dig up between pull boxes.

3.4.5 - Pull Strings

- For each section between pull boxes complete with blown nylon pull string.
- Nylon pull string to remain in duct and tied off in each pull box.

3.4.6 – Labeling

- All cables, conductors, ports and terminals shall be labeled as defined on drawings.
- Contract must submit labelling recommendation to TOC for approval.
- Cable labels are required at each duct mouth.
- Each cable shall be labeled within 10cm of the terminated ends with a tag and text stating the fibre optic cable identifier and destination name.
- All labels must be machine generated. cables shall be tagged in the concrete vaults, junction boxes and all other access points with the fibre optic cable identifier and with "Caution: Fibre Optic Cable" tags and identify From-To locations targets (if extended).

3.4.7 - Fibre Optic Cable Installation Contractor Notes

1. The contractor shall supply and install indicated cables with exact fibre count noted.
2. The contractor shall install fibre optic cables as per manufacturer's recommendation and shall not exceed the recommended pulling and bending specifications.
3. Mini/micro cables installed in existing conduit shall be u/g rated or appropriately protected.

4. Excess cable inside concrete vaults and junction boxes shall be coiled, protected and mechanically secured in place with hook and pile fastener or weather resistant ties such that the minimum bend radius is not exceeded, and the cable is suspended above the concrete vault or junction box bottom. The hook and pile fastener straps are to provide "breakaway" protection in the event of an accidental dig up between pull boxes.
5. The contractor shall supply and install all fibre optic cable, including the supply and installation of termination and OTDR testing as required.
6. Fibre optic cable shall be installed in a continuous run in conduit between the splice closures (i.e. no splices are allowed except within the splice closures). 20-30m of fibre optic cable coil shall be installed inside each concrete vault or junction box and 10m service loops shall be provided in each pull box except where otherwise noted on the drawings.
7. The fibre optic cable shall be installed after the installation of the micro-duct is in the ground. The fibre optic cable shall be installed in the longest continuous run possible in conduit segments between the vaults or boxes that will still allow the cable to be efficiently pulled back in case of rupture.
8. Fibre Optic Splice Closure (FOSC) –
 - a. The contractor shall review the splice details and ensure configuration is consistent with design drawings and existing configuration. The contractor must contact the fibre optic engineer immediately for any discrepancies or inaccuracies. Any splice work should be suspended until discussed with fibre optic engineer.
 - b. All splice closures shall be installed to the manufacturer's specifications and installation instructions.
 - c. Splicing shall start on the bottom tray and will be assigned as tray #1. Buffer tubes are assigned as defined in drawings.
 - d. All FOSC trays shall be labeled on the side of tray. Splice details shall be labeled on splice protector of the tray.
 - e. All FOSC transport tubes shall be labeled and identified as feed or distribution per tray. Spare buffer tubes shall be neatly coiled and stored in the storage basket.
 - f. The FOSC shall be pressure tested prior to storage
 - g. Formal Splice Diagrams must be provided to the Town of Comox at project completion.

3.5- Standard Vaults/Service Boxes – refer to diagrams 3.5.a to 3.5.e for further detail

The following is the Town of Comox's requirement for Vault and Service box enclosures when installing HDPE pipe through Microtrenching of Directional Drilling technologies:

3.5.1 – Accepted Vault Types

- **Type 1 - H20 Road Rated Vault** - Oldcastle enclosure solutions. Synertech Duomold composite 2436-36 or approved alternate.
- **Type 2 - Service Box** - Oldcastle enclosure solutions. Synertech Duomold composite 1118-18 or approved alternate.


3.5.2 – Vault/Service Box Detail

- Composite lids will only be allowed, and lids must be rebar enforced.
- Lids to be installed with Penta head lockdown ss bolts.
- Vault composite covers to be marked "TOC-FN" by supplier.
- All Vaults/Service boxes will include grounding buss and 20mm x 1.5m long grounding rod.
- The longest dimension of vaults/boxes to be orientated and parallel to sidewalk unless otherwise identified on plan or approved by TOC.
- Microducts will enter the vault/box via the RPVC stub, of suitable diameter, and microducts to be sealed in conduit with expanding foam.
- Gap between ducts entering box, and holes cut into box, to be sealed with silicon sealant on both inside and outside of box.
- Refer to manufactures installations procedures for all vaults/service boxes.
- All box penetrations to be sealed water tight with grout or approved equal.


3.5.3 – Vault Installation Detail

- Vaults must be installed flush and level with grade at all times.
- Vault install locations must be reviewed by the TOC for approval and restoration requirements.
- Vault placement should blend in with the surrounding conditions.
- The vaults will have 7cm of 14mm pea stone installed inside for drainage purposes.
- Bond the FOSC to the vault grounding system. This must be approved by a telecom engineer and certification provided to the TOC
- Install and clamp HDPE InnerDuct/MicroDuct at least 30cm inside wall of vault.
- All microduct must be capped with heat-shrink wrap and industry standard plugging (see diagram 3.5.d)
- All grounds to be megged.


3.5.a – OldCastle Vault Installation Diagram

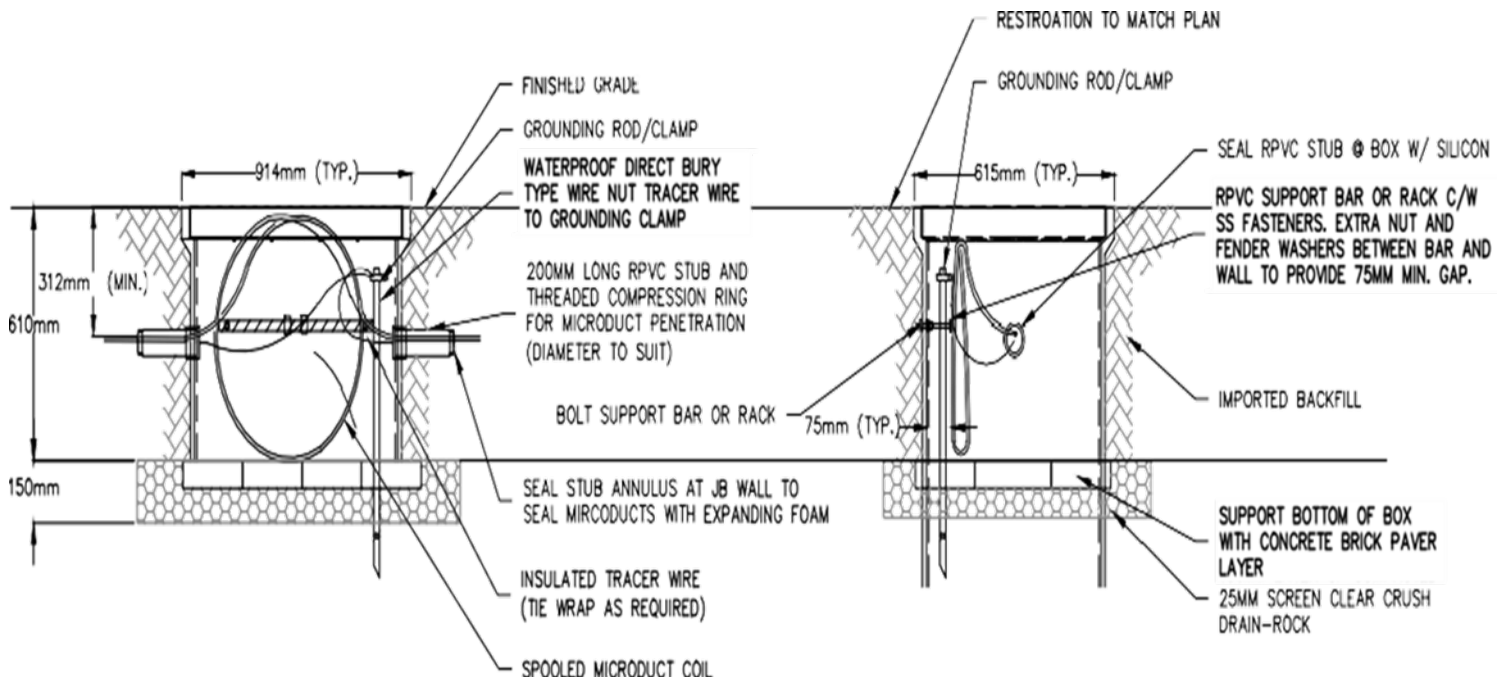

3.5.b – Synertech Vault Installation with Grounding Plate Diagram


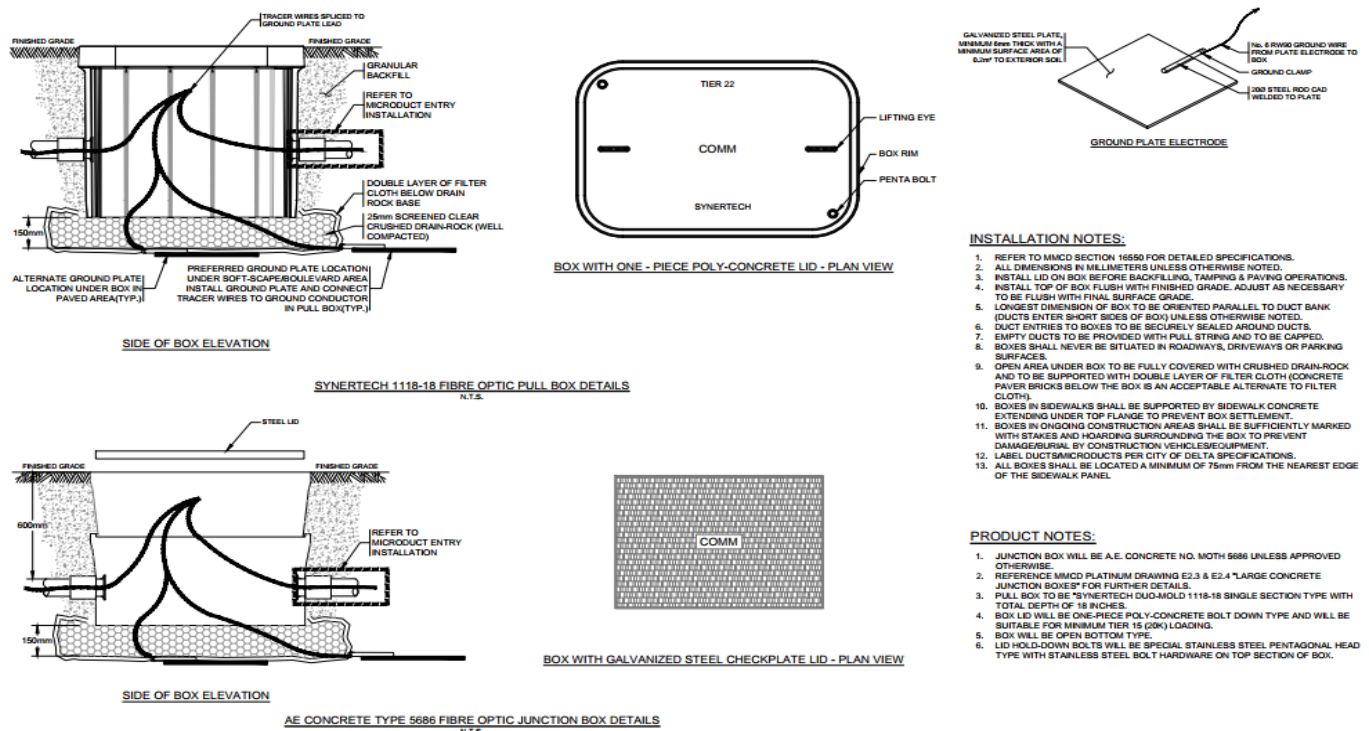


3.5.c – Microduct Bundle Entry in Vault Diagram

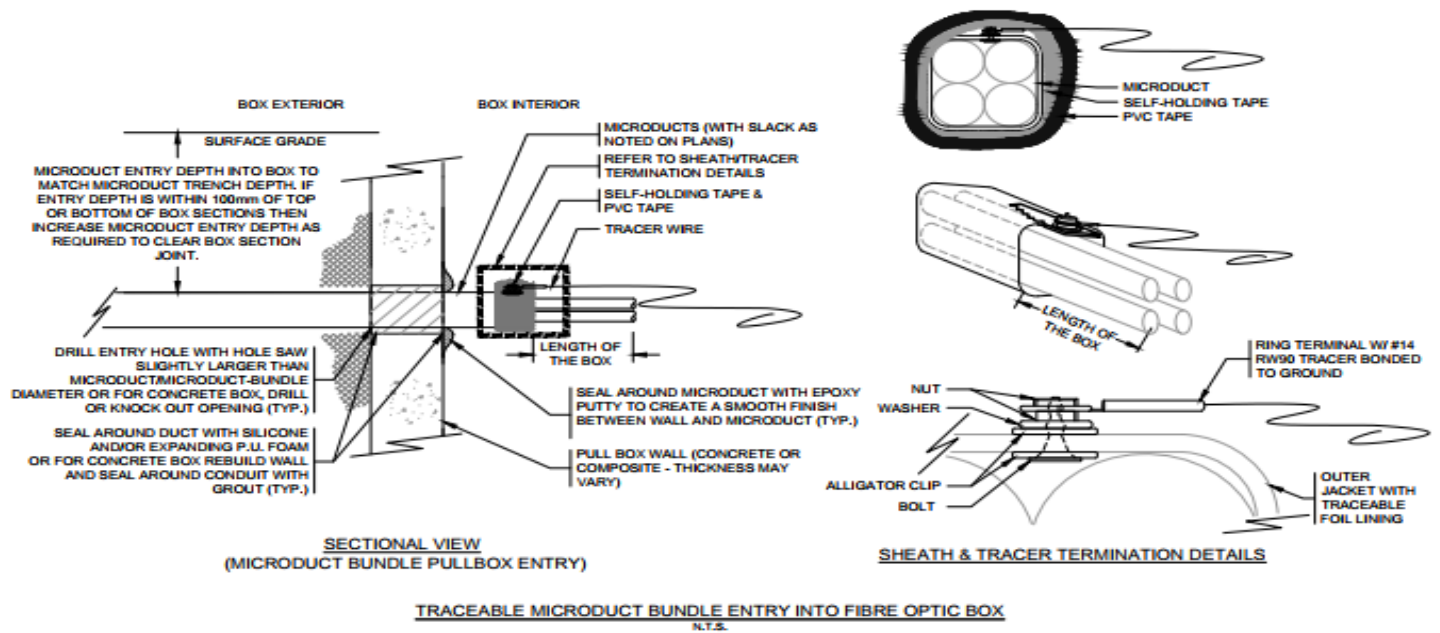

3.5.d – Microduct Stub Cap example

3.5.e – TOC Vault Label Standard

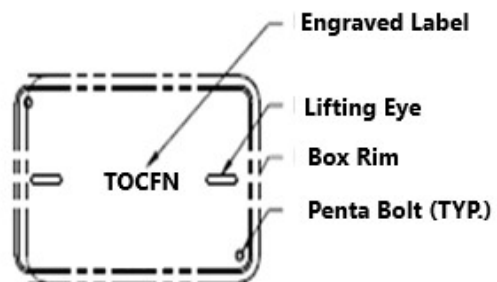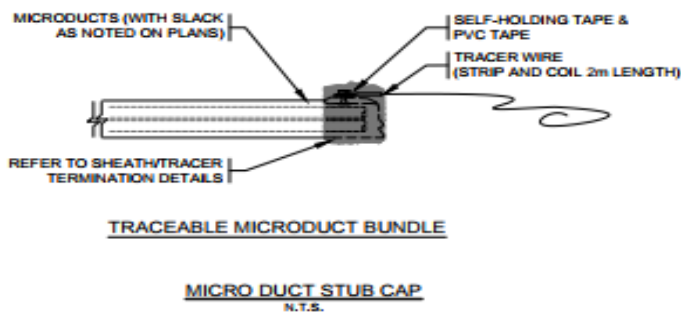

4.0 – Subduct (Innerduct) Installation

Existing conduits may have spare capacity to host fibre optic cabling and abandoned infrastructure may still have viable use for supporting the installation of fibre optic ducts and cabling. Cost effective subducts will be required in existing and abandoned infrastructure to protect the micro-cable.

- Contractors will investigate the option to use exiting subsurface conduits. Options will include:
 - TOC abandoned water mains
 - TOC abandoned sewer and storm water infrastructure
 - TOC active infrastructure with extra capacity to host subducts
 - TOC streetlight or traffic light infrastructure
 - Telco, BC Hydro, Fortis or MOTI

4.1 - Underground Installation

- **Any existing or abandoned conduits identified for fibre optic innerduct installation must have a minimum vertical separation of 600mm and horizontal separation of 1000mm from all utilities except where noted otherwise**
- Contractor must ensure that the proper work permit has been obtained from the TOC prior commencing the work activity.
- It is the contractor's responsibility to ensure that proper test procedures are conducted for the detection of hazardous gases using the appropriate gas testing equipment as outlined in GI-0002.708, Gas Testing Procedures and SAES-T-603.
- Contractor must verify prior to pre-entry tests, place warning devices, such as traffic cones, men-working signs, flags, and manhole guards, at the manhole. The work area protection setup operation shall be done with promptness to minimize exposure of personnel to traffic. (See SAES-T-603).
- Contractor must verify that prior to MH entry, the MH is purged with power blower having a minimum output capacity of 14.1 cubic meters per minute for the period of time shown on the manhole ventilation chart (Table 1) of SAES-T-628 prior to entry. Minimum ventilation time in all situations must not be less than 5 minutes.
- Contractor will verify the viable integrity of abandoned conduits using CCTV inspection. The results of inspection will be approved by the TOC.

4.2 – Subduct (Innerduct) Installation Contractor Notes

1. Where cable is to be placed in main conduit, contractor will verify and ensure that the duct(s) is thoroughly cleaned before the pull line or cable is placed.
2. Contractor will verify that care is taken to prevent damage to existing cables in manholes/vaults when setting up the pulling apparatus or placing tools of any kind. Ensure that workers are not stepping on cables or rack hooks when entering or leaving a manhole; always ensure the use of an approved ladder.
3. Contractor will ensure that existing conduit(s) are tested in both directions with an appropriate size mandrel prior to placing an underground subduct.
4. The number of sub-ducts to be installed will contain a minimum of three innerducts and have pull rope or pulling tape inside.
5. Sub-ducts installed in the same conduit will have different colours.
6. Innerducts in subducts will have different colours.
7. Contractor will ensure that subduct reels are positioned so that the subduct is alternately pulled from the top of one reel and the bottom of the next reel to keep the subducts from twisting during installation.
8. Contractor will ensure that all sub-ducts are sealed to prevent the entry of dirt, water or debris.
9. Contractor will verify that the first 20 feet of subduct is generously lubricated to reduce initial duct friction. Lubricate the sub-duct throughout the pull by applying generous amounts of lubricant (use lubricant recommended by sub-duct manufacturer).
10. Pulling of subduct will start slowly until at least two feet of it has entered the conduit. From this point, the subducts may be pulled, steadily and continuously, at the rate of 25 to 30 metres per minute.
11. Contractor will verify and ensure that the pulling length of underground sub-duct does not exceed 455 metres.
12. Contractor will utilize additional personnel at pull-through manholes/vaults to:
 - a) Help guide subduct into the opposing duct.
 - b) Alert the pulling personnel in the event of a mishap.
 - c) Help with lubricating the subduct as it is pulled in.
13. Contractor will ensure that subduct ends are plugged and placed on hooks or tied to the racks in manholes.

14. Contractor will ensure that unnecessary bending of the subducts when attaching to cable hooks or racks is avoided and all subduct bends radii are 380 mm (15 in.) or greater.
15. Contractor will ensure that the sub-duct cutting and splicing shall not be cut or spliced for a minimum of 24 hours after placement to allow for sub-duct shrinkage. Sub-duct splices shall only be made inside the manhole between the cable vertical racks. Threaded, self-tapping type sub-duct couplers shall be used to splice sub-ducts.

5.0 - Building Entry - General Guidelines

The following is a summary of the Town of Comox's building access requirements for town facilities:

5.1 - Civil Work

- Contractor will create a new entry point where there is no access to an existing conduit.
- Contractor will install T-drains on the outside entry conduit to mitigate water migration.
- Building access conduit will be installed on an outside wall and enter above grade if possible.
- Contractor will ensure that the duct is sealed using fire-retardant at both the entry vault and the building's inside entry point. This seal will also act as a water seal, preventing damage.

5.2 – Building Entry Service/Pull Box

- A service/pull box will be installed near the entry point either inside or outside the building.
- Service/pull box will provide transition from PVC to Electrical Metallic Tubing (EMT).
- EMT metal conduit will be placed inside a building to protect the cable and to provide a safe fire-code rating for the fibre optic cable.

5.3 - Bend Radius

- Bend radius will not exceed 180° between service/pull points (boxes or vaults).

6.0 - Definitions and Abbreviations

- a) **TOC** - The Town of Comox;
- b) **Work** – Work performed to complete Fibre Optic Construction Standards requirements
- c) **Contractor** – Refers to Town of Comox contractor proponent or Third Party (ex: Telecommunications Company) installer or designer.
- d) **MBN** - Municipal Broadband Network
- e) **GIS** - Geographical Information Systems
- f) **Telco** - Major Corporate Telecommunications Service Provider
- g) **MMCD** - Master Municipal Construction Documents
- h) **FOC** – Fibre Optic Cable
- i) **FOSC** – Fibre Optic Splice Cabinet – device that allows integration of fibre strands
- j) **FEC** – Fibre Entrance Cabinet – used for fibre optic terminations
- k) **Directional Drill** – automated subsurface drill used to install microduct and conduit
- l) **MicroTrench** – narrow trench usually does not exceed 20 cm wide by 60 cm in depth
- m) **MicroDuct** – flexible ducting used to host fibre optic cable
- n) **ADSS** - All-Dielectric Self-Support.
- o) **AP** - Access point. Typically, a small wireless location. Not a tower or rooftop location. May be found on a street light pole.
- p) **CRTC** - Canadian Radio and Telecommunications Commission.
- q) **dB** - Decibel. Used as a unit of measure to show loss over distance, or loss at splice or patching locations.
- r) **DWDM** - Dense Wave Division Multiplexing. Uses lasers on different wavelengths on the same fibre strand to maximize bandwidth on each fibre.
- s) **EMT** - Electrical metallic tubing.
- t) **Folded ring** - A fibre “ring” where the ring is made up of different fibre strands in the same cable—sometimes even in the same buffer tube. Essentially, it is still a single point of failure (SPOF).
- u) **FRE PVC** - UV rated PVC. Used for installation under a bridge or anywhere the duct may have exposure to direct, or indirect sunlight (such as reflection off water).
- v) **FSM** - Fibre Strand Metre
- w) **HDPE** - High density polyethylene.
- x) **ID** -Inside diameter (usually in reference to a conduit).
- y) **IRU** - Indefeasible right of use. (Typically, a 20–year term, or the life of the fibre cable.)
- z) **ISP** - Internet service provider
- aa) **ISP** - Inside plant.
- bb) **LT** - Loose-tube.
- cc) **LTE** - Long-Term Evolution (a standard for mobile communications).
- dd) **MH** - Manhole.
- ee) **MM** - Multimode.
- ff) **NDC** - Non-dominant carrier.

- gg) **OD** - Outside diameter (usually in reference to a conduit or a fibre cable).
- hh) **OH&S** - Occupational health and safety.
- ii) **OSP** - Outside plant.
- jj) **OTDR** - Optical time-domain reflectometer.
- kk) **PLP** - Pre-formed line products.
- ll) **POP** - Point of presence.
- mm) **PVC** - Polyvinyl chloride.
- nn) **RoW** - Right of way.
- oo) **SB** - Service box.
- pp) **SCADA** - Supervisory Control and Data Acquisition.
- qq) **SDR** - Standard Dimension Ratio.
- rr) **SFM** - Strand Fibre Metres.
- ss) **SLA** - Service Level Agreement.
- tt) **SM** - Single mode.
- uu) **SPO** - Specific Permit of Occupation.
- vv) **SPOF** - Single point of failure.
- ww) **SSA** - Support Structure Agreement.
- xx) **SV** - Service vault.
- yy) **TMP** - Traffic management plan.
- zz) **VOIP** - Voice Over Internet Protocol.

SCHEDULE 7
NORTH EAST COMOX SPECIAL REQUIREMENTS

NORTH EAST COMOX SPECIAL REQUIREMENTS

This schedule contains stormwater management requirements applicable to subdivision and/or development to those lands shown shaded in the drawing below, source North East Comox Neighbourhood Stormwater Management Plan – Phase 3 of 3, March 1, 2018, McElhanney Consulting Services Ltd.

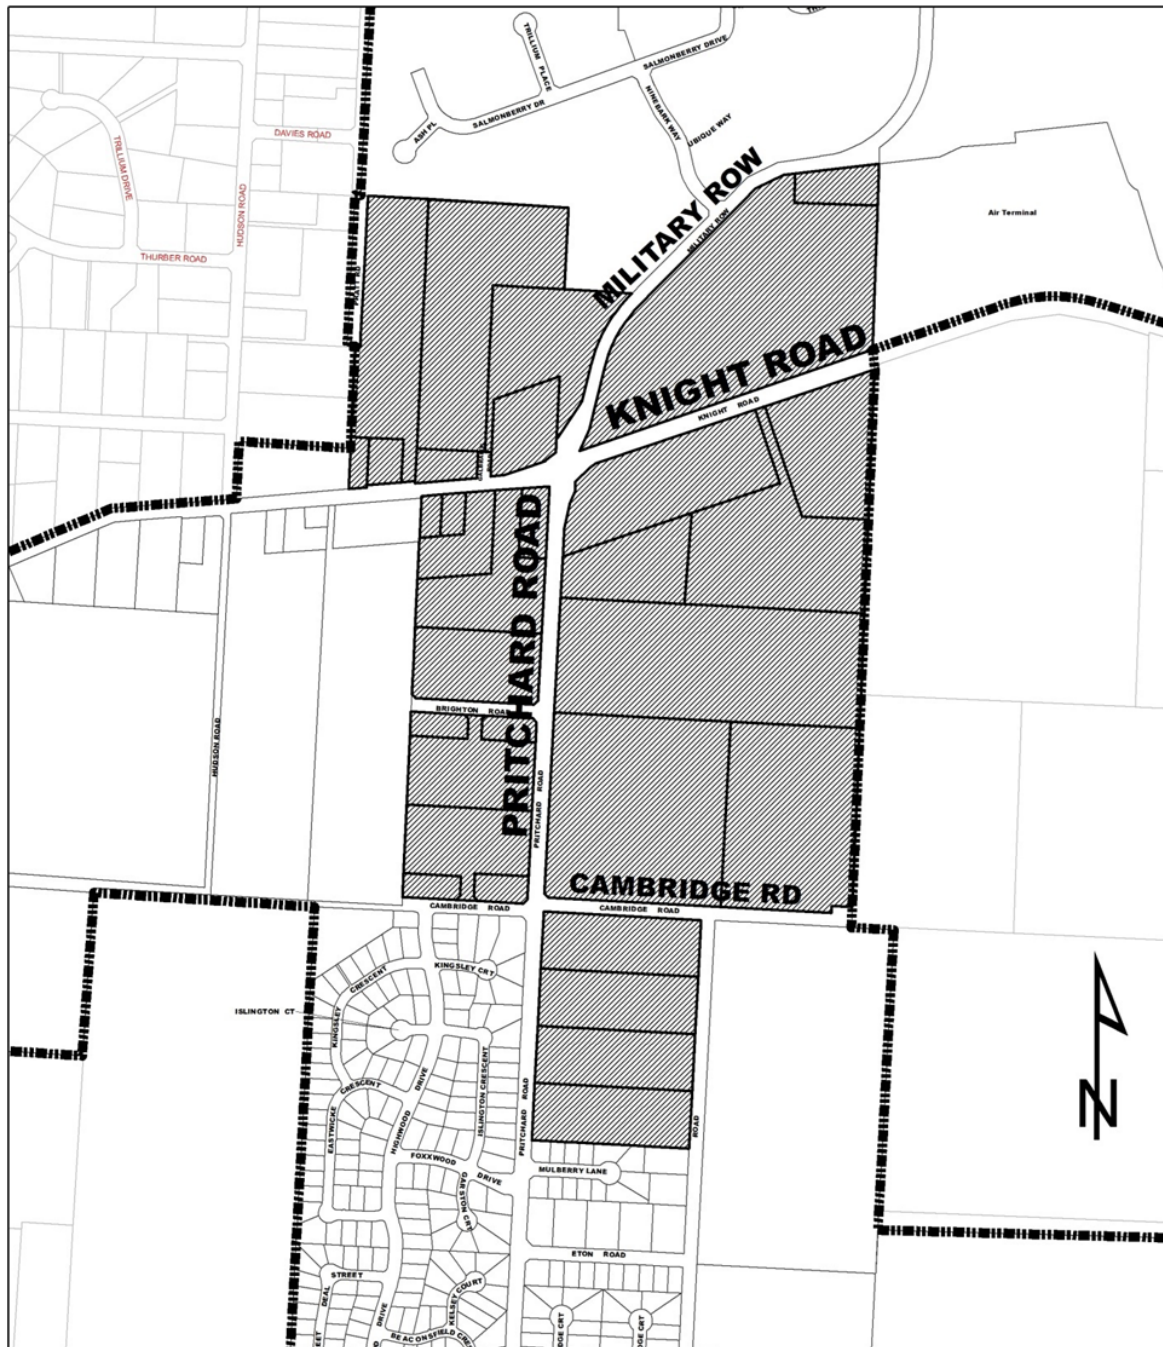


TABLE OF CONTENTS**SECTION**

<u>1.5.1</u>	GENERAL
<u>1.5.2</u>	MATERIALS
<u>1.5.3</u>	INSTALLATION AND TESTING
<u>1.5.4</u>	MONITORING EQUIPMENT AND DATA COLLECTION
<u>1.5.5</u>	DETAILED SPECIFICATIONS

DRAWINGS

SE-3	SERVICE CONNECTION WITH DISCONNECTED ROOF LEADERS
SE-4	SEDIMENT CATCHBASIN
SE-5	INFILTRATION TRENCH CONTROL MANHOLE
SE-6	BOULEVARD INFILTRATION TRENCH
SE-7	BOULEVARD INFILTRATION TRENCH ACCEPTABLE PLANTING SPECIES
SE-8	STREET INFILTRATION TRENCH
SE-9	CLEAN OUT
SE-10	CURBING OPTIONS AT BOULAVARD INFILTRATION TRENCHES
SE-11	TYPICAL LOT GRADING
SE-12	TYPICAL LOT GRADING
SE-13	DRY DETENTION POND SIGN DETAIL
SE-14	DRY DETENTION POND PLAN & SECTIONS
SE-15	DRY DETENTION POND OUTLET CONTROL STRUCTURE SECTIONS AND DETAILS

1.5.1. General

- 1.5.1.1 Infiltration trenches shall not be consecutive. That is, once runoff travels through a control manhole downstream of an infiltration trench, said runoff shall not be directed to additional infiltration trenches, but conveyed via the storm system to an outlet or neighbourhood dry detention pond.
- 1.5.1.2 Prior to design, infiltration rates for each site shall be confirmed. Infiltration rates to be verified using the Standard Test Method for Infiltration Rate of Soils in Field Using Double-Ring Infiltrometer ASTM D3385 – 09. If field tested infiltration rates vary by more than 25% of the applicable modeled rates shown in Table 4 – Model Input Parameters, the required base area and storage volume of the infiltration trench shall be re-calculated. Sub-catchment areas are identified on Figure 1.

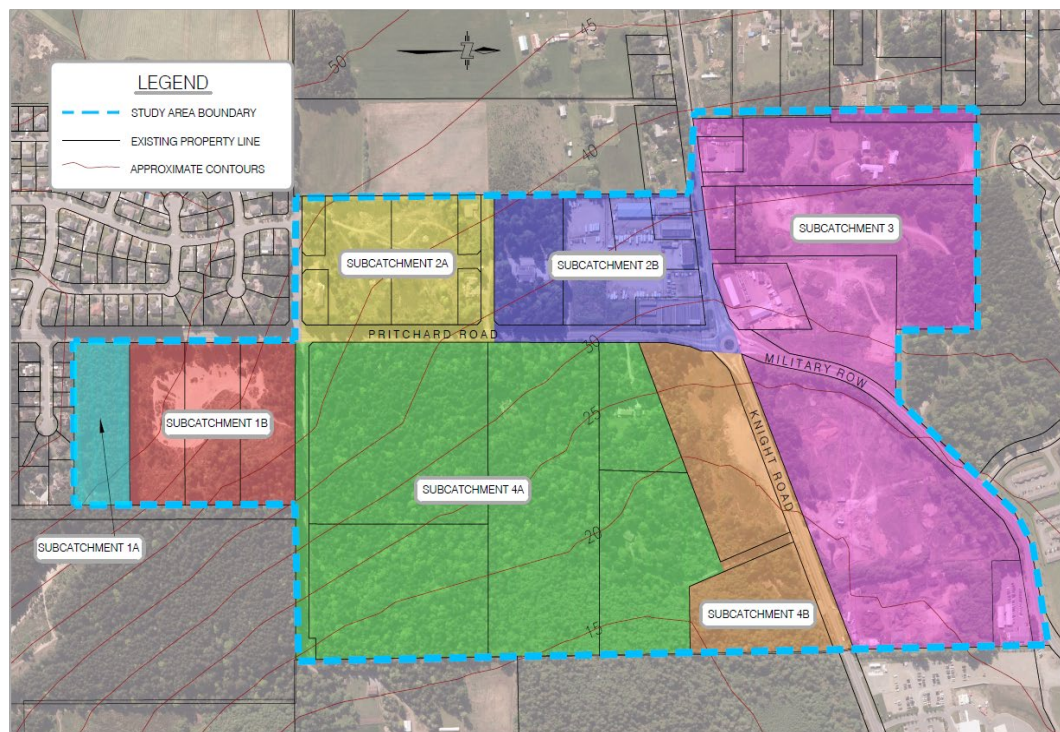


Figure 1 Sub-catchment Areas

Table 4: Model Input Parameters									
Sub-Catchment	Area (ha)	% Imp.	Time to peak (hr)		Initial Abstractions (mm)		Smax	Smin	Infiltration Rate (mm/hr)
			Perv.	Imp.	Perv.	Imp.			
1A	2	60 (90)	1.5	0.75	9	2.5	250	20	40
1B	5.9	90	1.5	0.75	9	2.5	250	20	40
2A	6	60 (90)	1.5	0.75	9	2.5	250	20	10
2B	6.4	90	1.5	0.75	9	2.5	250	20	50
3	25.8	90	1.5	0.75	9	2.5	250	20	80
4A	27.5	60 (90)	1.5	0.75	9	2.5	250	20	30
4B	6.4	90	1.5	0.75	9	2.5	250	20	10
Notes for Table 4: 1) ha: Hectares 2) Imp.: Impervious 3) Perv.: Pervious 4) Smax: Maximum value of soil moisture storage (mm) 5) Smin: Minimum value of soil moisture storage (mm) 6) Parcels in residential zones are 60% Impervious and all other Land Uses are 90% Impervious.									

- 1.5.1.3 Infiltration trenches must meet both the base area and storage volume for the applicable sub-catchment as specified in Table 5 as shown on SE-6 and SE-8. The outlet rating curves for the infiltration trench storage are based on orifice controls sized to convey 4 lps/ha at 1 metre of head.
- 1.5.1.4 Infiltration trenches shall be sized based on the tributary area of developed land and the land use, and in accordance with the surface areas and volumes specified in Table 5 – Infiltration Trench Sizing as shown on SE-6 and SE-8. To calculate the required Infiltration trench base area and storage volume, multiply the tributary area (in hectares) by the per hectare base area and storage volumes, for the applicable subcatchment, tabulated in Table 5 as shown on SE-6 and SE-8.
- 1.5.1.5 Base areas for infiltration trenches shall be calculated as the total base area of the drain rock reservoir.
- 1.5.1.6 Storage volumes for infiltration trenches shall be calculated as the total volume of the drain rock reservoir multiplied by a porosity of 30%.
- 1.5.1.7 Maximum discharge rate, infiltration rate, storage volume and drawdown time (the time it takes for an infiltration trench or dry detention pond to completely drain once inflow has stopped) shall be calculated and submitted to the Town for acceptance.
- 1.5.1.8 Infiltration trenches shall be dispersed throughout the development, unless otherwise approved by the Municipal Engineer.
- 1.5.1.9 All stormwater facilities except for amended soil shall be located within municipal rights-of-way (i.e. highway or or statutory rights-of-way in favour of the Town).

- 1.5.1.10 All paved areas, such as streets, driveways and walkways, shall either be sloped to drain onto adjacent unpaved landscape areas, boulevard infiltration trenches, or collected in catch basins and routed through subsurface infiltration trenches.
- 1.5.1.11 Infiltration trenches and landscaped areas designed as infiltration trenches shall be designed in accordance with the guidelines below, to encourage runoff from these areas to infiltrate into the soil.
- 1.5.1.12 Roof runoff shall not be directly connected to the storm service connection. All roof runoff shall be directed onto adjacent unpaved landscape areas. Lots shall be graded to direct overland flow onto adjacent unpaved landscape areas, or permeable infiltration trenches.
- 1.5.1.13 Maximum ponding depth of boulevard infiltration trenches shall be 150mm. All boulevard infiltration trenches shall drain away from buildings and shall have an overflow to the 100-year return period flow path.
- 1.5.1.14 The surface of unpaved landscape areas shall be designed for positive drainage away from buildings. Slopes of 1% to 4% are desirable to encourage infiltration of small rainfalls while facilitating drainage of large storms and to prevent flooding of buildings.
- 1.5.1.15 Geotechnical investigation will be required prior to implementing infiltration trenches in the areas within 30m of a slope that is steeper than 3 (horizontal) to 1 (vertical) and higher than 6m, or other unstable slopes as determined by the Town.
- 1.5.1.16 Infiltration trenches are required in all developments.
All utility crossings of infiltration trenches shall have trench dams installed to stop infiltration water from flowing down the utility trench. Trench dams to be constructed of either non-shrink grout, a minimum of 150mm thick and keyed into trench walls a minimum of 150mm, or compacted impermeable earthen material approved by a geotechnical engineer a minimum of 450mm thick and keyed into trench walls a minimum of 300mm.

1.5.2 Materials

- 1.5.2.1 Infiltration Drain Rock: clean round stone or crushed rock conforming to the following gradations:

Drain Rock	
Sieve Designation	Percent Passing
25.0 mm	100
19.0 mm	0 – 100
9.50 mm	0 – 5
4.75 mm	0

- 1.5.2.2 Sand: Pit Run Sand, well graded, free from organic materials and conforming to following gradations:

Pit Run Sand	
Sieve Designation	Percent Passing
12.5 mm	100
4.75 mm	35 – 100
2.36 mm	20 – 100
1.18 mm	13 – 70
0.60 mm	8 – 50
0.30 mm	5 – 35
0.15 mm	2 – 25
0.075 mm	0 – 6

- 1.5.2.3 Amended soil shall meet the requirements of Guidelines and Resources for Implementing Soil Quality and Depth of section T5.13 in WDOE Stormwater Manual for Western Washington (see also North East Comox Neighbourhood Stormwater Management Plan Phase 2 of 3), with organic matter requirements modified as follows:

- (1) For lawn areas 4 – 8%
- (2) For plant bedding areas 4 – 18%

1.5.3 Installation and Testing

Infiltration trenches to be tested prior to acceptance by the Town. The recommended procedure for testing infiltration rate, and storage volume of infiltration trenches is as follows:

- Check the weather. Testing must be completed on a dry day with no rain in the forecast.
- Prior to testing, a complete inspection of the infiltration trench is required. Check the control manhole, cleanouts, observation well, upstream catch basins and manhole inlet piping. Remove any signs of sediment or debris buildup with the use of a vacuor truck or other means capable of removing sediment without flushing sediment and debris into the infiltration trench or storm sewer. Allow system to completely drain prior to testing.
- Check the observation well to ensure the infiltration trench is completely empty.
- Ensure that there is ample supply of clean water free of contaminants. Fill the infiltration trench at a minimum rate of three times the maximum design infiltration rate. A minimum available volume of water of one half the infiltration trench design storage volume is required.
- Block the downstream outlet.

- Install a water level meter at ¼ of the depth of the infiltration trench either in the observation well or the control manhole overflow piping.
- Fill infiltration trench with clean water via manhole, catch basin or cleanout until ¾ full.
- Record total input volume, and time to fill ¾ full.
- Let infiltration trench completely drain through infiltration and record the total time.
- First calculate the infiltration rate using the following formula:
(total input volume / total time) = infiltration rate

If calculated infiltration rate is not within 15% of design infiltration rate, the Town will require the infiltration trench be reconstructed.

- Second, calculate the storage volume using the following formula:
 $4 \times [total\ input\ volume - (infiltration\ rate \times time\ to\ fill)] = storage\ volume$
- If calculated storage volume is not within 15% of design storage volume (this could mean that sediment has filled in a portion of the available volume), the Town may require the storage volume to be rehabilitated.
- Ensure that all manhole covers, catch basin grates, clean out and observation well lids are securely in place once test is complete.

For ponded areas of boulevard infiltration trenches, the ponded area drain time shall also be checked using the following method:

- On a dry day with no rain in the forecast, fill surface collection area with clean water to a ponded depth of 100mm and record time to completely drain.
- Drain time must be less than 4 hours. If drain time is greater than 4 hours, the Town will require the amended soil / washed sand layer to be removed and replaced.

1.5.4 Monitoring Equipment and Data Collection

Specifications are based on manufacturers approved products. Where modifications or updated products have been issued the latest approved product shall be used.

1.5.4.1 **Velocity Flow Meters**

Developers will be required to install data collectors (velocity flow meters) at the downstream end of each phase of development (to monitor infiltration trench performance) and downstream of dry detention ponds (to monitor pond performance).. Data collection shall include depth (m), velocity (m/s) and temperature (Degree Celsius) at 5 minute intervals.

Velocity flow meters shall be installed in pipe and be easily accessible by manhole. Velocity flow meters will be installed with sufficient water depth to provide continuous operation. A short weir may be required to be installed in the pipe downstream of the sensor to maintain water depth over the sensor.

Velocity flow meters shall be compatible with Remote Transmittal Unit (RTU) unit and software for data collection and processing.

1.5.4.2 Ultrasonic Sensors

Dry Detention Pond water levels will be measured using Tough Sonic CHEM10 ultrasonic sensors. Ultrasonic sensors are to be mounted in the pond outlet control structure on the upstream side to measure the pond water level in meters and at 5 minute intervals .

The sensor leads connect to the RS-2323 interface (a port and connection type between data terminal equipment and data circuit terminating equipment) to communication with the RTU. Distance measurements from the sensor to the water level are automatically calibrated for elevation inside the RTU.

In order to operate properly, a deadband of 0.50 m is required for the sensor (refer to Figure 1-2). This is the distance between the bottom of the sensor and the highest recordable elevation (or depth) required, which is usually the HWL. the HWL elevation is to be set below the required deadband to provide additional clearance.

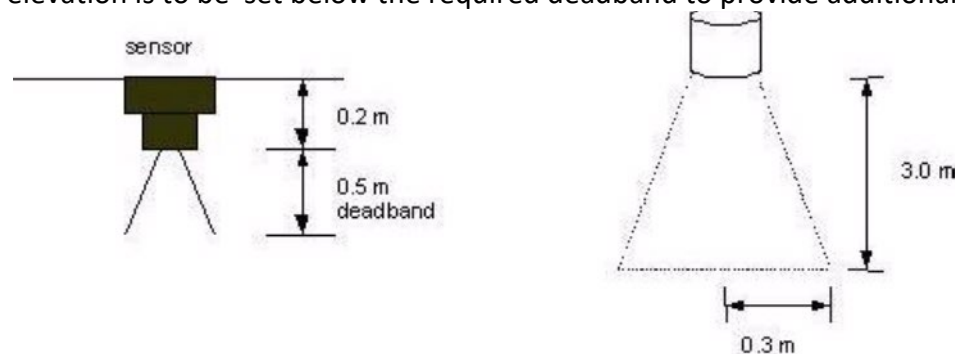


Figure 2 Dead Band and Sensor Band for Ultrasonic Sensors

Due to the conical shape of the sensor band, it is important that there be sufficient radial clearance (refer to Figure 2) between the signal from the sensor and any structure wall or protrusions. A radial distance of 0.30 m per 3.0 m of vertical distance is required. Ensure that MH rungs, trash racks, etc., do not interfere with the signal. As a backup to the ultrasonic sensor, a mechanical float (Flygt bulb) is installed at or just below the HWL elevation.

The system will be set to send an alarm when:

- o the water level reaches the design High Water Level.
- o There is a loss of power, and

When any of these conditions are encountered the monitoring system will send an alarm to the person designated by the Town of Comox.

If monitoring of an adjacent similar subdivision is required, area velocity flow meters shall be installed in a storm sewer. The Town will provide the specific manhole location and corresponding catchment area. Data collection shall include depth, velocity and temperature at 5 minute intervals.

RTU unit shall be Sutron Xlink 500, HSPA logger/transmitter (or approved equal). This device contains datalogging, sensor interface, solar charge controller and communications both on and off site. The device is used to collect, store, and transmit sensor data.

Monitoring equipment shall be;

- Capable of monitoring reverse flow (flow meters only).
- 20W solar panel kits c/w 48 Hr battery or alternative option to connect directly to power source..
- .
- Connected to the internet and/or capable of remote data collection by cell phone connection.
- Capable of storing a minimum of 6 months of data at 5 minute intervals.
- Capable of field data collection.
- NEMA 4 weatherproof enclosure (or approved equal) secured on a 4m tall Type 4A galvanized steel pole type B concrete base (or approved equal).
- Equipped with alarm capabilities in the form of either a dial out or text message to notify of pond water levels approaching overflow or power failure..

1.5.4.3 Setup and Calibration

Due to the complexity of the equipment, setup must be completed by a qualified contractor. A calibration certificate from the service provider (or the equipment vendor) is also required to ensure that the elevations (HWL, and pond bottom) have been set correctly. Calibration certificates and phone numbers must be submitted to the Town of Comox. Monitoring equipment must be operational prior to Construction Completion Certificate; delays in servicing phone and electrical lines must be approved by the Town of Comox

- All work to be done in accordance with Canadian Electrical Code.
- High level regulator switch and ultrasonic level transmitters shall be connected to the RTU Package.
- The RTU shall be programmed to log the following conditions
 - Ultrasonic-high water level (HWL) alarm at elevation _____.
 - Power failure condition. (The RTU and the ultrasonic unit must be on the same breaker.)
- The contractor shall arrange for installation of one telephone/cellular line to the control panel enclosure. The line must be suitable for voice touch-tone communications. The RJ-II Box must be labelled with proper phone number with a permanent label.
- The contractor shall install the ultrasonic level sensor and regulator switch in appropriate locations. The regulator switch must be secured in an area subject to minimal water turbulence outside the trash rack and the ultrasonic level sensor must be located such

that there is 0.3m of radial clearance per 3.0m depth in the control chamber. (No interference with trash rack, walls, etc.)

- The unit shall be mounted to the ceiling and above the level of the weir wall. A minimum clearance of 0.5m is required between the bottom of the unit and the top of the weir wall (PWL) to accommodate the sensor's dead zone (blanket distance).
- The contractor shall ensure all necessary equipment can be installed in the equipment enclosures.
- The contractor shall ensure proper operation of the RTU monitoring and communication functions. The ultrasonic level sensor must be calibrated. All alarm conditions must be tested.
- Installation and operating manuals must be supplied.
- The contractor must ensure that the alarm system is tied to the storm pond monitoring system. Calibration and testing of equipment to be completed by service provider.

1.5.5 Detailed Specifications

1.5.5.1 Disconnected Roof Leaders (Standard Drawing SE-3)

On parcels in residential zones, roof leaders shall not be connected to the municipal storm service. Roof leaders shall be disconnected and directed via lot grading to an unpaved landscaped area per Standard Drawing SE-3. Splash pads, drain rock or other similar means to displace energy and eliminate erosion at roof leader outlets must be used. Building lots shall be graded so that each property either drains directly to a municipal / statutory right-of-way or, at most, across one (1) other lot before reaching a municipal / statutory right-of-way. Subdivision lot grading and ultimate lot grading (post-building construction) shall be per the details on Standard Drawing SE – 11 or SE – 12 as applicable. Grading away from buildings shall be as per the latest edition of the British Columbia Building Code with a minimum grade away from buildings of 4% for 1.8 metres or 2% for 4.0 metres.

1.5.5.2 Sediment Catch Basin (Standard Drawing SE-4)

Catch basins shall have an underdrain connected to an infiltration trench per Standard Drawing SE-4.

1.5.5.3 Control Manhole (Standard Drawing SE-5)

Control manholes shall conform to Standard Drawing SE-5. Flow control to consist of a PVC tee, pipe stub cut at 30 degrees to the horizontal and a 15mm thick PVC plate solvent welded to pipe stub. Orifices to be sized to discharge 4 litres per second per hectare of tributary area per the sizing table on Standard Drawing SE-5. Overflow shall be a PVC pipe stub securely attached to the manhole wall with an inlet elevation set at the top elevation of the upstream infiltration facility.

1.5.5.4 Boulevard Infiltration Trench (Drawing SE-6) – General

1.5.5.4.1 Smaller, distributed infiltration trenches are preferred to single large-scale facilities.

- 1.5.5.4.2 Locate boulevard infiltration trenches so there is at least 3m of undisturbed soil between the trench and any building. Where the trenches are within 30m of wells or unstable slopes, a geotechnical review will be required.
- 1.5.5.4.3 Flow to boulevard infiltration trenches shall be distributed sheet flow, travelling through a filter strip: non-erodible material for erosion and scour protection, either vegetated (grassed) or non-vegetated (drain rock) filter area or swale (500mm minimum, greater than 3000mm desirable filter length) see Standard Drawing SE- 10.
- 1.5.5.4.4 Boulevard infiltration trench to have a level perforated drain pipe with either a manhole or clean out per Standard Drawing SE-9 installed at the upstream end.
- 1.5.5.4.5 Outflow from boulevard infiltration trench will be regulated by a control manhole per Standard Drawing SE-5 prior to discharge into a storm main.
- 1.5.5.4.6 Boulevard infiltration trench bottom to be level.
- 1.5.5.4.7 Boulevard infiltration trench bottom width – 600mm minimum.
- 1.5.5.4.8 Install boulevard infiltration trench in native ground, and avoid over-compaction of the trench sides and bottom, which reduces infiltration.
- 1.5.5.4.9 Provide erosion control along all sides of drainage inlets.
- 1.5.5.4.10 Pavement edge at the swale to be per Standard Drawing SE-10. Provide a 100mm drop at the edge of paving to the filter strip, to allow for positive drainage and buildup of road sanding/organic materials at this edge. Ensure positive drainage from curb into the ponded invert.
- 1.5.5.4.11 Ponded area side slopes of a maximum of 2H:1V, 4H:1V are required to aid operations and maintenance. Provide amended soil on side slopes similar to bottom. Approved plantings are provided below. Alternative native species may be used upon acceptance of the Town. See Standard Drawing SE-7 for an overview of the three planting zones; Center, Sloped Sides and Bermed Edges.
Center:
This area floods often and requires species that tolerate frequent flooding. Approved species that will be used in this zone are as follows:
 - Tall sedge (*Carex appressa*)
 - Spike rush (*Eleocharis*)
 - Common cottongrass (*Eriophorum angustifolium*)
 - Land quillwort (*Isoetes histrix*)
 - Dwarf cattail (*Typha minima*)
 - Giant leather fern (*Acrostichum danaeifolium*)
 - Lady fern (*Athyrium filix –femina*)
 - Cinnamon fern (*Osmunda cinnamomea*)
 - Royal fern (*Osmunda regalis*)
 - Sword fern (*Polystichum munitum*)

Sloped Sides:

This area floods briefly and requires plant species that tolerate damp soil but require only modest amounts of water during the dry season. Deciduous native shrubs, ferns, and grasses could be considered for use in this zone. Approved species of grasses and native shrubs that will be used in this zone are as follows:

Grasses for 4:1 slopes:

- Big bluestem (*Andropogon gerardii*)
- Meadow pinegrass, reedgrass (*Calamagrostis Canadensis*)
- Meadow barley (*Hordeum secalinum*)
- Moor grass (*Molinia caerulea*)
- Switchgrass (*Panicum virgatum*)

Shrubs for 2:1 or 4:1 slopes:

- Dogwood (*Cornus*)
- Oceanspray (*Holodiscus discolor*)
- Sumac (*Rhus*)
- Thimbleberry (*Rubus parviflorus*)

Bermed Edges:

These areas are outside the flood zone. Approved species of herbaceous perennials that will be used in this zone are as follows:

- Yarrow (*Achillea millefolium*)
- Swamp milkweed (*Asclepias incarnata*)
- Purple coneflower (*Echinacea purpurea*)
- Tufted bluebell (*Wahlenbergia communis*)

1.5.5.4.12 Provide observation well for each boulevard infiltration trench: vertical standpipe, with perforated sides (perforated in drain rock reservoir only), and locking lid, to allow monitoring of water depth and sediment loading.

1.5.5.4.13 Maximum ponded level: 150mm.

1.5.5.4.14 A non-erodible outlet or spillway must be established to discharge overflow.

1.5.5.4.15 Avoid utility or other crossings of the boulevard infiltration trench. Where utility trenches must be constructed crossing below the boulevard infiltration trench, install trench dams to avoid infiltration water following the utility trench.

1.5.5.4.16 Construction

1.5.5.4.17 Isolate the ponded area from sedimentation during construction, either by use of effective erosion and sediment control measures upstream, or by delaying the excavation of 300mm of material over the final subgrade of the ponded area, until all sediment-producing construction in the drainage area has been completed.

1.5.5.4.18 Prevent natural fill soils from intermixing with the infiltration drain rock. All contaminated stone aggregate must be removed and replaced.

1.5.5.4.19 Infiltration drain rock shall be installed in 300mm lifts and “compacted” to eliminate voids between the geotextile and surrounding soils.

1.5.5.5 Street Infiltration Trench (Standard Drawing SE-8)

1.5.5.5.1 Locate street infiltration trenches so there is at least 3m of undisturbed soil between the trench and any building. Where the trenches are within 30m of wells or unstable slopes a geotechnical review will be required.

1.5.5.5.2 Provide a sump manhole or catch basin upstream of all street infiltration trenches for pre-treatment grit separation to avoid sedimentation in the infiltration trench. Do not allow drainage from land uses with a high risk for water pollution (e.g. refueling stations) to enter an infiltration trench.

1.5.5.5.3 Installation of perforated drain pipe within the drain rock reservoir to be level.

1.5.5.5.4 Outflow from street infiltration trenches will be regulated by a control manhole per Standard Drawing SE-5 prior to discharge to a storm main.

1.5.5.5.5 Street infiltration trench bottom to be level.

1.5.5.5.6 Street infiltration trench bottom width - 600mm minimum.

1.5.5.5.7 Install the street infiltration trench in native ground, and avoid over-compaction of the trench sides and bottom, which reduces infiltration.

1.5.5.5.8 Provide observation well for each street infiltration trench: vertical standpipe, with perforated sides (perforated in drain rock reservoir only), and locking lid, to allow the monitoring of water depth and sediment loading.

1.5.5.5.9 Avoid utility or other crossings of the street infiltration trench. Where utility trenches must be constructed crossing below the street infiltration trench, install trench dams to avoid infiltration water following the utility trench.

1.5.5.5.10 Construction

1.5.5.5.11 Physically isolate the street infiltration trench from flow during construction by capping all inlet and outlet pipes and directing runoff directly to the municipal storm main.

1.5.5.5.12 Prevent natural fill soils from intermixing with the infiltration drain rock. All contaminated stone aggregate must be removed and replaced.

1.5.5.5.13 Infiltration drain rock shall be installed in 300mm lifts and compacted to eliminate voids between the geotextile and surrounding soils.

1.5.5.6 Dry Detention Pond (Standard Drawings SE-14 and SE-15) -

1.5.5.6.1 General

1.5.5.6.2 General landscaping, vegetation requirements, pathway access, will be designed with collaboration with the Town of Comox Parks Department.

1.5.5.6.3 Size dry detention ponds by continuous flow modeling to provide rainfall capture of historic rainfall adjusted for 2050 climate change. As listed in the Source as Table 6 – Dry Detention Pond Sizing, provides a rough estimate of required dry detention pond sizing based on the tributary area of developed land and current Official Community Plan designation. Sub-catchment areas are shown on Figure 1.

Table 6: Dry Detention Pond Sizing				
#	Sub-Catchment		Dry Detention Pond	
	Total Area (ha)	% Impervious ¹ (%)	Approximate Storage Volume (m ³)	Storage Volume per Hectare (m ³ /ha)
1A	2.0	60 (90)	900 (900)	450 (450)
1B	5.9	90	2655	450
2A	8.0	60 (90)	2700 / (2700)	450 / (450)
2B	4.4	90	2880	450
3	25.8	90	11610	450
4A	27.5	60 (90)	12375 (13000)	450 (475)
4B	6.4	90	2880	450

Notes:

1) Parcels in residential zones are 60% impervious and all other parcels are 90% impervious.

- 1.5.5.6.4 All dry detention ponds must drain by gravity to the Town's Storm System within Town Right-Of-Way (i.e. highway or Town held statutory right of way).
- 1.5.5.6.5 Dry detention pond locations to be determined at time of detailed design, in conjunction with Town acceptance, to maximize the upstream tributary area and minimize the number of ponds while allowing for downstream conveyance to the Town's Storm System.
- 1.5.5.6.6 Design
- 1.5.5.6.7 Dry Detention Ponds and underground storage reservoirs (secondary) are the preferred method of stormwater detention for the NE Comox neighborhood, as water fowl pose a risk to the nearby airport. Dry Detention Ponds shall be built in conformance with Transport Canada's document TP 1247 - Aviation - Land Use in the Vicinity of Aerodromes.
- 1.5.5.6.8 Base elevations of dry detention ponds shall be above the seasonal groundwater elevation to avoid saturation in the winter months.
- 1.5.5.6.9 The design maximum water level shall be at or below the existing ground elevation. Maximum pond water level above the existing ground elevation may be considered provided the following issues are addressed to the satisfaction of the Town: potential inspection, maintenance and replacement costs as well as the downstream implications if there is a failure.
- 1.5.5.6.10 A minimum freeboard of 0.6m shall be provided above the designed maximum water level.
- 1.5.5.6.11 The dry detention pond berms shall be constructed with a maximum interior side slope of 5H:1V and a maximum exterior side slope of 5H:1V.

1.5.5.6.12 Despite section 1.5.5.6.11 the Municipal Engineer may reduce the minimum slope requirement to 4:1 should the proposed 5:1 slope present unique challenges of a significant nature in regards to the amount of land needed and the impact to the developability of the surrounding parcels only taking into account the following factors:

1. Submission of a report prepared and certified under seal by a P.Eng analyzing:
 - a. Impact on Land (difference in area)
 - b. Impact to the Developability of Surrounding Parcels
 - c. Maintenance Impact
 - d. Certification that Town Equipment can Access and Maintain.
 - e. Cost Comparison
 - g. Assessment Confirming Stability of the 4:1 for the Anticipated Life of the Pond.

1.5.5.6.13 The top of dry detention pond berms shall be a minimum width of 3.0m.

1.5.5.6.14 Pilot channels may be piped.

1.5.5.6.15 A pre-treatment sump or sediment forebay is to be provided at the inlet to pilot channels.

1.5.5.6.16 Pond inlets and outlets shall have safety grillage and be constructed of either precast concrete or fiberglass materials as approved by the Town.

1.5.5.6.17 The dry detention pond and outlet structure shall be designed to function with the overall objective of the NE Comox Stormwater Management Plan.


1.5.5.6.18 The flow control structure is to be constructed with a removable orifice plate sized to restrict flows to the pre-development target rates and shall be located within a lockable manhole positioned within the embankment for purpose of maintenance, access, safety and aesthetics. Discharges will be controlled by two orifices where the bottom of the lower orifice is placed at the pond bottom elevation and the bottom of the upper orifice is placed 0.6 m above the pond bottom. The orifices will be sized for the combined total discharges as shown below:

Subcatchment Discharge (L/s/ha)				
Depth (m)	1	2	3	4
0	0	0	0	0
0.6	7.5	7.3	8.3	8.0
1.0	16.7	16.4	16.8	16.9

1.5.5.6.19 An emergency spillway shall be designed to accommodate the post-development runoff in excess of a 1:100-year storm event. The discharge path from the dry detention pond to the receiving environment shall be adequately protected from erosion.

1.5.5.6.20 The design of the emergency spillway shall be determined based on the exit velocity of stormwater runoff from the dry detention pond.

- 1.5.5.6.21 A minimum of 4 signs shall be installed around the perimeter of dry detention ponds. Signs to be per Standard Drawing SE-13.
- 1.5.5.6.22 An access tract or road sufficient to accommodate maintenance vehicles shall be provided from the public right-of-way to the inlet and outlet structures and to the pond bottom.
- 1.5.5.6.23 Pedestrian trails to Town Standards may be included where applicable and desired, subject to Town acceptance.
- 1.5.5.6.24 Dry detention pond and surrounding green space landscaping must be designed and installed under the direction of a landscape architect with preference given to native species. The developer must submit for approval by Parks Superintendent an irrigation plan, complete with meter, meter setter and controller, landscaping plan which identifies top soil depth, plant varieties, plant sizes, planting details and planting locations and meet requirements of BCLNA Standards as published by the BC Landscape and Nursery Association.

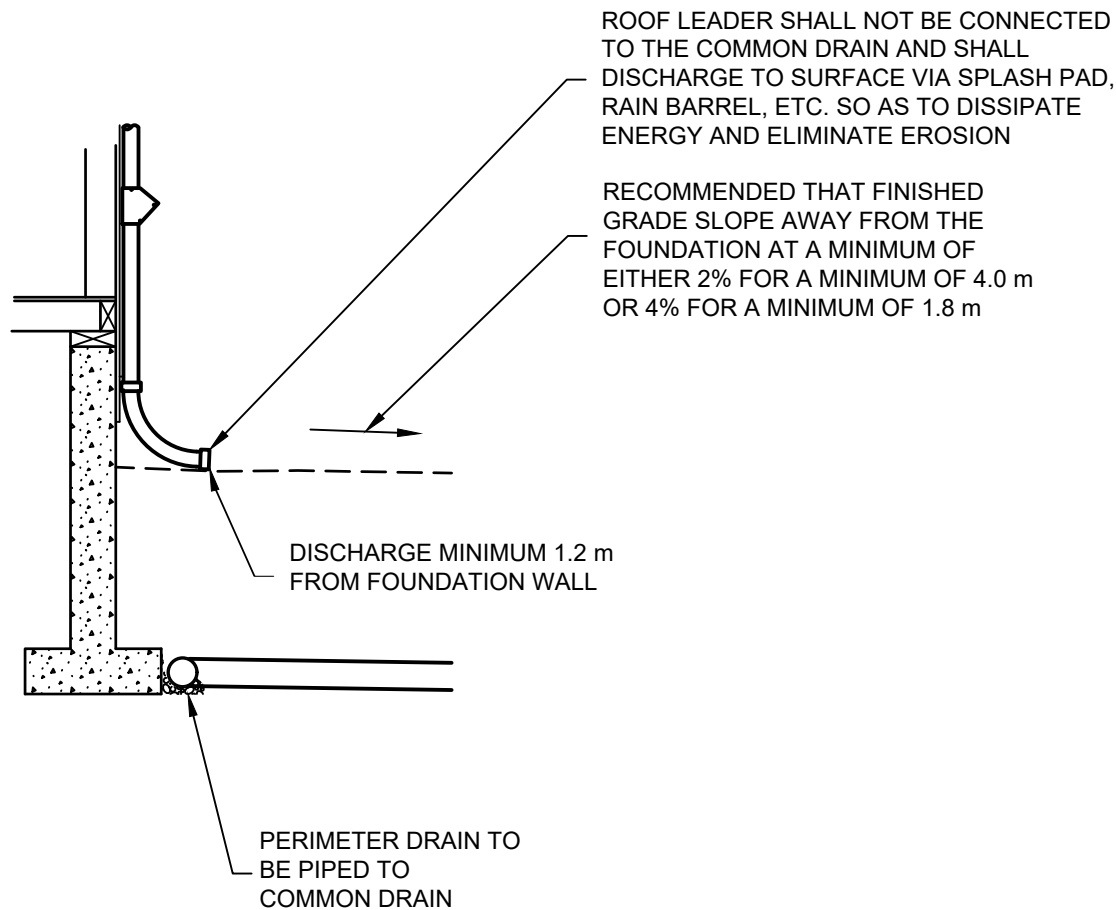

NORTHEAST COMOX


SERVICE CONNECTION WITH DISCONNECTED ROOF LEADERS

Drawing No.

SE-3

DATE : Feb 2021

1. ROAD SURFACE, BASE, AND SUBBASE
2. MUNICIPAL STORM MAIN
3. 150mm Ø (MIN.) OVERFLOW TO STORM MAIN
4. 150mm Ø (MIN.) UNDERFLOW TO INFILTRATION TRENCH
5. CATCHBASIN - TO CONFORM TO THE CURRENT EDITION OF THE TOWN OF COMOX SUBDIVISION AND DEVELOPMENT SPECIFICATIONS BYLAW

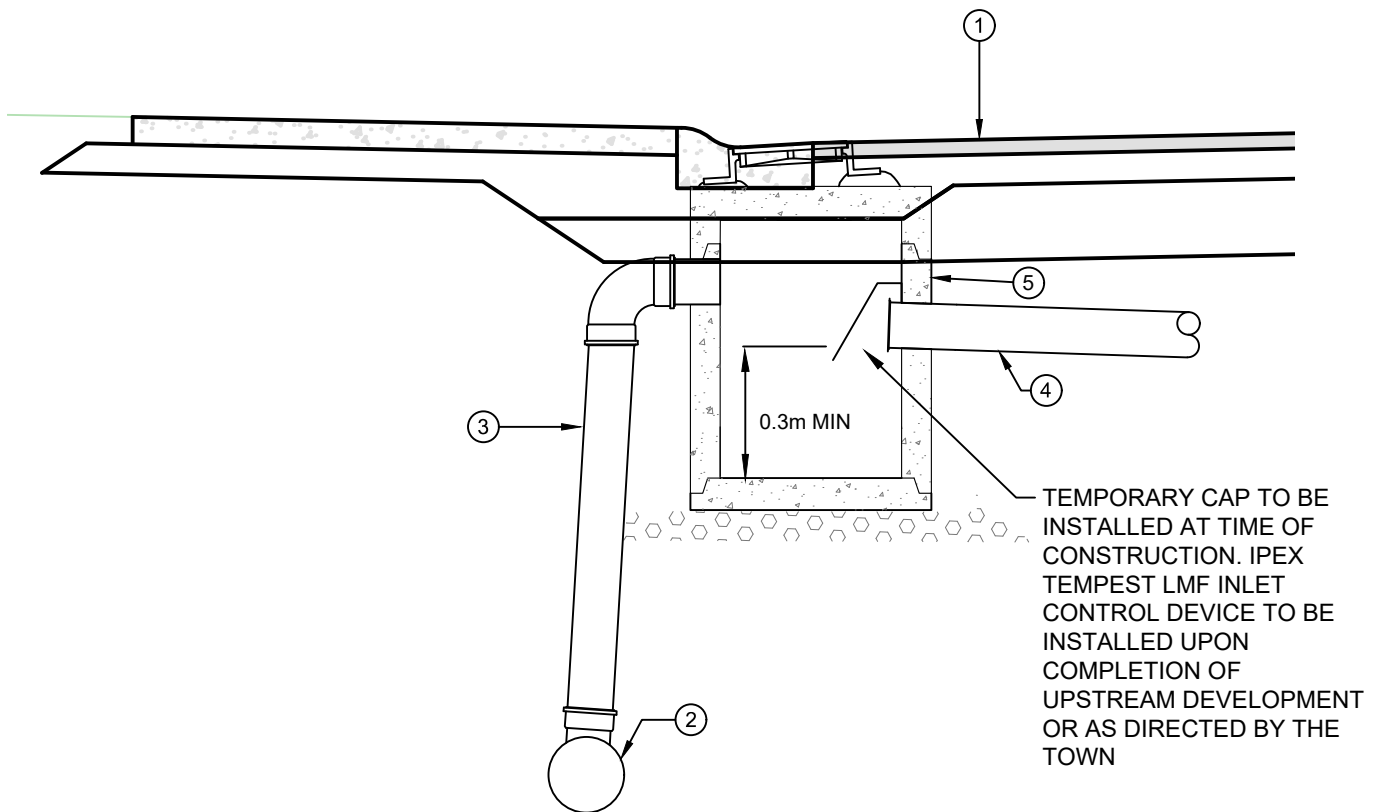

NORTHEAST COMOX

SEDIMENT CATCHBASIN

Drawing No.


SE-4

DATE : Feb 2021

1. CONTROL MANHOLE - MANHOLE TO CONFORM TO THE CURRENT EDITION OF THE TOWN OF COMOX SUBDIVISION AND DEVELOPMENT BYLAW
2. FLOW RESTRICTOR ASSEMBLY WITH ORIFICE PLATE AND OVERFLOW SET AT TOP ELEVATION OF DRAIN ROCK RESERVOIR
3. TRENCH DAMS AT END OF DRAIN ROCK RESERVOIR
4. OUTFLOW PIPE TO STORM DRAIN OR SWALE SYSTEM
5. DRAIN ROCK RESERVOIR (DEPTH 1.0m)
6. MINIMUM PIPE DIAMETER IS 150mm

ORIFICE SIZING TABLE

TRIBUTARY AREA (ha)	ORIFICE SIZE (mm)
0.050	10
0.075	12
0.100	13
0.125	14
0.150	16
0.175	18
0.200	19
0.225	20
0.250	21
0.275	22
0.300	23
0.325	24
0.350	25
0.375	26
0.400	27
0.450	28
0.500	30
0.550	31
0.600	33
0.650	34
0.700	35
0.750	37
0.800	38
0.850	39
0.900	40
0.950	41
1.000	42

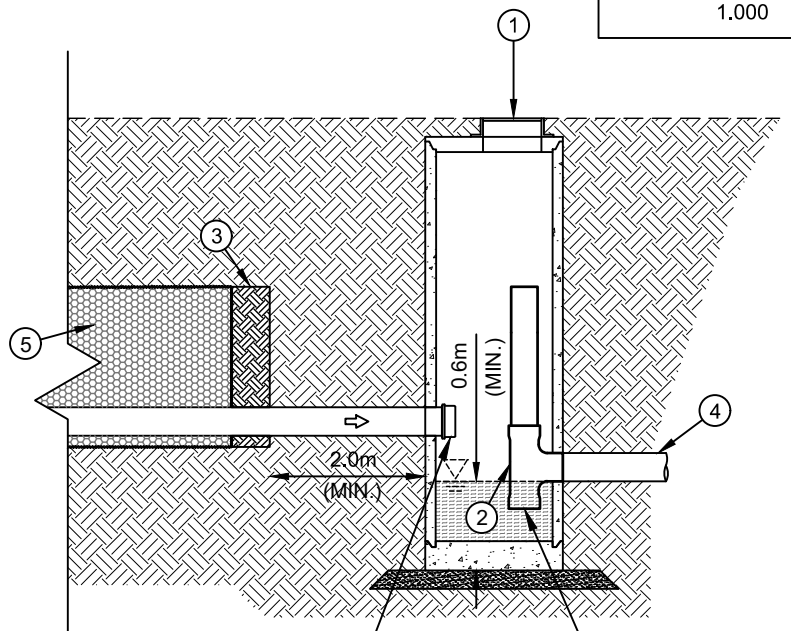

TEMPORARY CAP TO BE INSTALLED AT TIME OF CONSTRUCTION AND REMOVED UPON COMPLETION OF UPSTREAM DEVELOPMENT OR AS DIRECTED BY THE TOWN.

ORIFICE PLATE



NORTHEAST COMOX

INFILTRATION TRENCH
CONTROL MANHOLE

Drawing No.

SE-5

DATE : Feb 2021

1. AMENDED SOIL (RAIN GARDENS) OR WASHED SAND (ROCK GARDENS) MIN 0.45m DEPTH
2. GEOTEXTILE ALONG ALL SIDES OF RESERVOIR
3. DRAIN ROCK RESERVOIR
4. FLAT, SCARIFIED SUBSOIL
5. 100mm WASHED SAND (RAIN GARDENS ONLY)
6. PONDING AREA - MAX 150mm DEPTH
7. MAX WATER LEVEL
8. PERFORATED DRAIN PIPE (150mm Ø MIN.) WITH FILTER CLOTH SOCK (OPTIONAL)
9. FILTER STRIP (SEE SE-10)
10. OBSERVATION WELL - 50mm Ø (MIN.) PIPE (PERFORATED INSIDE DRAIN ROCK RESERVOIR ONLY)
11. CENTER
12. SLOPED SIDES (4H:IV SIDE SLOPE REQUIRED FOR GRASS PLANTINGS)
13. BERMED EDGES

Table 5: Infiltration Trench Sizing


Sub-Catchment			Infiltration Trench Parameters		
(#)	Total Area (ha)	% Imp ² (%)	Total Base Area (m ²)	Base Area per area (m ² /ha)	Storage Volume ¹ per Hectare (m ³ /ha)
1A	2.0	60 / (90)	250 / (400)	125 / (200)	38 (60)
1B	5.9	90	1180	200	60
2A	6.0	60 / (90)	2700 / (4800)	450 / (800)	135 / (240)
2B	6.4	90	1024	160	48
3	25.8	90	2580	100	30
4A	27.5	60 / (90)	4538 / (7000)	165 / (255)	50 / (80)
4B	6.4	90	5120	800	240

Notes:

1) Infiltration trench storage volume is calculated as a 1 metre deep drain rock reservoir with a long-term void ratio of 30%. I.e., for every 1 square meter of base area, the total storage volume is 0.3 cubic metres.

2) Single Family Land Use are 60% Impervious and all other Land Uses are 90% Impervious.

Infiltration trenches shall be sized by the design engineer based on the tributary area of developed land and the land use, and in accordance with the surface areas and volumes specified in Table 5 – Infiltration Trench Sizing. To calculate the required Infiltration trench base area and storage volume, multiply the tributary area (in hectares) by the per hectare base area and storage volumes, for the applicable subcatchment, tabulated in Table 5.

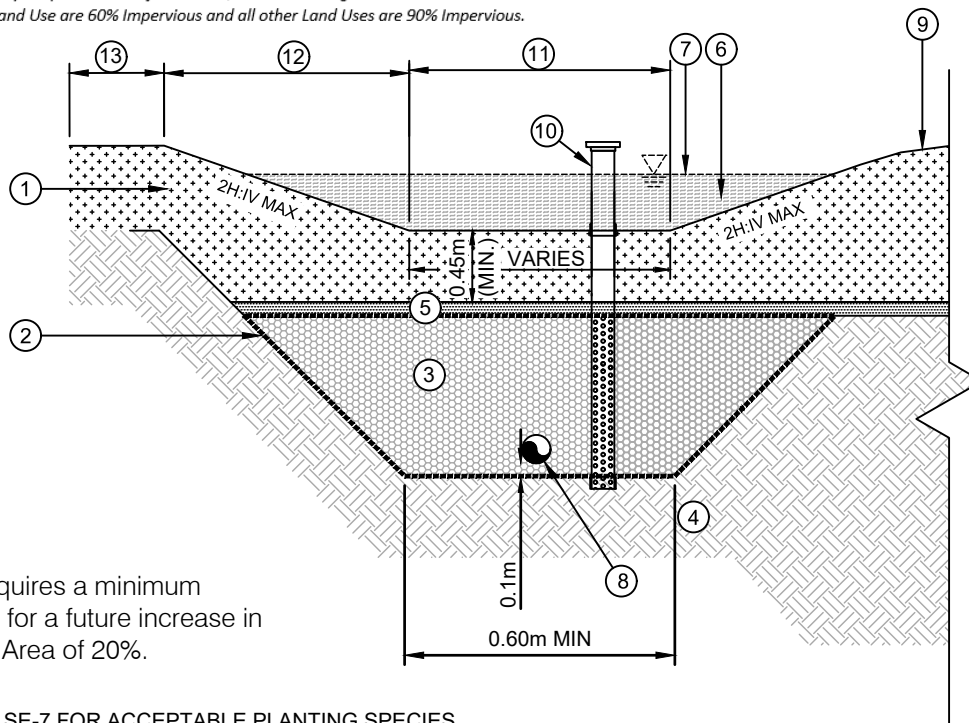

NORTHEAST COMOX

BOULEVARD INFILTRATION TRENCH

Drawing No.

SE-6

DATE: Feb 2021

Ponded area side slopes of a maximum of 2H:1V, 4H:1V are recommended to aid operations and maintenance. Provide amended soil on side slopes similar to bottom. Approved plantings are provided below. Alternative native species may be used upon acceptance of the Town. See Standard Drawing SE-6 for an overview of the three planting zones; Center, Sloped Sides and Bermed Edges.

Center:

This area floods often and requires species that tolerate frequent flooding. Approved species that may be used in this zone are as follows:

- Tall sedge (*Carex appressa*)
- Spike rush (*Eleocharis*)
- Common cottongrass (*Eriophorum angustifolium*)
- Land quillwort (*Isoetes histrix*)
- Dwarf cattail (*Typha minima*)
- Giant leather fern (*Acrostichum dadanaeifolium*)
- Lady fern (*Athyrium filix –femina*)
- Cinnamon fern (*Osmunda cinnamomea*)
- Royal fern (*Osmunda regalis*)
- Sword fern (*Polystichum munitum*)

Sloped Sides:

This area floods briefly and requires plant species that tolerate damp soil but require only modest amounts of water during the dry season. Deciduous native shrubs, ferns, and grasses could be considered for use in this zone. Approved species of grasses and native shrubs that may be used in this zone are as follows:

Grasses:

- Big bluestem (*Andropogon gerardii*)
- Meadow pinegrass, reedgrass (*Calamagrostis Canadensis*)
- Meadow barley (*Hordeum secalinum*)
- Moor grass (*Molinia caerulea*)
- Switchgrass (*Panicum virgatum*)

Shrubs:

- Dogwood (*cornus*)
- Oceanspray (*Holodiscus discolor*)
- Sumac (*Rhus*)
- Thimbleberry (*Rubus parviflorus*)

Bermed Edges:

These areas are outside the flood zone. Approved species of herbaceous perennials that may be used in this zone are as follows:

- Yarrow (*Achillea millefolium*)
- Swamp milkweed (*Asclepias incarnata*)
- Purple coneflower (*Echinacea purpurea*)
- Tufted bluebell (*Wahlenbergia communis*)



NORTHEAST COMOX

BOULEVARD INFILTRATION TRENCH

ACCEPTABLE PLANTING SPECIES

Drawing No.

SE-7

DATE : Feb 2021

Table 5: Infiltration Trench Sizing

Sub-Catchment			Infiltration Trench Parameters		
(#)	Total Area (ha)	% Imp ² (%)	Total Base Area (m ²)	Base Area per area (m ² /ha)	Storage Volume ¹ per Hectare (m ³ /ha)
1A	2.0	60 / (90)	250 / (400)	125 / (200)	38 (60)
1B	5.9	90	1180	200	60
2A	6.0	60 / (90)	2700 / (4800)	450 / (800)	135 / (240)
2B	6.4	90	1024	160	48
3	25.8	90	2580	100	30
4A	27.5	60 / (90)	4538 / (7000)	165 / (255)	50 / (80)
4B	6.4	90	5120	800	240


Notes:

1) Infiltration trench storage volume is calculated as a 1 metre deep drain rock reservoir with a long-term void ratio of 30%. I.e., for every 1 square meter of base area, the total storage volume is 0.3 cubic metres.

2) Single Family Land Use are 60% Impervious and all other Land Uses are 90% Impervious.

- ROAD SURFACE, BASE, AND SUBBASE
- FLAT, SCARIFIED SUB SOIL
- GEOTEXTILE ALONG ALL SIDES OF RESERVOIR
- DRAIN ROCK RESERVOIR
- OBSERVATION WELL - 150Ø (MIN.) PIPE (PERFORATED INSIDE DRAIN ROCK RESERVOIR ONLY) C/W "ROBAR TYPE" CAST IRON VALVE BOX MARKED "STORM"
- 150mm Ø MIN. PERFORATED DRAIN PIPE (PERFORATED INSIDE ROCK TRENCH ONLY). CONNECT TO CONTROL MANHOLE SE-5

Infiltration trenches shall be sized by the design engineer based on the tributary area of developed land and the land use, and in accordance with the surface areas and volumes specified in Table 5 – Infiltration Trench Sizing. To calculate the required Infiltration trench base area and storage volume, multiply the tributary area (in hectares) by the per hectare base area and storage volumes, for the applicable subcatchment, tabulated in Table 5.

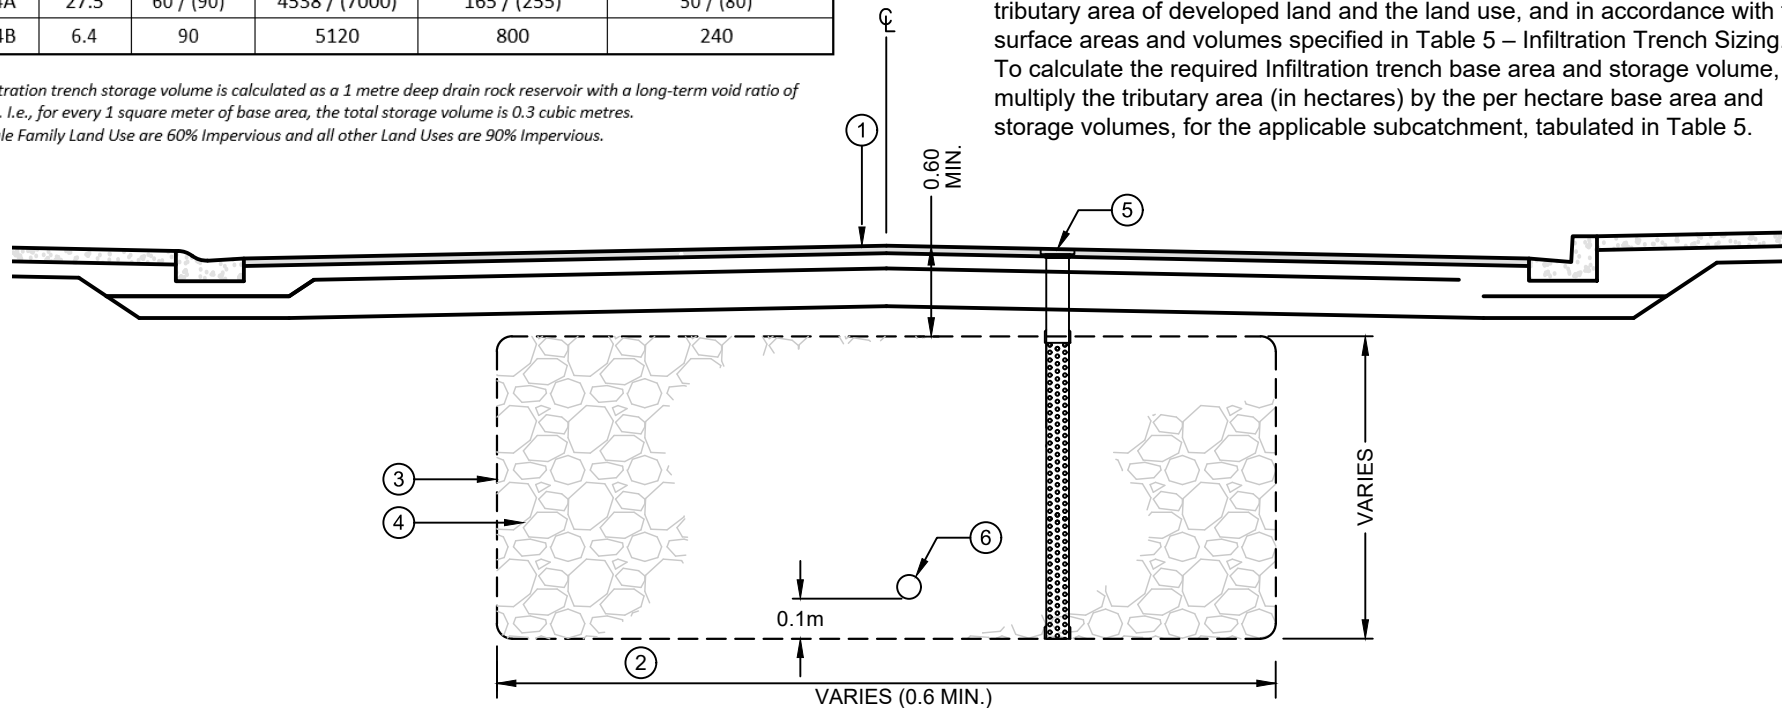

Design requires a minimum allowance for a future increase in Infiltration Area of 20%.



NORTHEAST COMOX


STREET INFILTRATION TRENCH

Drawing No.

SE-8

DATE : Feb 2021

1. 150mm Ø (MIN.) PVC CAP. FOR BOULEVARD INSTALLATIONS USE CONCRETE BOX MARKED "STORM" (LANGLEY #37 OR EQUIVALENT), FOR ROADWAY INSTALLATIONS USE "ROBAR TYPE" CAST IRON VALVE BOX MARKED "STORM"
2. CONCRETE BOX TO BE INSTALLED ON CONCRETE BLOCK SUPPORTS (ALL SIDES)
3. GRANULAR BASE MATERIAL
4. 150mm Ø (MIN.) DRAIN PIPE
5. 90° LONG RADIUS BEND (OR 2 x 45° LONG RADIUS BENDS)
6. CONCRETE ENCASEMENT MIN. 150mm THICK ALL AROUND
7. GRANULAR PIPE BEDDING AND BACKFILL

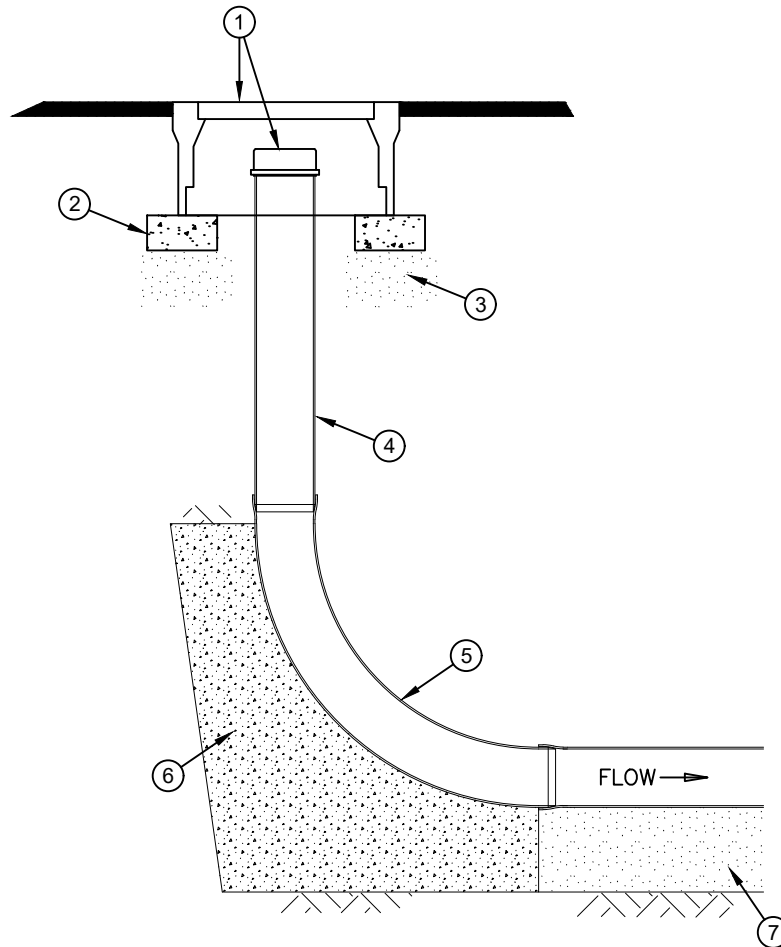


NORTHEAST COMOX

CLEAN OUT

Drawing No.

SE-9

DATE : Feb 2021

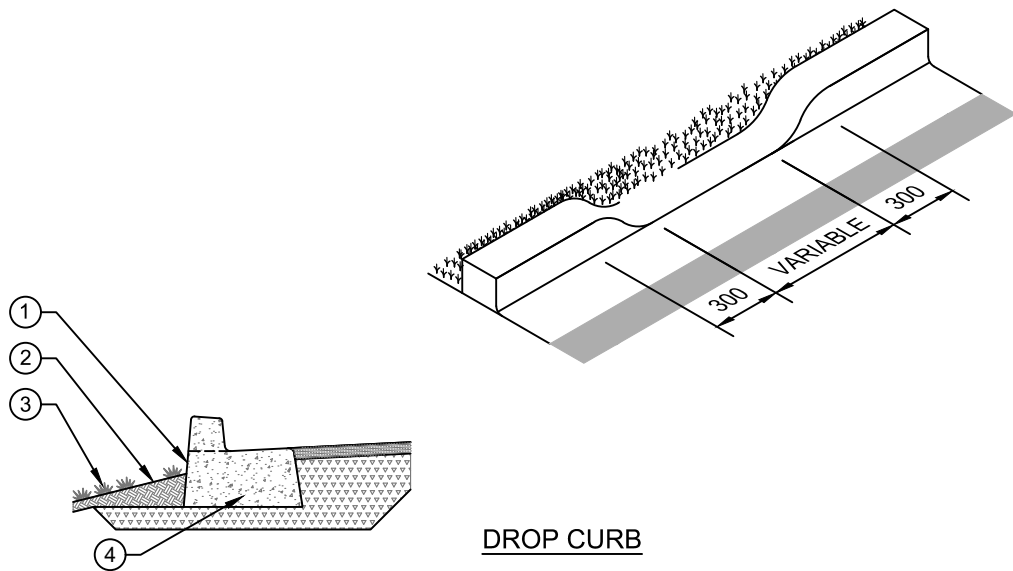

- ① 0.10m VERTICAL DROP FROM GUTTERLINE TO FILTER STRIP (TYPICAL)
- ② 4 : 1 MAX. 25 : 1 MIN. SLOPE FOR FIRST 0.5m (TYPICAL)
- ③ FILTER STRIP: EROSION RESISTANT TREATMENT (EG. GRASS OR EROSION CONTROL FABRIC AND DRAIN ROCK) TYPICAL
- ④ CURB PROFILE PER TOWN OF COMOX SUBDIVISION AND DEVELOPMENT SPECIFICATIONS BYLAW




NORTHEAST COMOX

CURBING OPTIONS AT BOULAVARD
INFILTRATION TRENCHES

Drawing No.


SE-10

DATE : Feb 2021

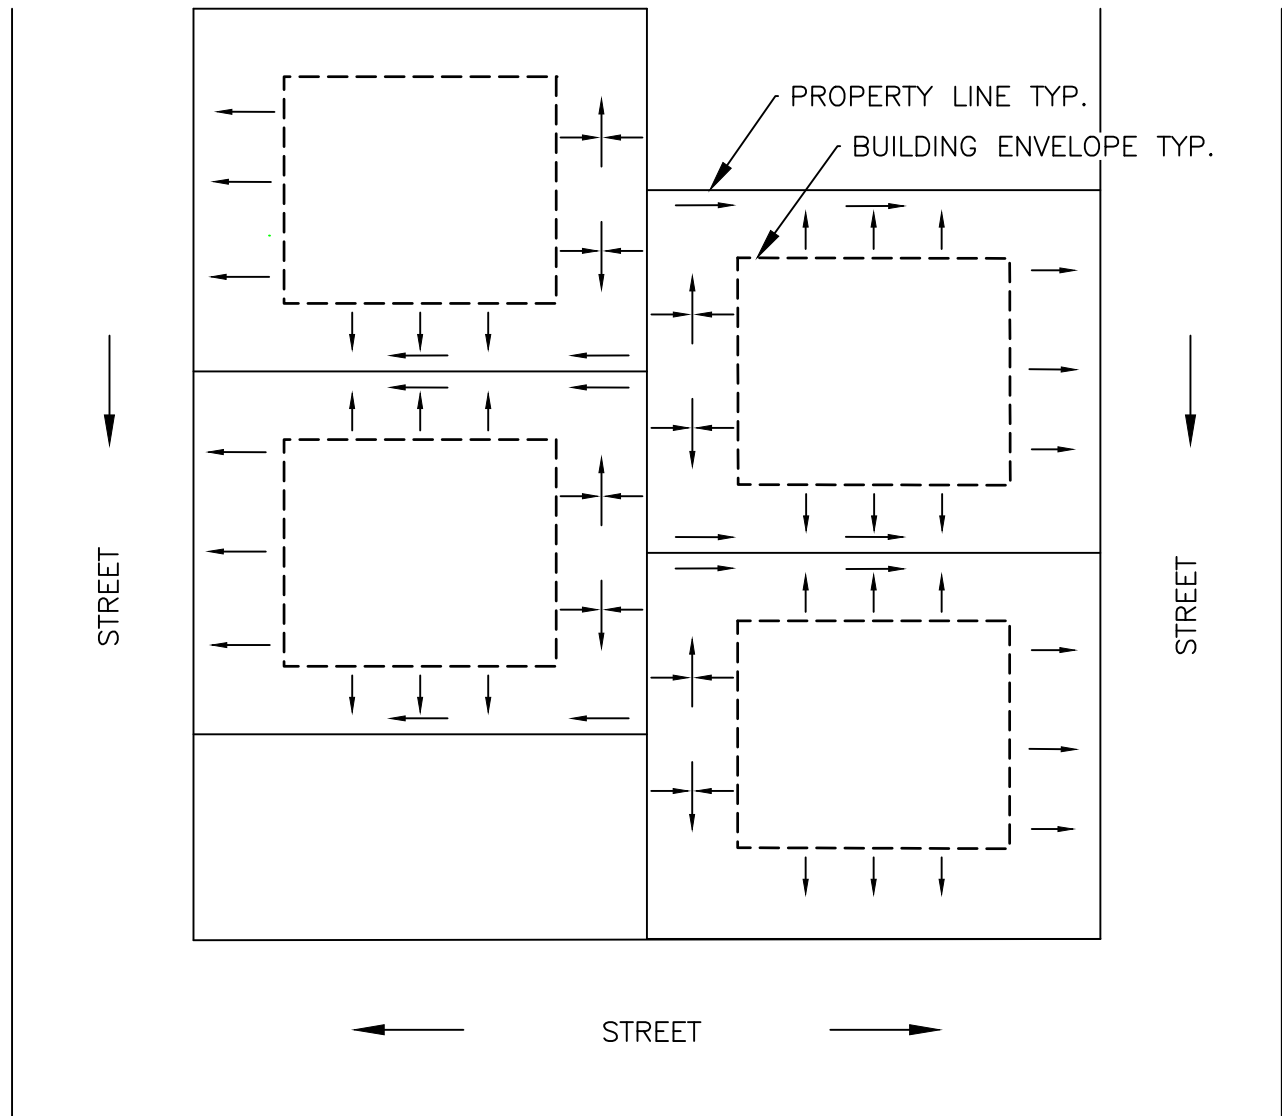

REAR TO FRONT LOT DRAINAGE

RECOMMENDED
FINISHED GRADE TO
SLOPE AWAY FROM
HOUSE AT A MINIMUM
OF EITHER 2% FOR
MIN. OF 4.0m OR 4%
FOR MIN. OF 1.8m

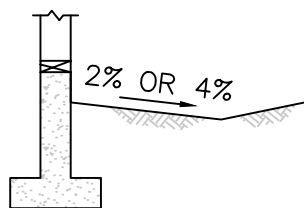

LOT GRADING AWAY FROM
HOUSE DETAIL

NOTES:

- 1) ALL SURFACE DRAINAGE
AROUND BUILDING TO BE PER
BC BUILDING CODE LATEST
EDITION
- 2) ALL BUILDING PENETRATIONS
I.E. DOORS, WINDOWS, VENTS
ETC. SHALL BE A MINIMUM OF
150mm ABOVE FINISHED
GRADE UNLESS DRAINED PER
BC BUILDING CODE LATEST
EDITION.

LEGEND:

LOT GRADING AT
TIME OF FINAL
SUBDIVISION
APPROVAL →




NORTHEAST COMOX

TYPICAL LOT GRADING

Drawing No.


SE-11

DATE : Feb 2021

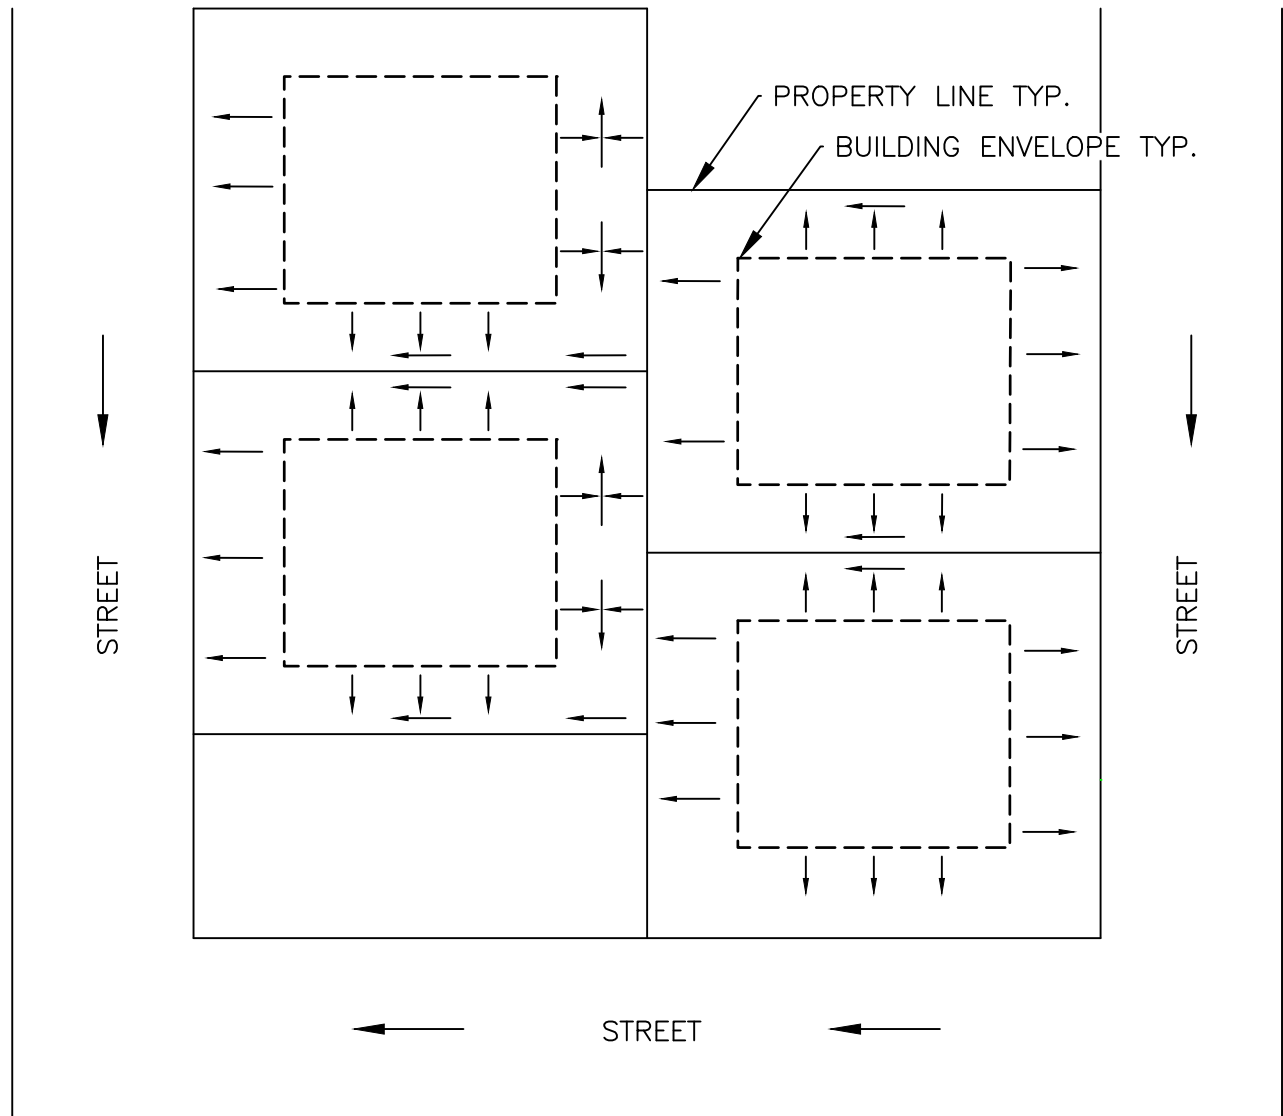

FRONT TO REAR LOT DRAINAGE

RECOMMENDED
FINISHED GRADE TO
SLOPE AWAY FROM
HOUSE AT A MINIMUM
EITHER 2% FOR MIN.
OF 4.0m OR 4% FOR
MIN. OF 1.8m

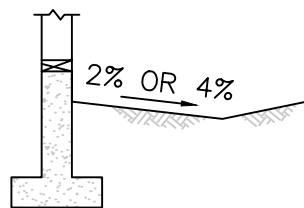LOT GRADING AWAY FROM
HOUSE DETAILNOTES:

- 1) ALL SURFACE DRAINAGE
AROUND BUILDING TO BE PER
BC BUILDING CODE LATEST
EDITION
- 2) ALL BUILDING PENETRATIONS
I.E. DOORS, WINDOWS, VENTS
ETC. SHALL BE A MINIMUM OF
150mm ABOVE FINISHED
GRADE UNLESS DRAINED PER
BC BUILDING CODE LATEST
EDITION.

LEGEND:

LOT GRADING AT
TIME OF FINAL
SUBDIVISION
APPROVAL →



NORTHEAST COMOX

TYPICAL LOT GRADING

Drawing No.

SE-12

DATE: Feb 2021








NORTHEAST COMOX

DRY DETENTION POND SIGN DETAIL

Drawing No.

SE-13

DATE: Feb 2021

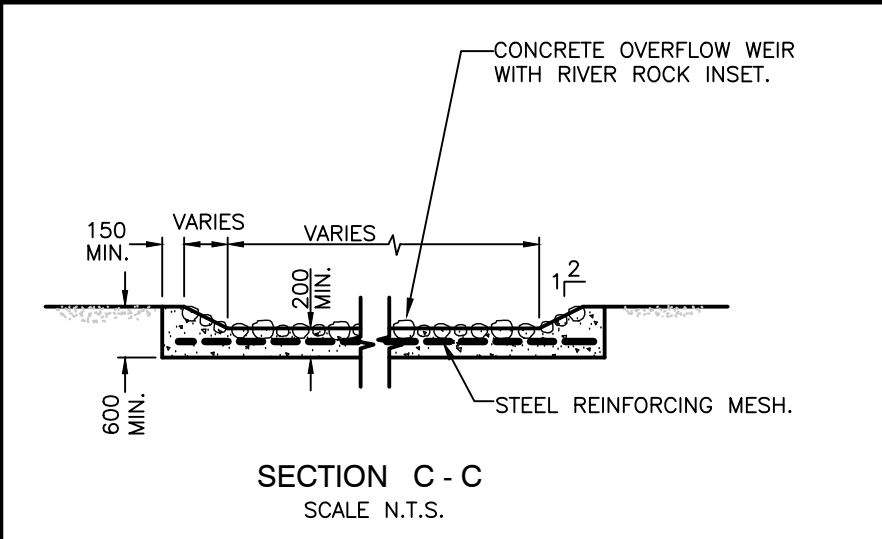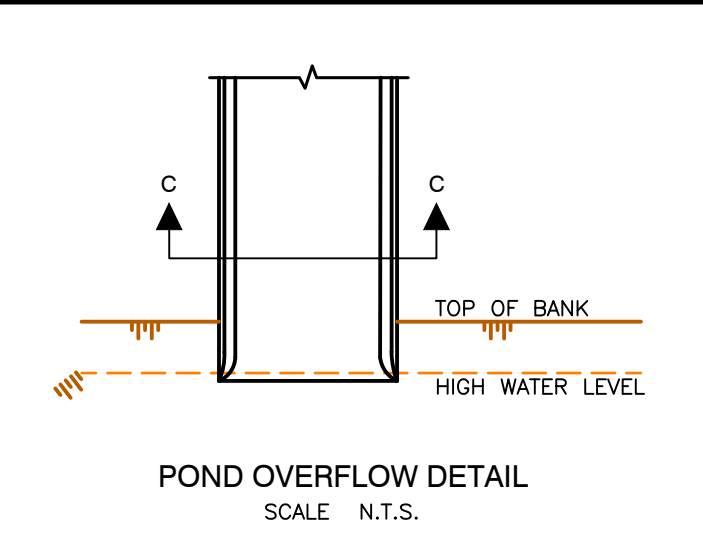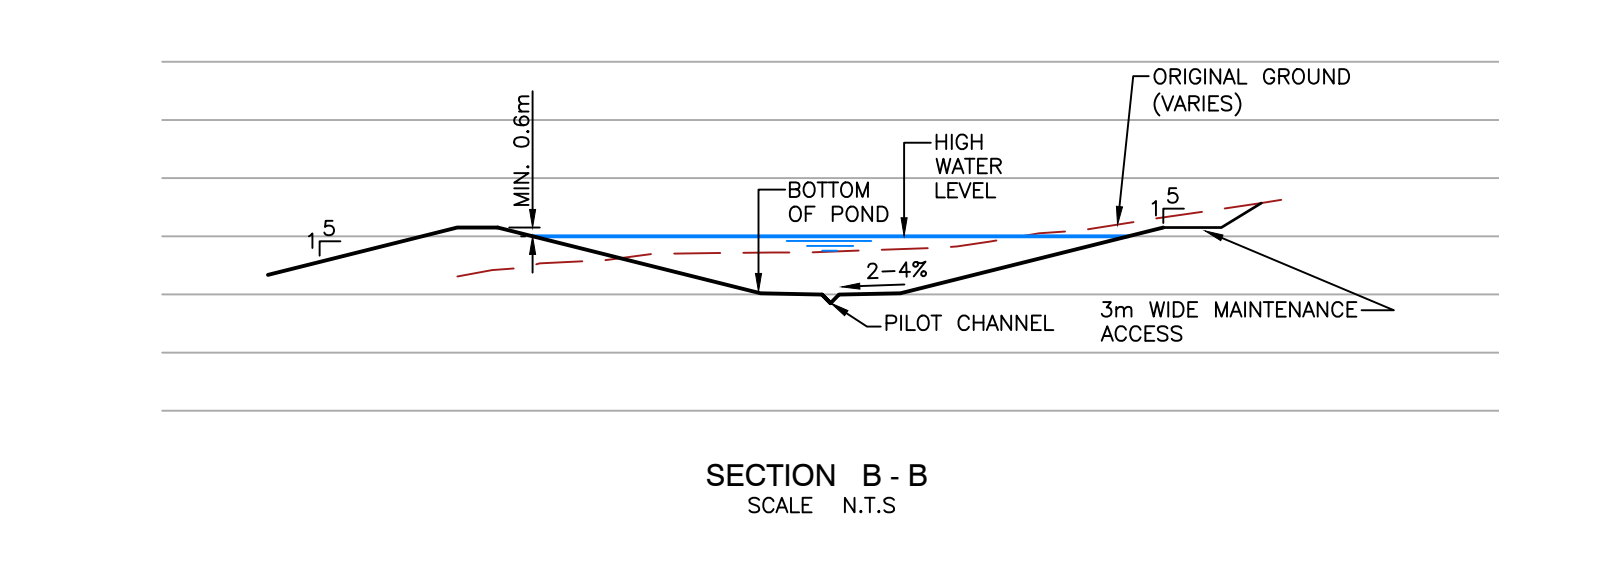
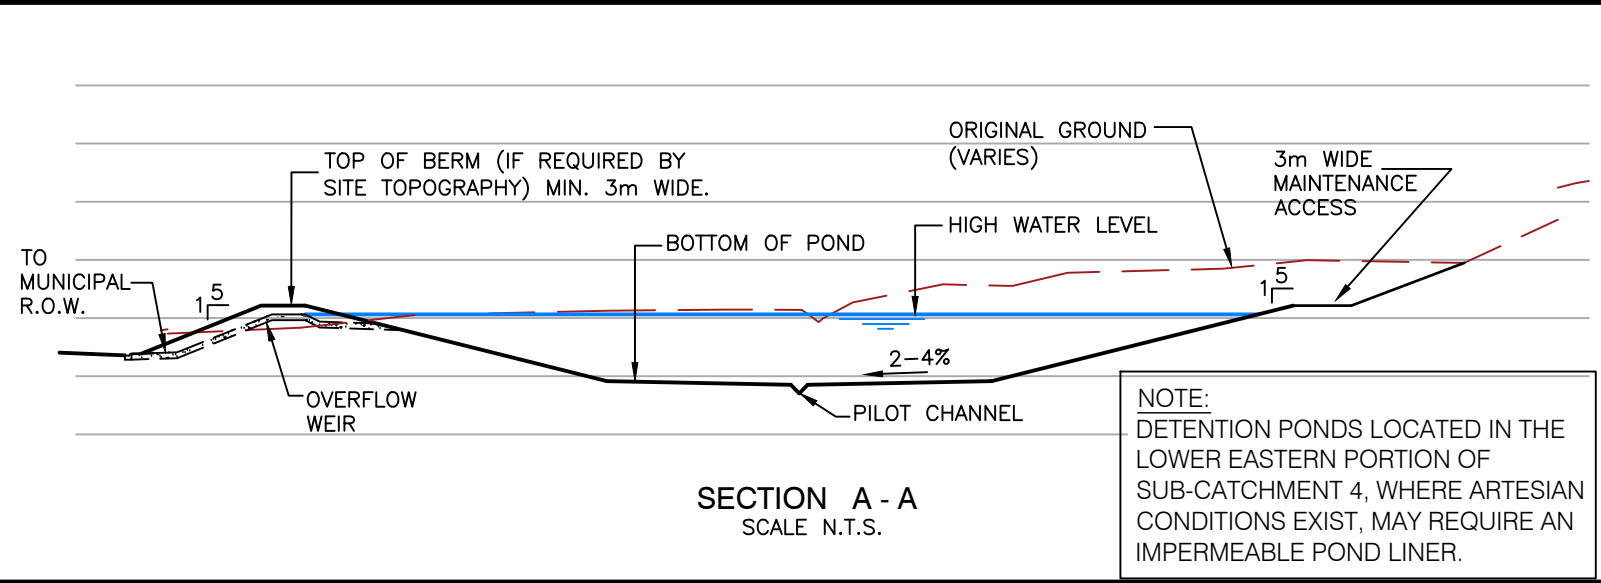
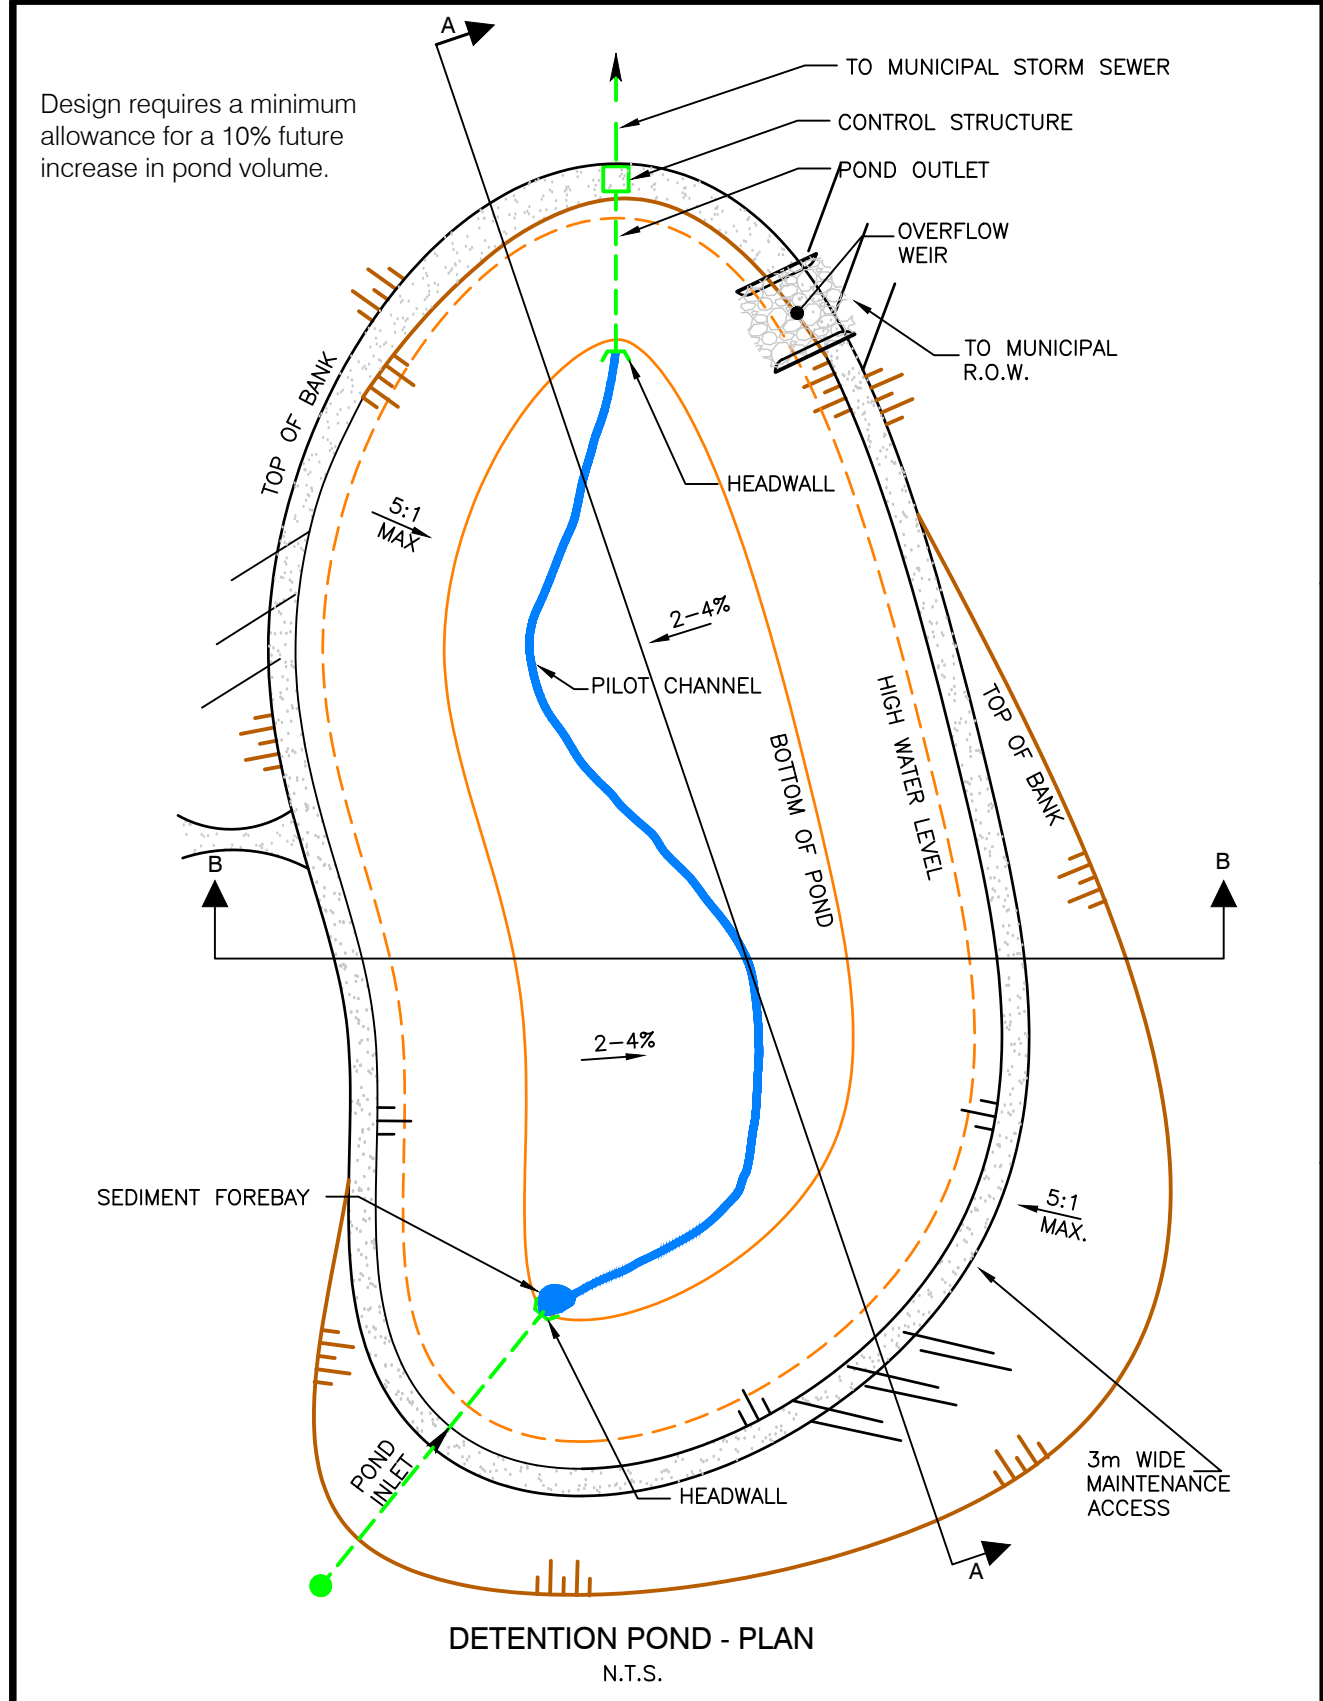


NORTHEAST COMOX

DRY DETENTION POND PLAN & SECTIONS

Drawing No.
SE-14
DATE: Feb 2021

Source: North East Comox Neighbourhood Stormwater Management Plan - PHASE 3 OF 3, March 1, 2018, McElhanney Consulting Services Ltd.

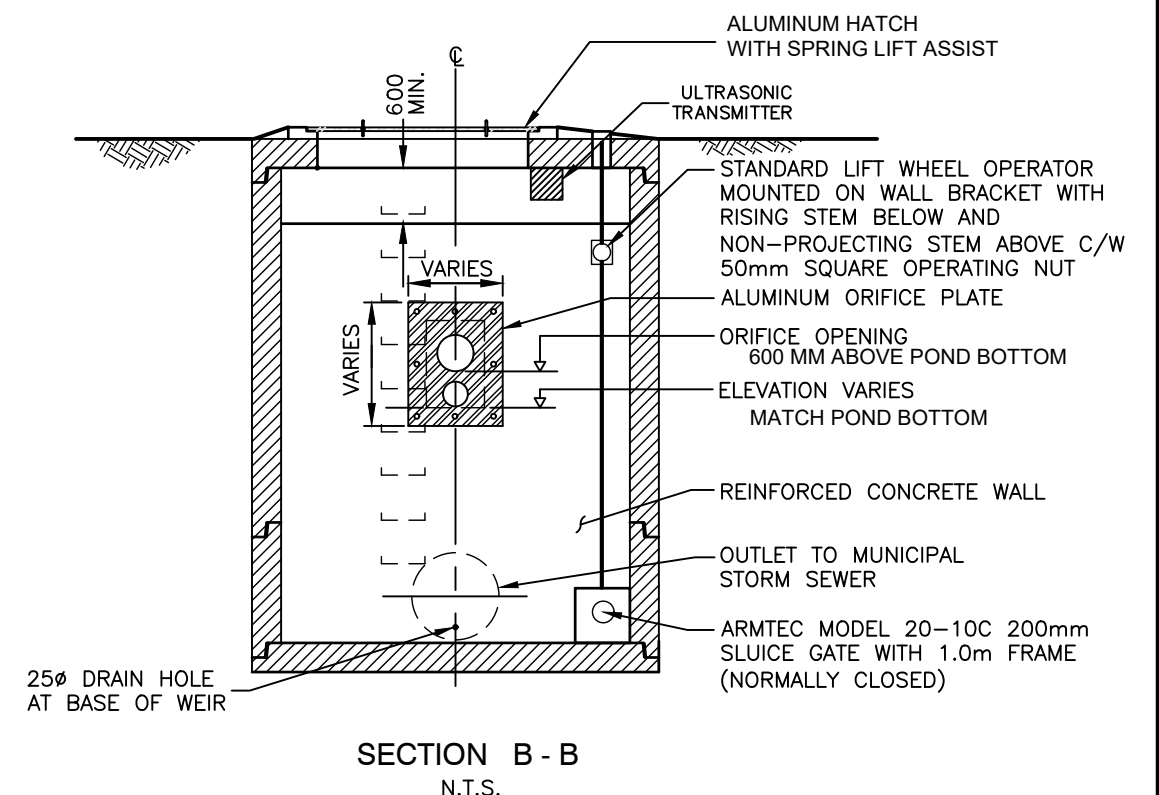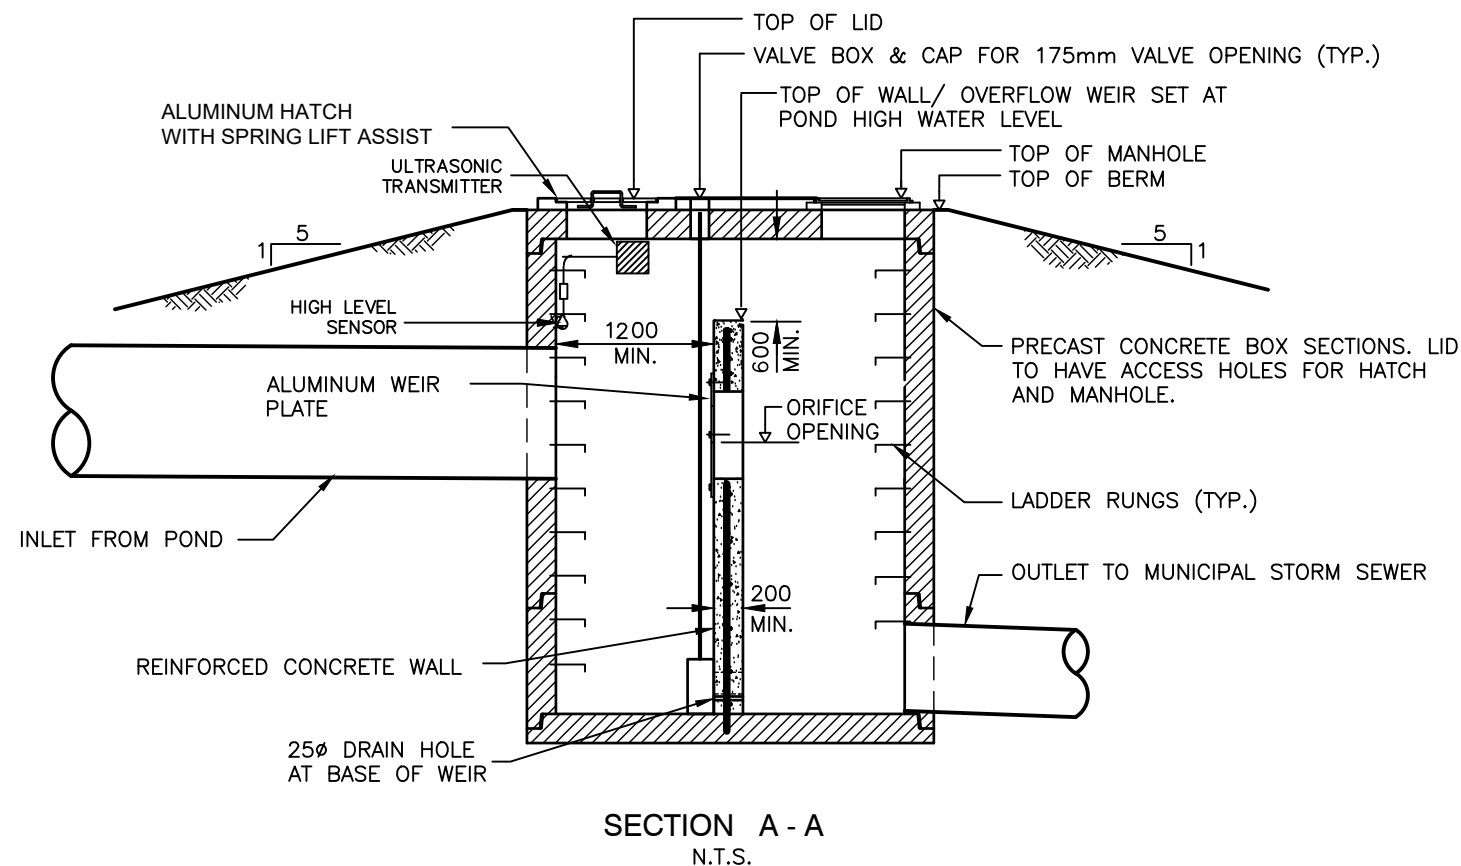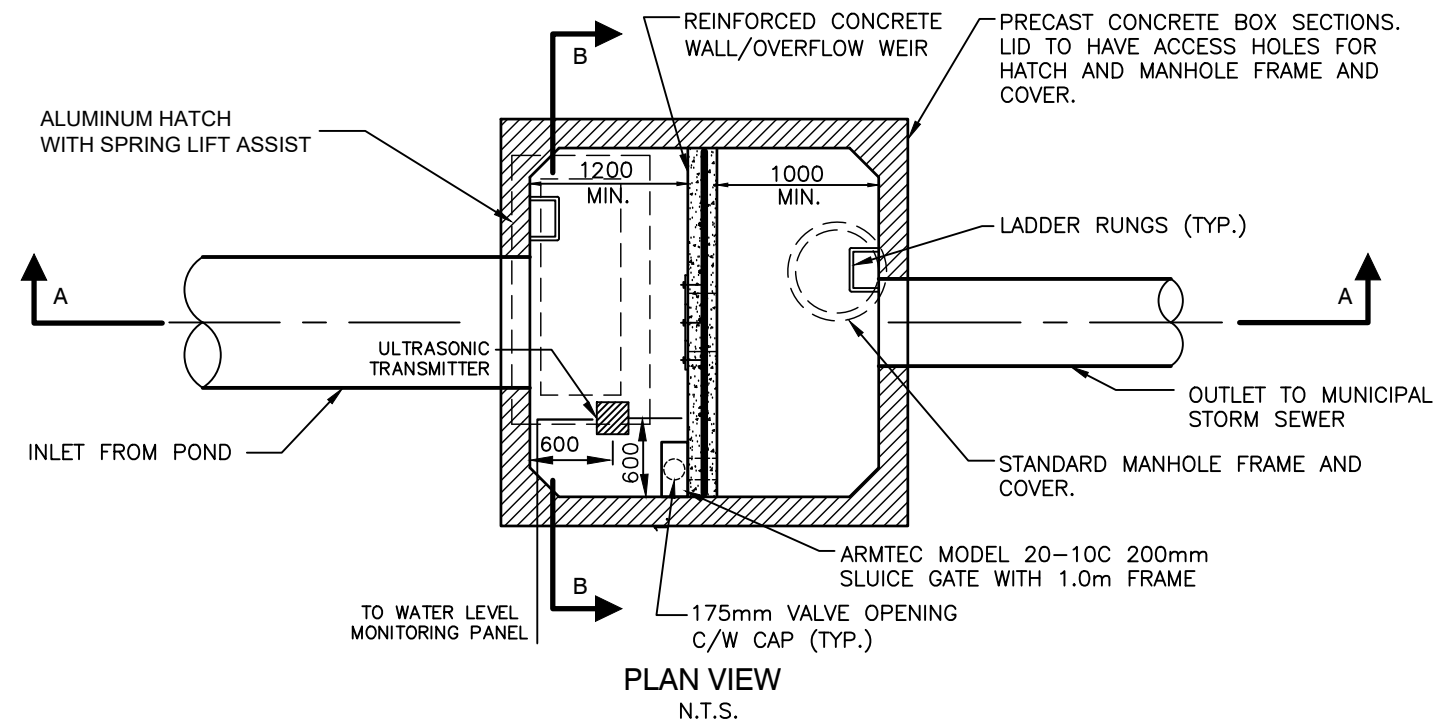

NORTHEAST COMOX

DRY DETENTION POND OUTLET CONTROL STRUCTURE
SECTIONS AND DETAILS

Drawing No.

SE-15

DATE: Feb 2021



SCHEDULE 8

QUALITY CONTROL & ASSURANCE AND DOCUMENTATION STANDARDS

INTRODUCTION

The following standards sets out the Town's minimum requirements for quality in design, construction, and record-keeping for the *Works and Services* to be designed and constructed under the Town's Subdivision Development and Servicing Bylaw.

Unless documentation provided by the Town of Comox along with a specific request for tender or request for proposal states specifically that a provision set forth has been waived, all provisions are to be satisfied.

The requirements set forth in these standards are minimum requirements that shall be applied universally by all parties performing services for the Town of Comox.

This document is part of a series of standards and as such should not be viewed in isolation of all other Town of Comox associated standards which may modify and/or clarify the requirements set forth within this document.

The Town of Comox may, on a case-by-case basis, and at the Town's sole discretion, approve deviations from these standards.

INTENT OF THE STANDARDS

This schedule is intended to provide direction to the applicant and their Consulting Professional on the elements required to be considered in the subdivision application. It is intended to be used in conjunction with all schedules under this bylaw.

1. Engineering Requirements

- 1.1 The Owner shall demonstrate to the satisfaction of the Approving Officer that the Owner has retained or shall retain the services of a Consulting Engineer to undertake the design, inspection, testing and record-keeping for the Works and Services.
- 1.2 The Owner must retain, at the Owner's expense, a Consulting Engineer who is responsible for the design, layout, approval of materials, field inspection of installation, communication with the Owner's contractors, information for and certification of as-built drawings, for all Works and Services which are the responsibility of the Owner, in accordance with all other schedules under this bylaw.
- 1.3 All of the Works and Services for the Subdivision or Development are to be inspected and supervised for compliance with this bylaw during construction by the Owner's Consulting Engineer.
- 1.4 Inspection is required during construction and the Consulting Engineer, on a weekly basis, must submit copies of their inspection reports to the Town. Inspection requires the assignment of a qualified inspector to the specific location when the work is being performed. The following activities requiring inspection include, but are not limited to:
 - 1.4.1 Placement of bedding
 - 1.4.2 Pipe laying
 - 1.4.3 Backfilling
 - 1.4.4 All compaction of fill and foundations
 - 1.4.5 Placement of road and sidewalk subgrade
 - 1.4.6 Placement of road and sidewalk sub-base
 - 1.4.7 Asphalt paving
 - 1.4.8 Placement of concrete including finishing of sidewalks and other pavements
 - 1.4.9 Placement of fill for foundations

Certain elements of the work are to be covered by either continuous or spot inspections at the discretion of the Consulting Engineer:

- 1.4.10 Landscaping
- 1.4.11 General mechanical installations
- 1.4.12 Cable pulling/wiring
- 1.4.13 Electrical connections

2. Construction Requirements

- 2.1 The Owner shall demonstrate that to the satisfaction of the Approving Officer that the Owner has or shall retain the services of one or more qualified Contractors to undertake the Construction of the Works and Services. Upon request of the Approving Officer, the Owner shall provide the Town with the name and address of its Contractor(s).
- 2.2 The Owner shall ensure that its Contractor(s) constructs the Works and Services in accordance with the design, drawings, plans, and specifications approved for Construction by the Director of Operations or designate.

3. Record Information

- 3.1 Prior to issuance of a Certificate of Total Performance by the *Consulting Engineer*, the Applicant must submit with the Town one complete set of digital Utility Service Records for water and sewer services on Town of Comox forms (provided by the Town), one set of original as-constructed drawings, two as-constructed electronic copies of the drawings in a PDF format and one in a .dwg format compatible with the Town's requirements. For the .dwg format, drawings to be georeferenced to NAD83/UTM 10. The Applicant shall also submit all closed-circuit television (CCTV) inspection documentation associated with the underground utilities.
- 3.2 Along with the record drawings, the *Consulting Engineer* must provide written confirmation that all:
- 3.2.1 Integrated survey monuments have been installed to the satisfaction of the Surveyor General and are being registered under the Land Survey Act
 - 3.2.2 Survey pins have been installed on the Parcel
- 3.3 All drawings required by this bylaw for works must be prepared, certified and sealed by the Owner's *Consulting Engineer*.

SCHEDULE 9

SMALL SCALE HOUSING STORMWATER MANAGEMENT STANDARDS

TABLE OF CONTENTS

INTRODUCTION.....1

INTENT OF THE STANDARDS1

1.0 USE OF THESE STANDARDS.....1

2.0 STORMWATER TANK SIZING REQUIREMENTS2

3.0 TANK DETAILS2

INTRODUCTION

The Town of Comox has created this standard to streamline the process for approval of small-scale housing construction within the Town. For a development where no new lots are being created and additional dwelling units are being added to an existing low density residential lot, the developers of this lot can use the following pre-approved stormwater detention requirements in lieu of preparing an engineered stormwater management plan that would be required as prescribed in the current bylaw.

INTENT OF THE STANDARDS

The intent of this standard is to provide a pre-approved engineered stormwater detention design for single family lots where an increase in impervious area is being proposed as part of development. It is intended to be used in conjunction with the MMCD Design Guideline Manual and the Town of Comox Subdivision and Development Servicing Bylaw Schedule 1.

Use of this standard does not require an engineered design from the developer and the review of the detention tank requirement will occur as part of the Plumbing Inspection. However, applicants should consider the location and size of the detention tank as part of their design and building siting at the Development Permit stage. It is recommended that sewer connections are reviewed in advance of the final detention tank design to determine the appropriate detention tank location.

Ideally the detention tank should be located close to the storm sewer connection and should drain by gravity. In most cases, the connection will be near the main street at the front of the site. The Developer of the lot will determine the invert location and elevation to guide the appropriate location for the detention tank.

1.0 USE OF THESE STANDARDS

- 1.1 The use of this pre-approved stormwater storage standard applies at the time of development and applies to:
 1. Developments within low density residential zones as defined by the zoning bylaw that are, or will be, connected to a storm sewer system where no new lot is being created.
 2. Development and building permits where the impervious area of the lot is increasing due to the proposed development.
- 1.2 The requirements of this standard do not apply to lots that are located within a separate stormwater management plan area.
- 1.3 Where these standards are not acceptable to the developers, the developer may forgo these pre-approved standards and undertake a stormwater management plan that aligns with Schedule 1.
- 1.4 The Town of Comox may, on a case-by-case basis, and at the Town's sole discretion, approve deviations from these standards.

2.0 STORMWATER TANK SIZING REQUIREMENTS

2.1 For development lots that require a storage solution, the tank sizing in Table 1 should be used.

Table 1 - Detention Tank Sizing

Increase in Impervious Site Area	Minimum Tank Active Storage Capacity	Orifice plate diameter
Up to 10 m ²	None required	N/A
10 to 125 m ²	1,300 L	63.5 mm
125 to 250 m ²	3,000 L	63.5 mm
250 to 450 m ²	5,000 L	63.5 mm
450+ m ²	7,500 L	63.5 mm

For the purposes of defining the increase in impervious area the Town will consider the following:

1. Areas proposed as roof area or impervious areas of a building,
2. Areas noted as concrete or asphalt, and
3. Other areas of an impervious surface as defined in the Zoning Bylaw.

The Impervious site area and tank size should be confirmed by the Town as part of the Building Permit approval process.

3.0 TANK DETAILS

3.1 A detention tank shall be installed with:

1. the minimum active storage capacity specified in Table 1
2. an orifice plate with the diameter specified in Table 1
3. overflow protection with a maximum tank water level of 1.0m,
4. backwater valve,
5. one or more cleanouts providing access to the outlet and overflow, and
6. for subsurface detention tanks, the capability of supporting the design depth of cover and surface loads.

3.2 A list of potential tank suppliers can be provided by the Town.

3.3 Tanks should be designed for regular maintenance and cleaning and to ensure that drainpipe at bottom of tank is not clogged.